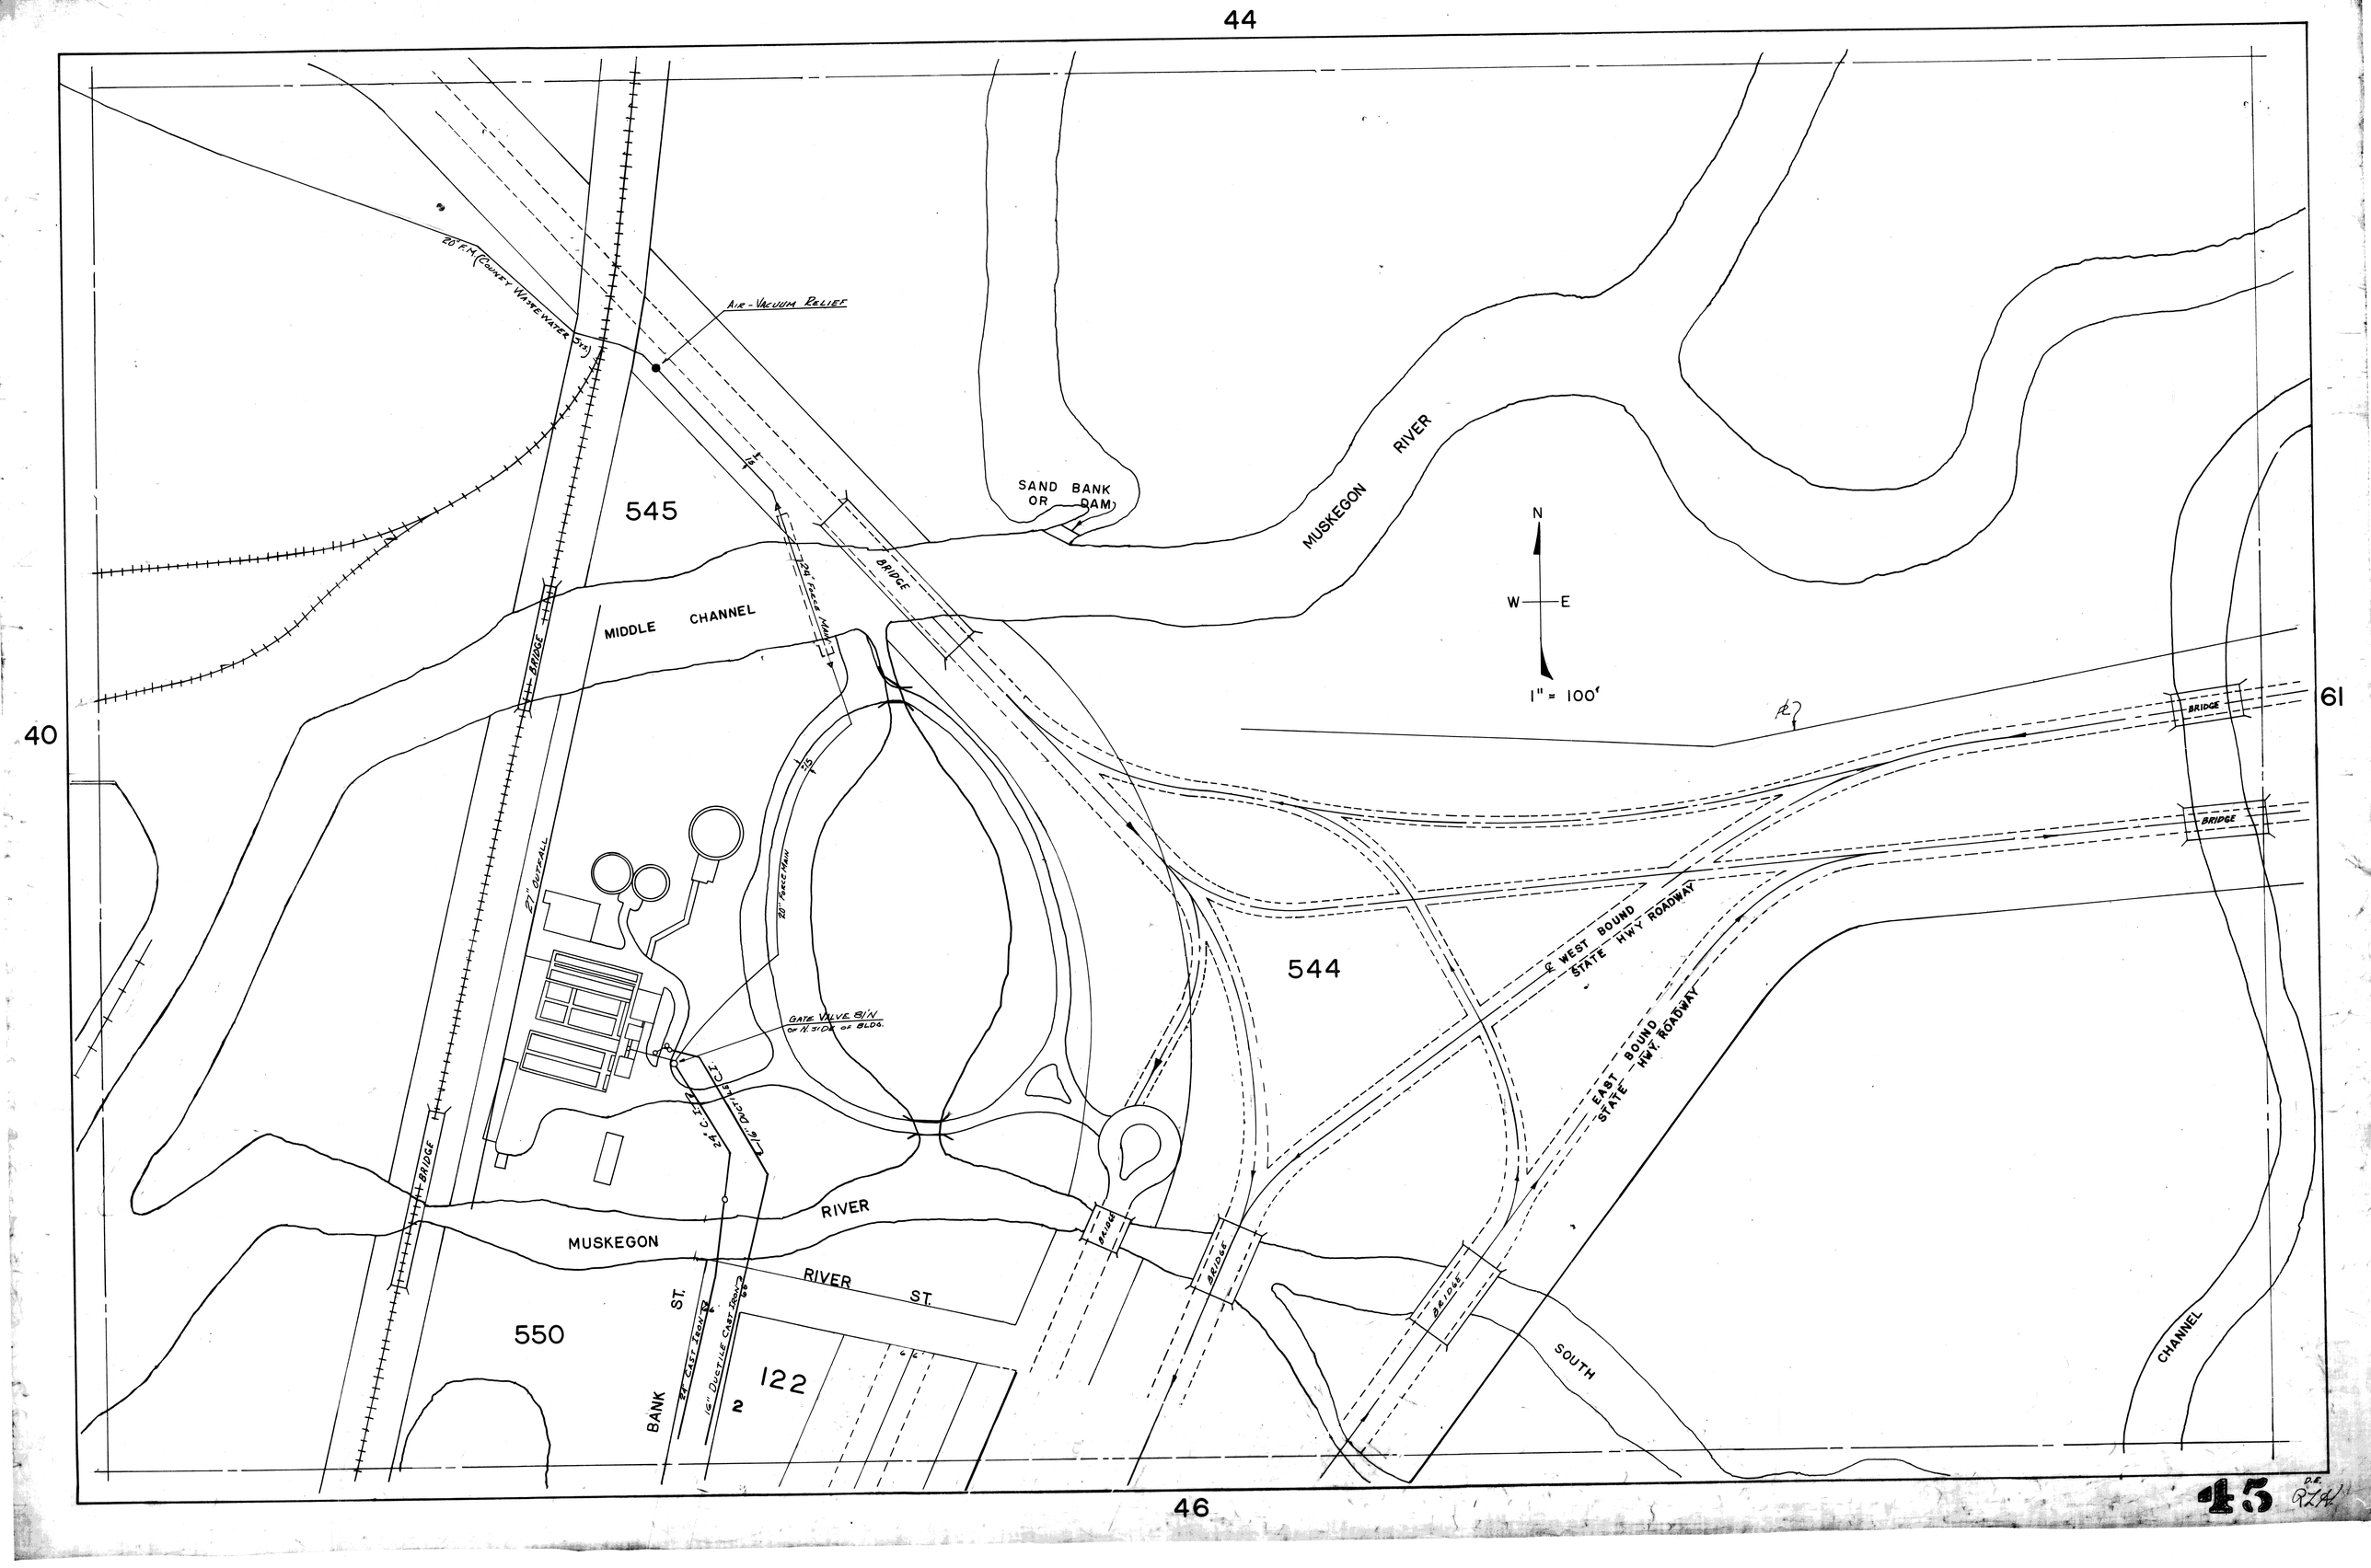
44
40
61
46
45
20" F.M. (COUNTY WASTEWATER SYS.)
AIR-VACUUM RELIEF
545
SAND BANK OR DAM
MUSKEGON RIVER
N
W
E
1" = 100'
MIDDLE CHANNEL
BRIDGE
24" FORCE MAIN
27" OUTFALL
20" FORCE MAIN
GATE VALVE BIN OF N. SIDE OF BLDG.
24" C.I.
16" DUCTILE C.I.
544
℄ WEST BOUND STATE HWY ROADWAY
EAST BOUND STATE HWY. ROADWAY
MUSKEGON RIVER
RIVER ST.
BANK ST.
550
122
2
24" CAST IRON
16" DUCTILE CAST IRON
SOUTH CHANNEL