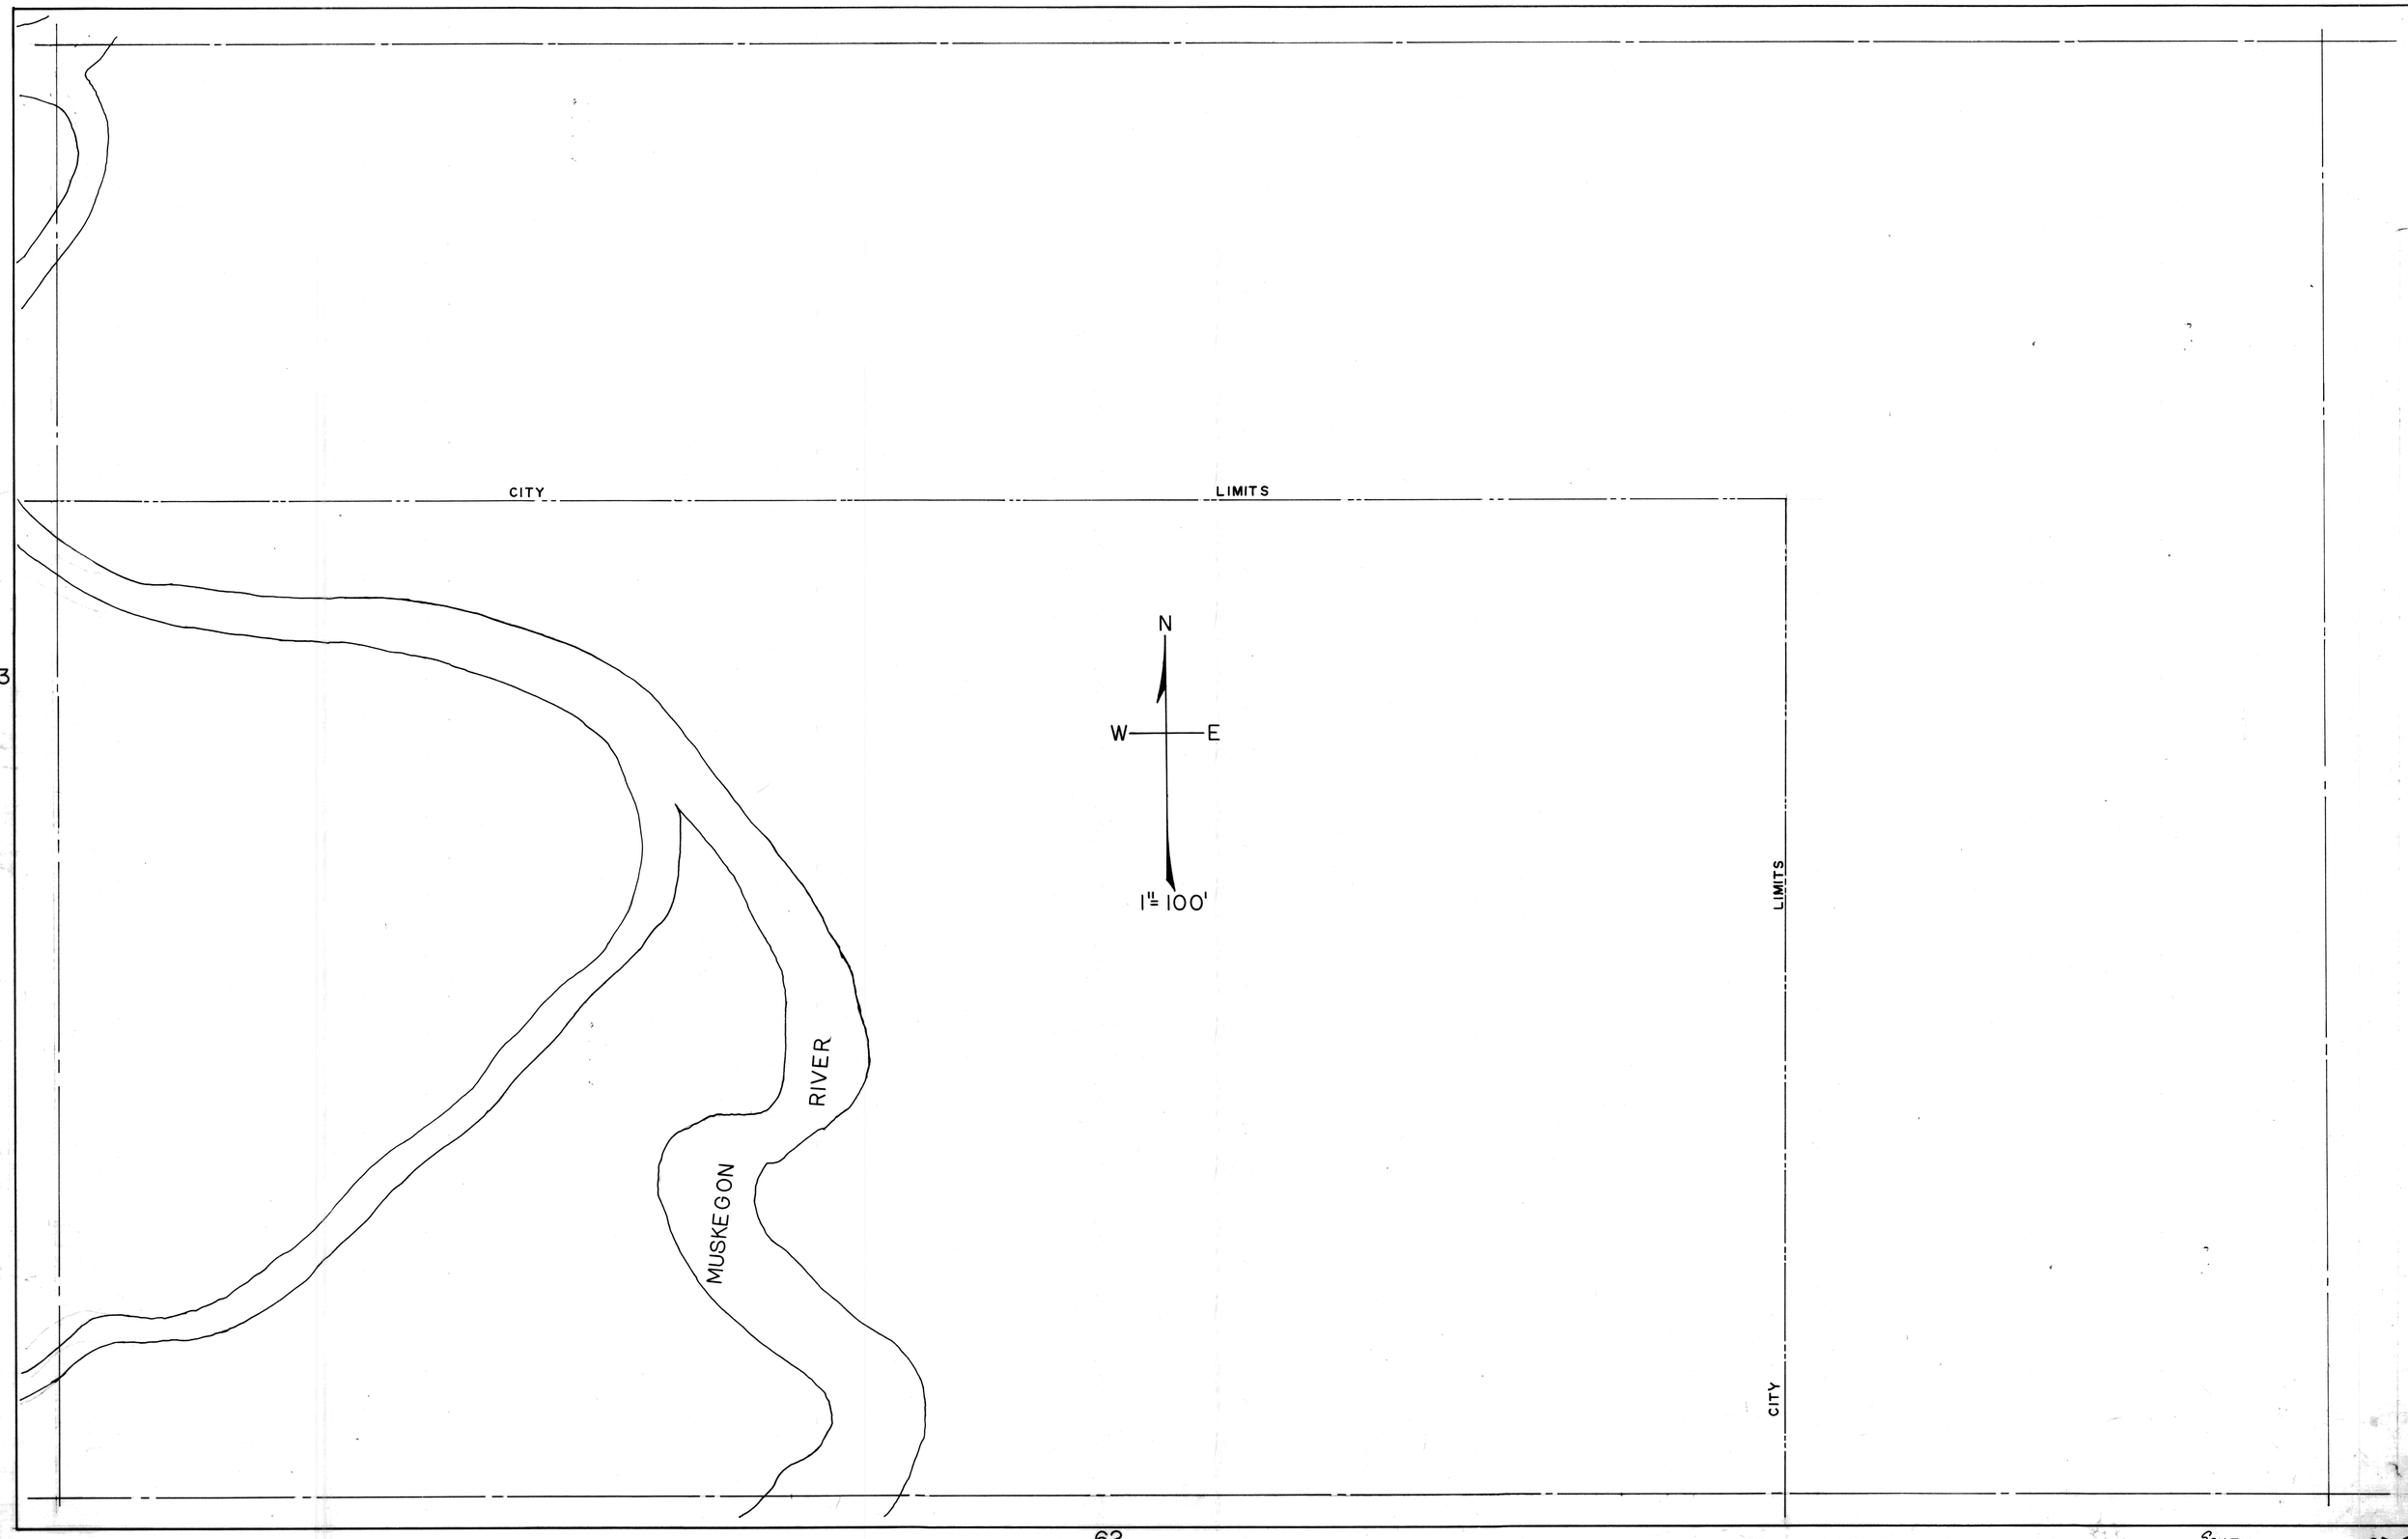

SANITARY

63