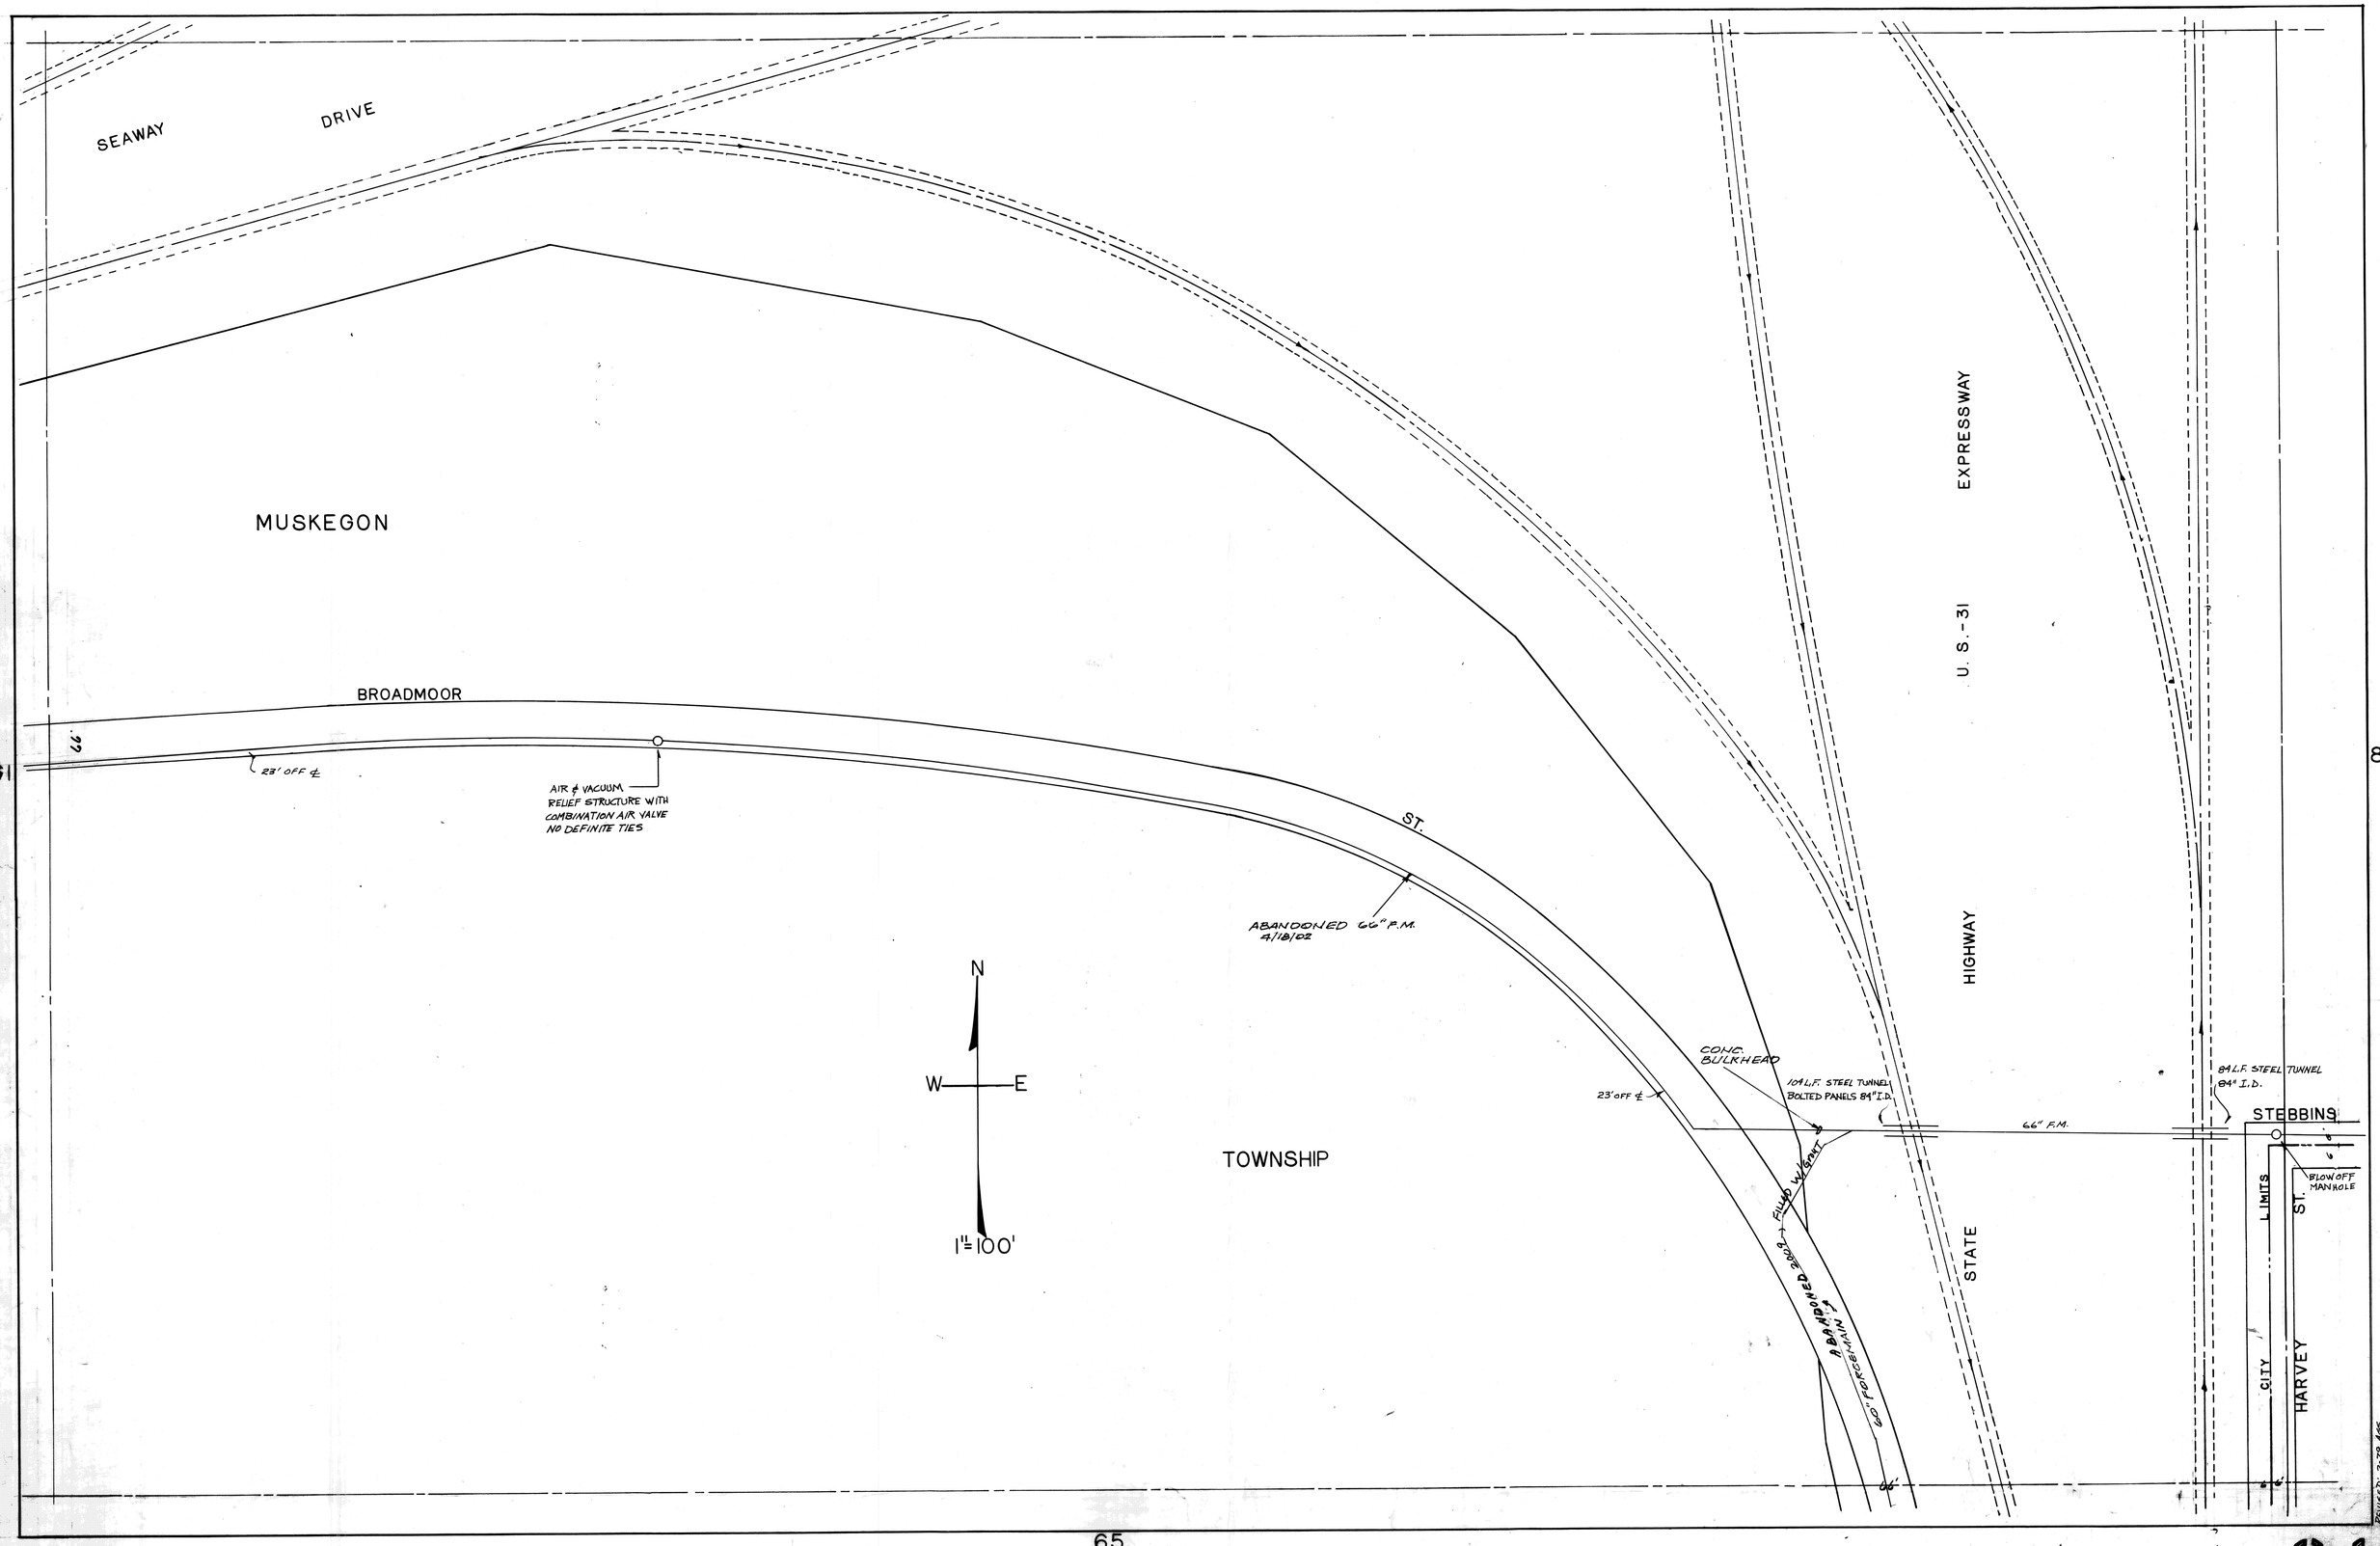
SEAWAY DRIVE
MUSKEGON
BROADMOOR
ST.
23' OFF ℄
AIR & VACUUM RELIEF STRUCTURE WITH COMBINATION AIR VALVE NO DEFINITE TIES
ABANDONED 66" F.M. 4/18/02
N
W
E
1"=100'
TOWNSHIP
CONC. BULKHEAD
104 L.F. STEEL TUNNEL BOLTED PANELS 84" I.D.
23' OFF ℄
66" F.M.
84 L.F. STEEL TUNNEL 84" I.D.
STEBBINS
BLOW OFF MANHOLE
ABANDONED 200.9 FILLED W/GROUT
60" FORCEMAIN
STATE HIGHWAY U. S.-31 EXPRESSWAY
CITY LIMITS
HARVEY ST.
61
81
65
REVISED: 2-79 AGS
SAN