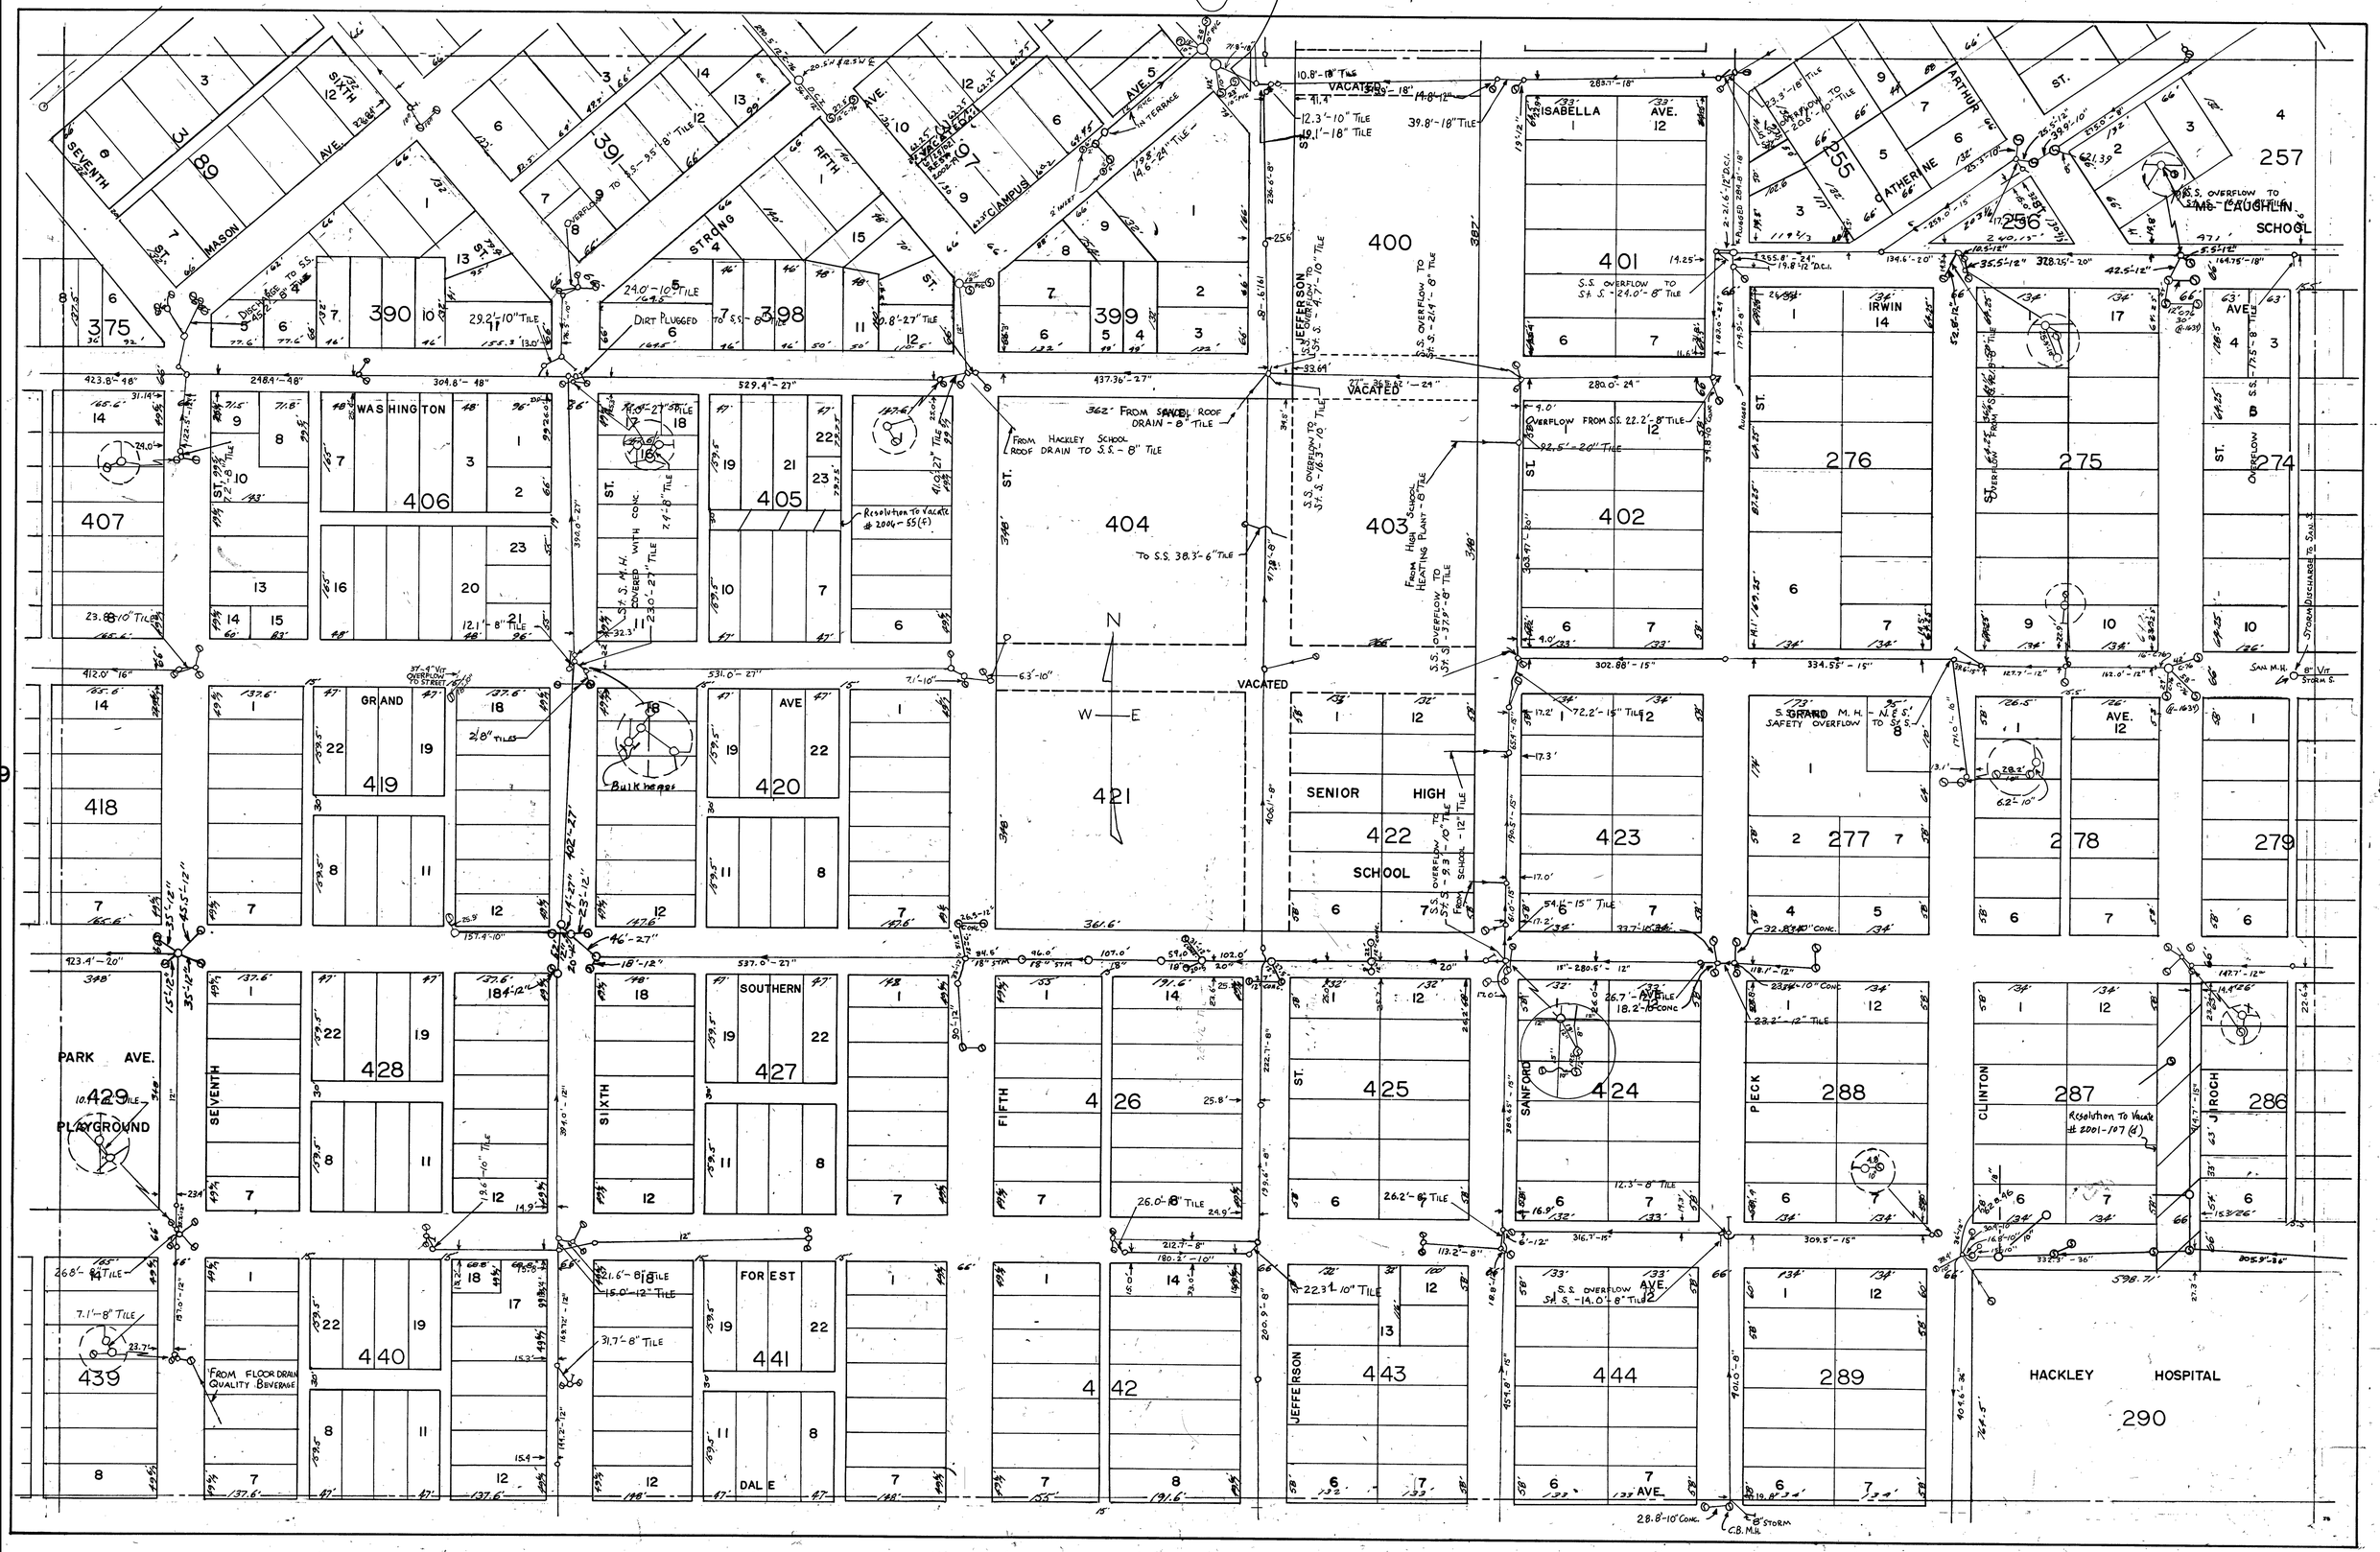
36
29
50
34
SEVENTH
MASON
SIXTH
STRONG
RIFTH
CAMPUS
JEFFERSON
ISABELLA
AVE.
ARTHUR
CATHERINE
McLAUGHLIN SCHOOL
WASHINGTON
GRAND
AVE
SENIOR HIGH SCHOOL
SOUTHERN
FOREST
DALE
PARK AVE.
PLAYGROUND
SEVENTH
SIXTH
FIFTH
ST.
SANFORD
PECK
CLINTON
JIROCH
JEFFERSON
AVE.
HACKLEY HOSPITAL
VACATED
N
W
E
Bulk heads
Resolution To Vacate # 2004-55(F)
Resolution To Vacate # 2001-107 (d)
FROM FLOOR DRAIN QUALITY BEVERAGE
FROM HACKLEY SCHOOL ROOF DRAIN TO S.S. - 8" TILE
FROM SANDY ROOF DRAIN - 8" TILE
FROM HIGH SCHOOL HEATING PLANT - 8" TILE
S.S. OVERFLOW TO St. S. - 24.0'-8" TILE
S.S. OVERFLOW TO St. S. - 14.0'-8" TILE
S.S. OVERFLOW TO St. S. - 9.3'-10" TILE
S.S. OVERFLOW TO St. S. - 16.3'-10" TILE
S.S. OVERFLOW TO St. S. - 37.9'-8" TILE
S.S. OVERFLOW TO St. S. - 24.0'-8" TILE
S.S. OVERFLOW TO St. S. - 9.5'-8" TILE
S.S. OVERFLOW TO St. S. - 9.3'-10" TILE
S.S. OVERFLOW TO St. S. - 14.0'-8" TILE
S.S. OVERFLOW TO St. S. - 9.5'-8" TILE
S.S. OVERFLOW TO St. S. - 9.3'-10" TILE
S.S. OVERFLOW TO St. S. - 24.0'-8" TILE
S.S. OVERFLOW TO St. S. - 14.0'-8" TILE
DIRT PLUGGED
STORM DISCHARGE TO SAN. S.
SAN. M.H.
8" VIT STORM S.
C.B. M.H.
8" STORM
375
389
390
391
398
399
400
401
402
403
404
405
406
407
418
419
420
421
422
423
424
425
426
427
428
429
439
440
441
442
443
444
255
256
257
274
275
276
277
278
279
286
287
288
289
290