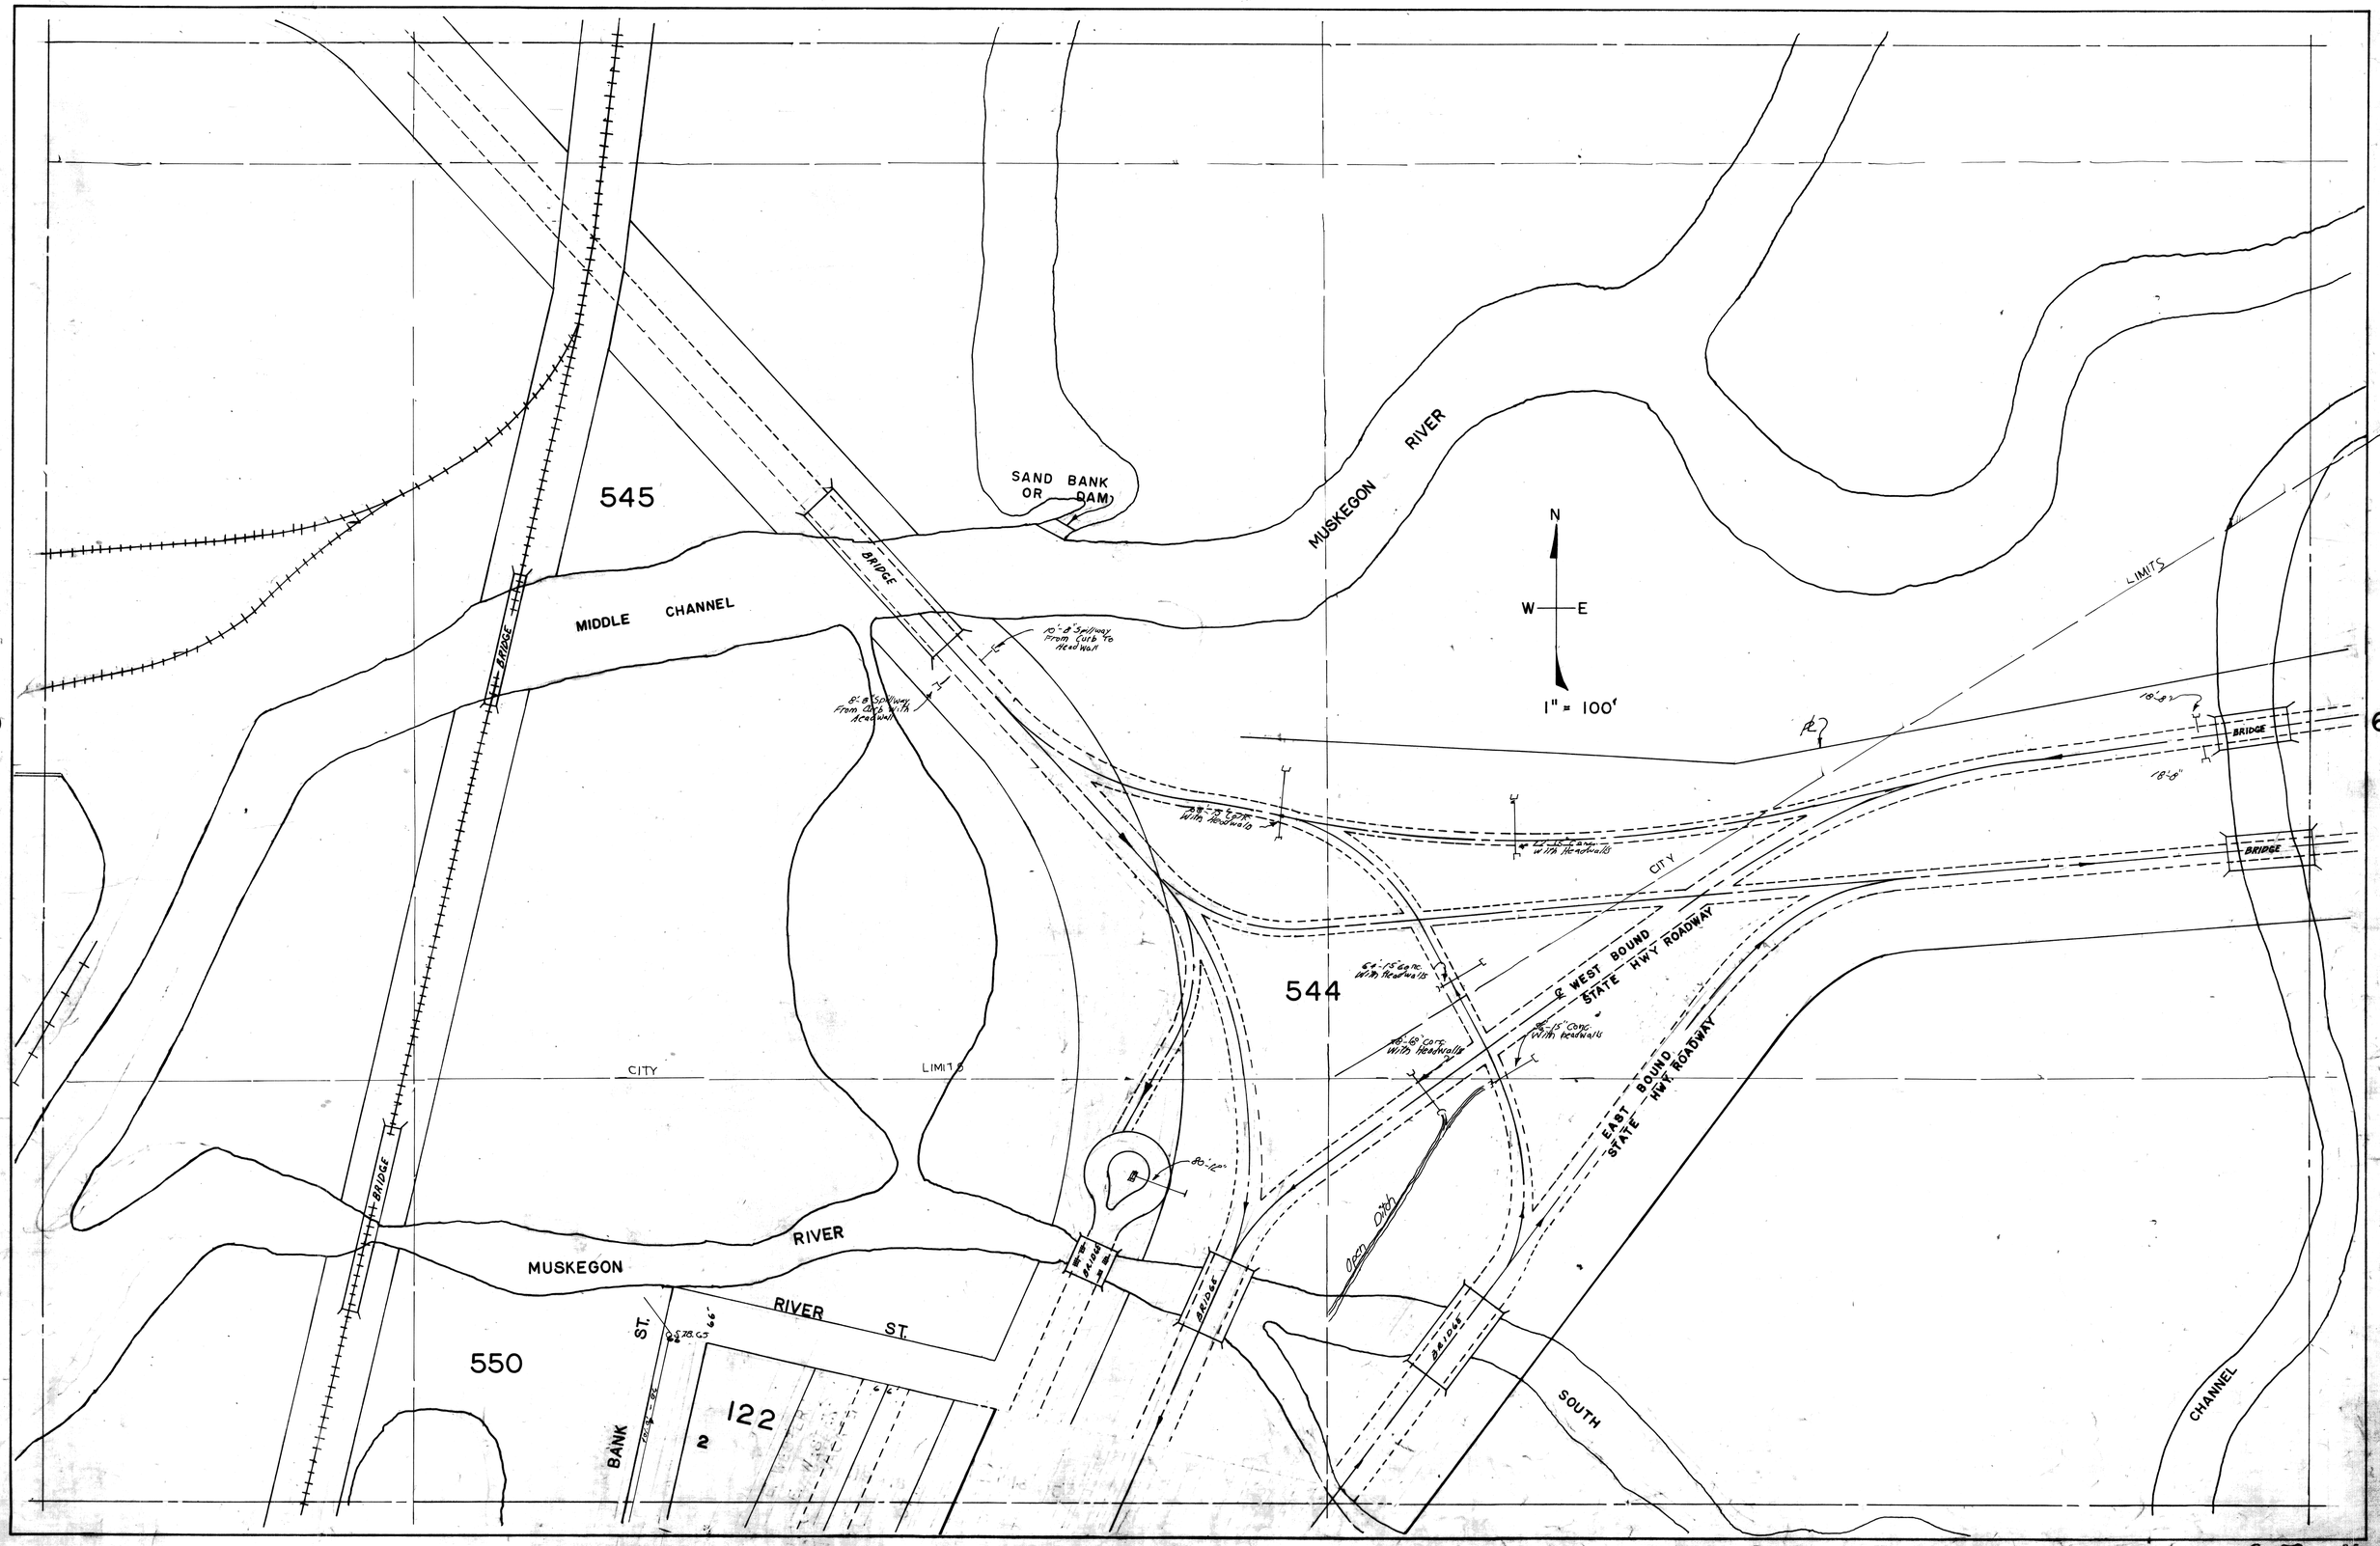

545
SAND BANK OR DAM
MUSKEGON RIVER
MIDDLE CHANNEL
BRIDGE
N
W
E
1" = 100'
LIMITS
10'-8" Spillway From Curb To Head Wall
8'-8" Spillway From Curb With Head Wall
18'-8"
BRIDGE
CITY
544
WEST BOUND STATE HWY ROADWAY
EAST BOUND STATE HWY ROADWAY
Open Ditch
CITY
LIMITS
MUSKEGON RIVER
RIVER ST.
ST.
BANK
550
122
2
SOUTH
CHANNEL