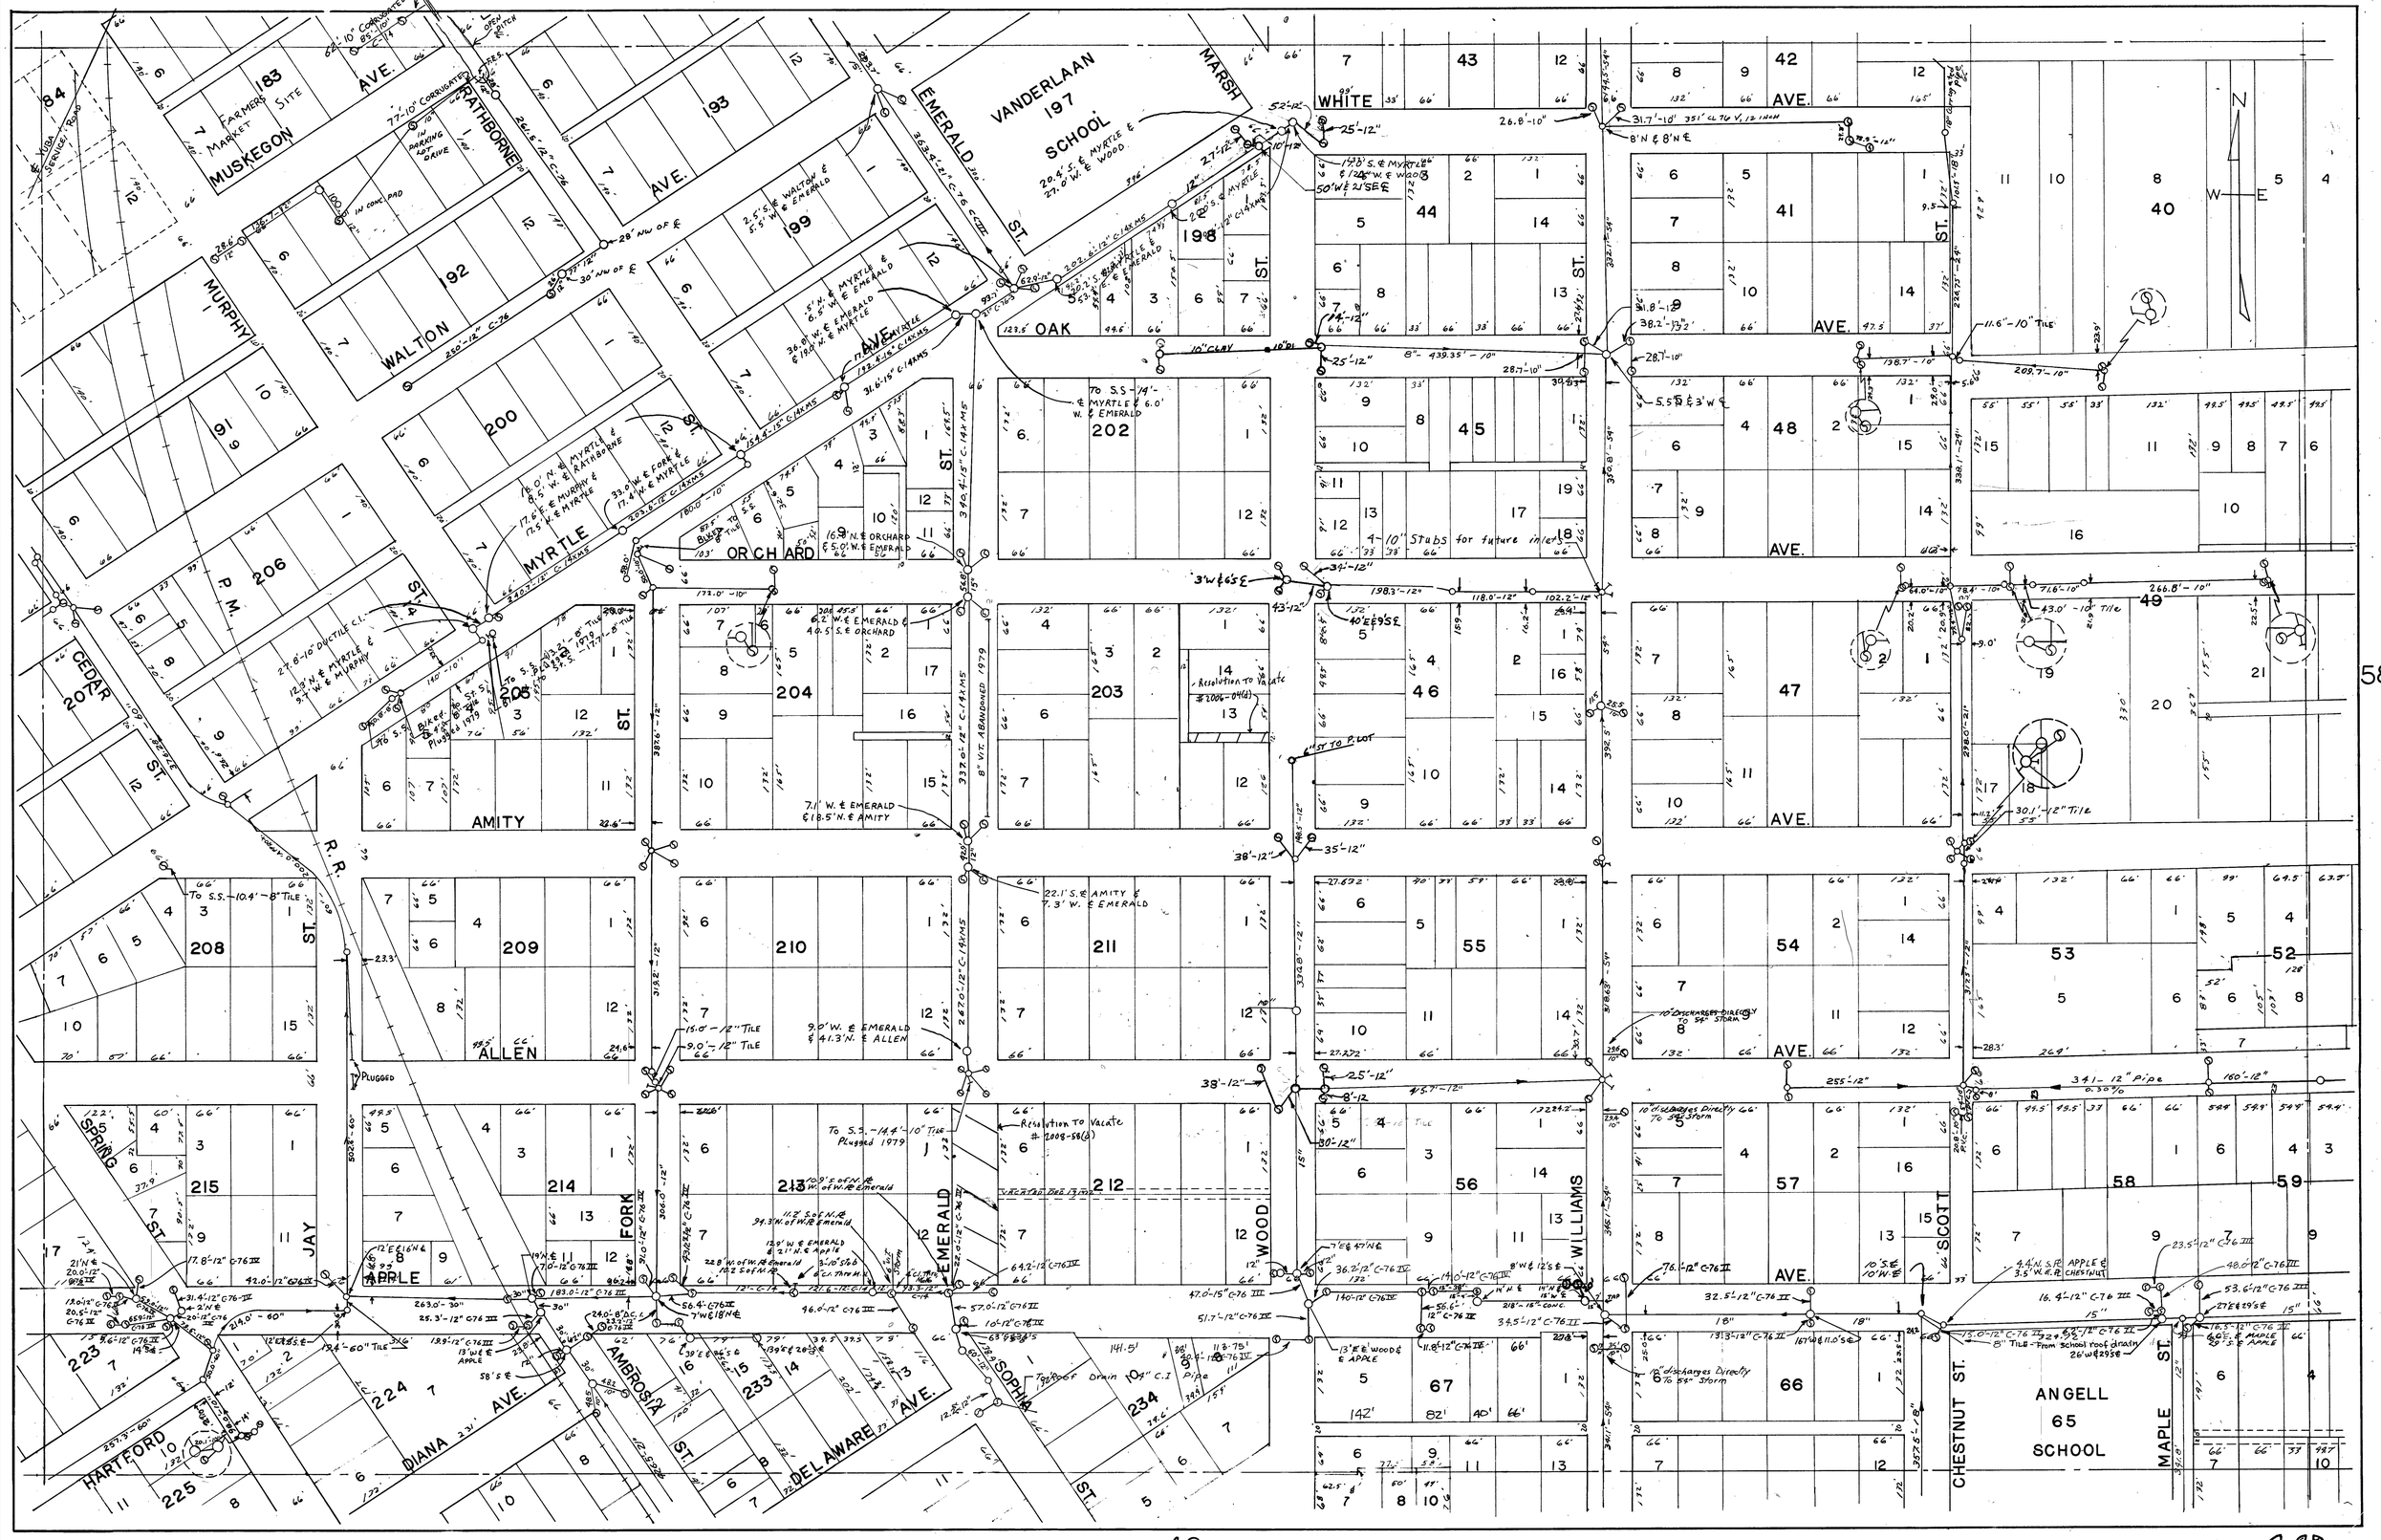
VANDERLAAN SCHOOL
197
MUSKEGON AVE.
RATHBORNE
WALTON
MURPHY
MYRTLE
ORCHARD
AMITY
ALLEN
APPLE
JAY
FORK
EMERALD
WOOD
WILLIAMS
SCOTT
CHESTNUT ST.
MAPLE ST.
ANGELL SCHOOL
65
SPRING ST.
HARTFORD
DIANA AVE.
AMBROSIA ST.
DELAWARE AVE.
SOPHIA ST.
CEDAR ST.
P.M.
R.R.
WHITE AVE.
OAK AVE.
MARSH
FARMERS MARKET SITE
4-10" Stubs for future inlets
Resolution to Vacate
Resolution to Vacate #2008-58(a)
Plugged 1979
Plugged
Vacated Dec 13 1979
8" V.I.T. ABANDONED 1979
10" Clay
10" Discharges Directly To 54" Storm
Tile - From School roof drain
Roof Drain 4" C.I. Pipe
N
W
E