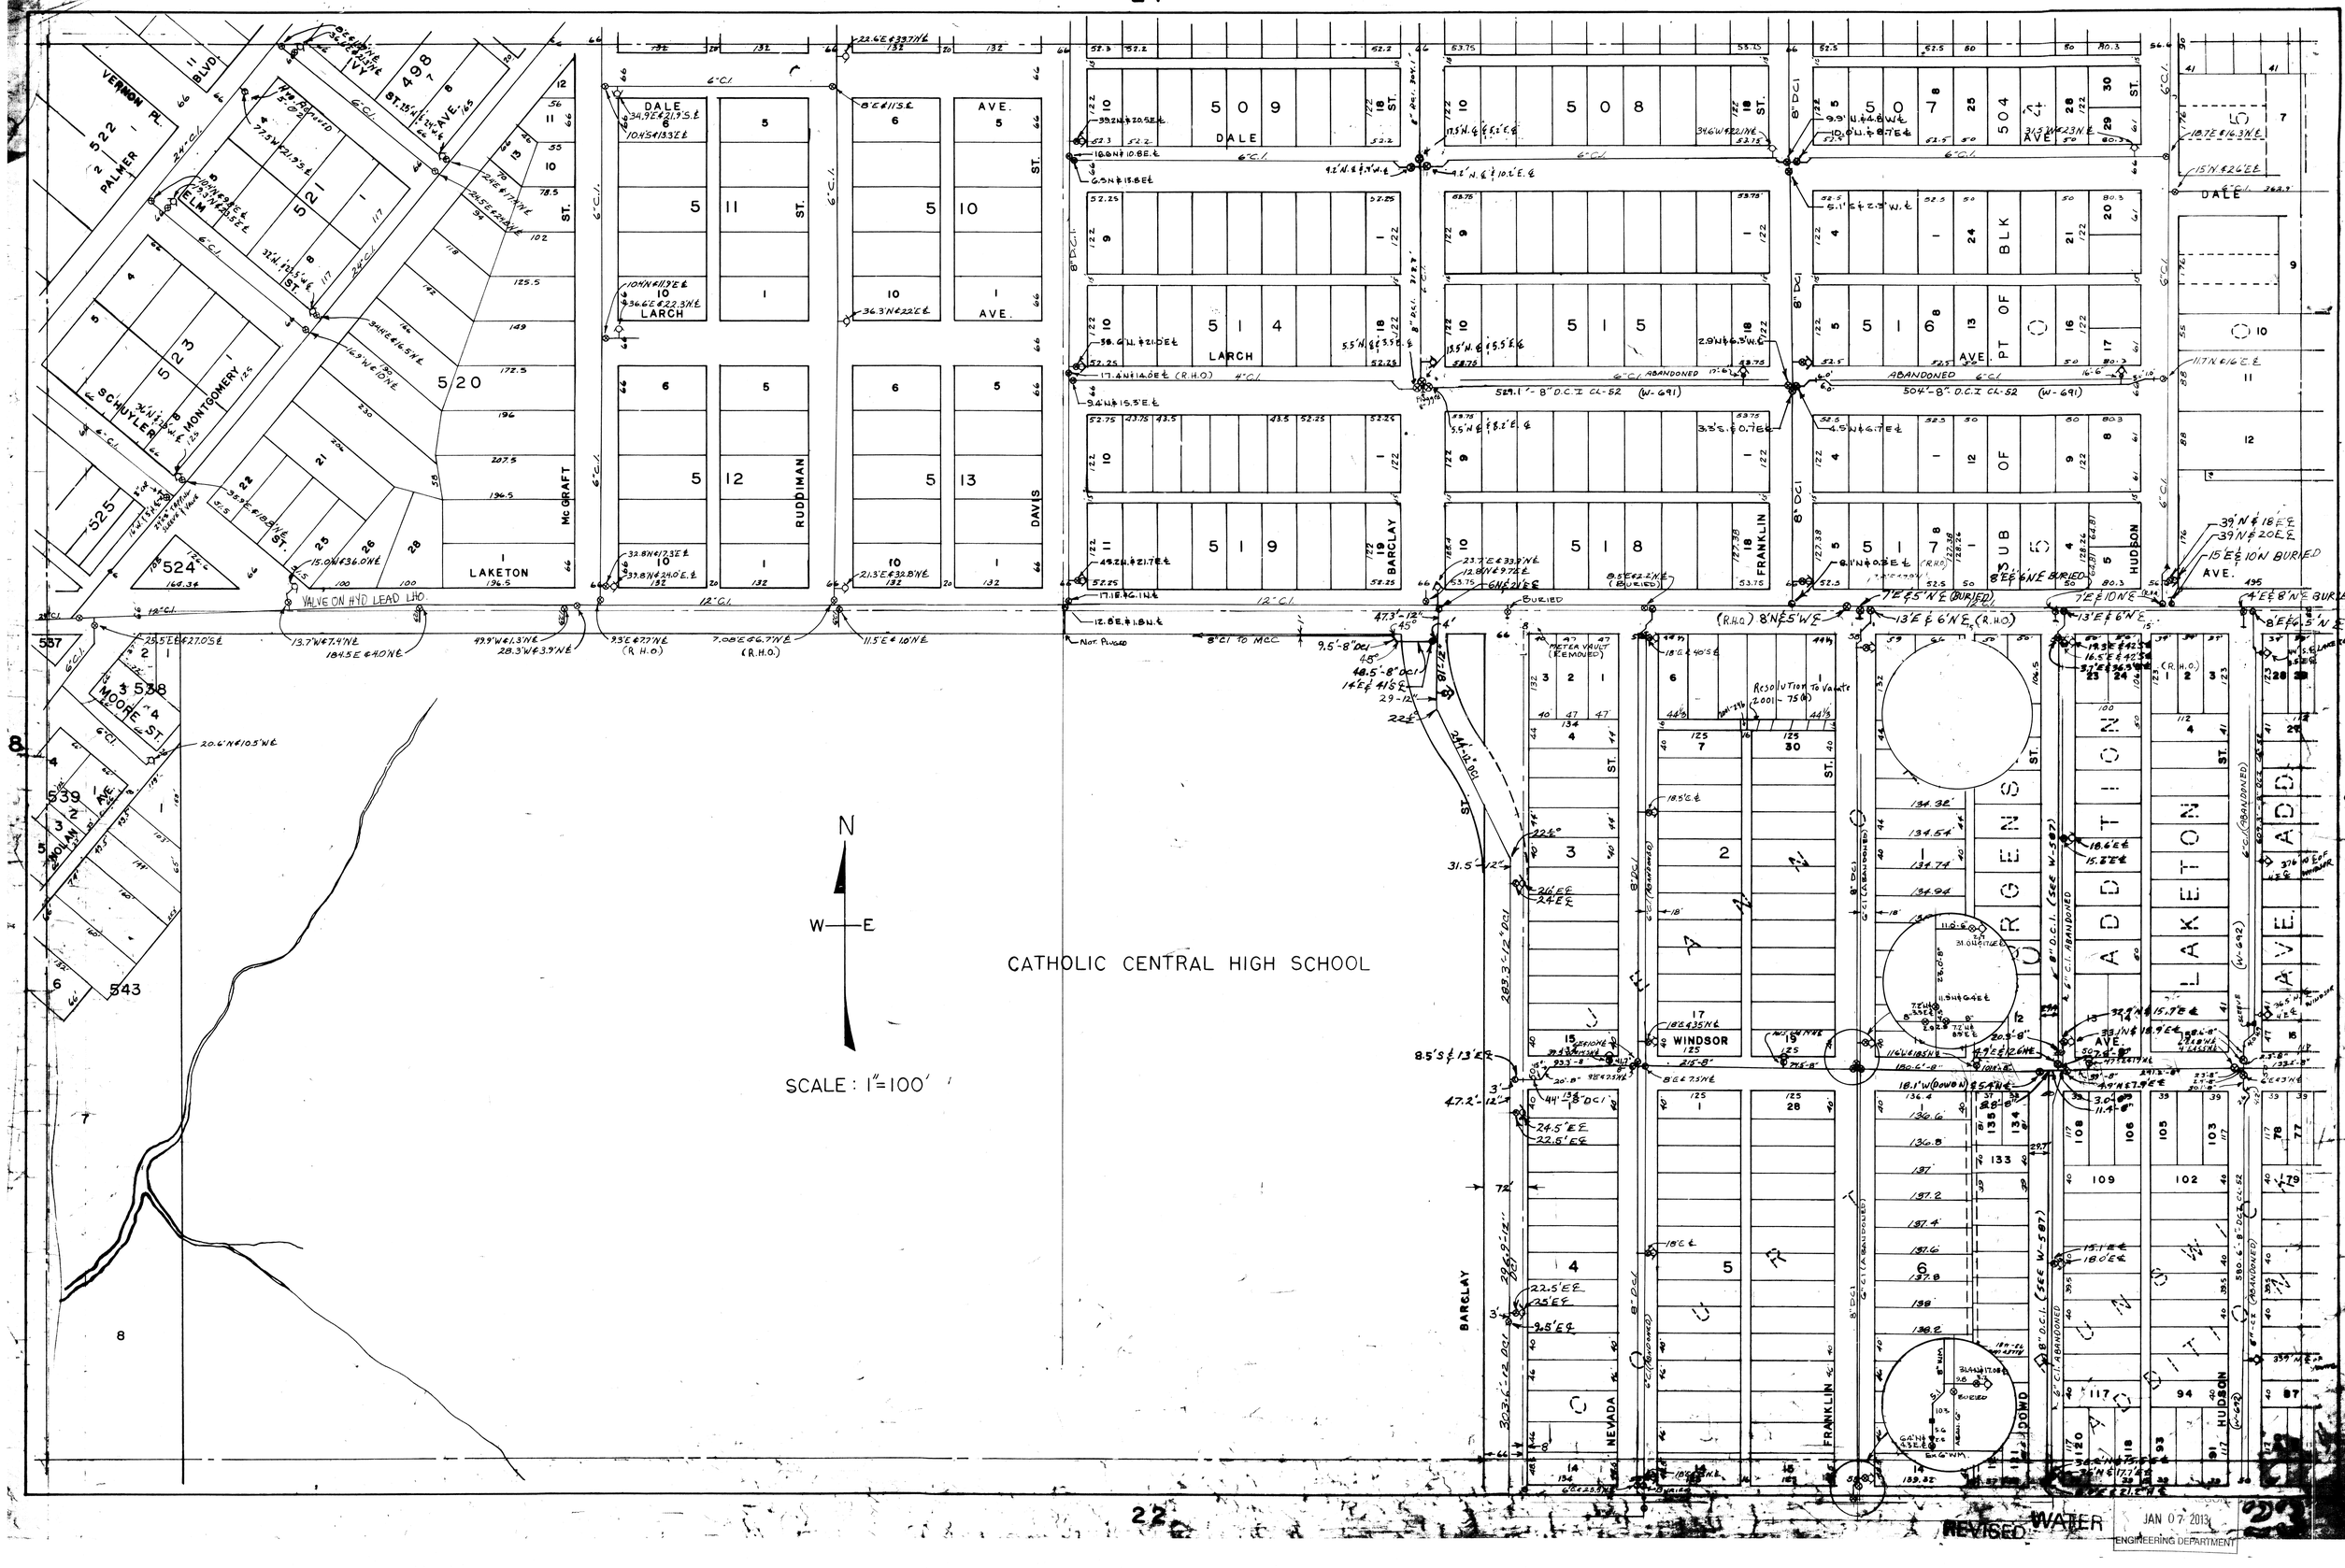
24
CATHOLIC CENTRAL HIGH SCHOOL
SCALE: 1"=100'
N
W
E
VALVE ON HYD LEAD LHO.
DALE
LARCH
RUDDIMAN
DAVIS
McGRAFT
LAKETON
BARCLAY
FRANKLIN
HUDSON
WINDSOR
NEVADA
DOWD
PALMER
MONTGOMERY
SCHUYLER
MOORE ST.
MOLAN AVE.
VERNON PL.
ELM
IVY
METER VAULT (REMOVED)
ABANDONED
Not Plugged
8" CI TO MCC
Resolution To Vacate (2001-75)
30
22
23
REVISED WATER
JAN 07 2013
ENGINEERING DEPARTMENT