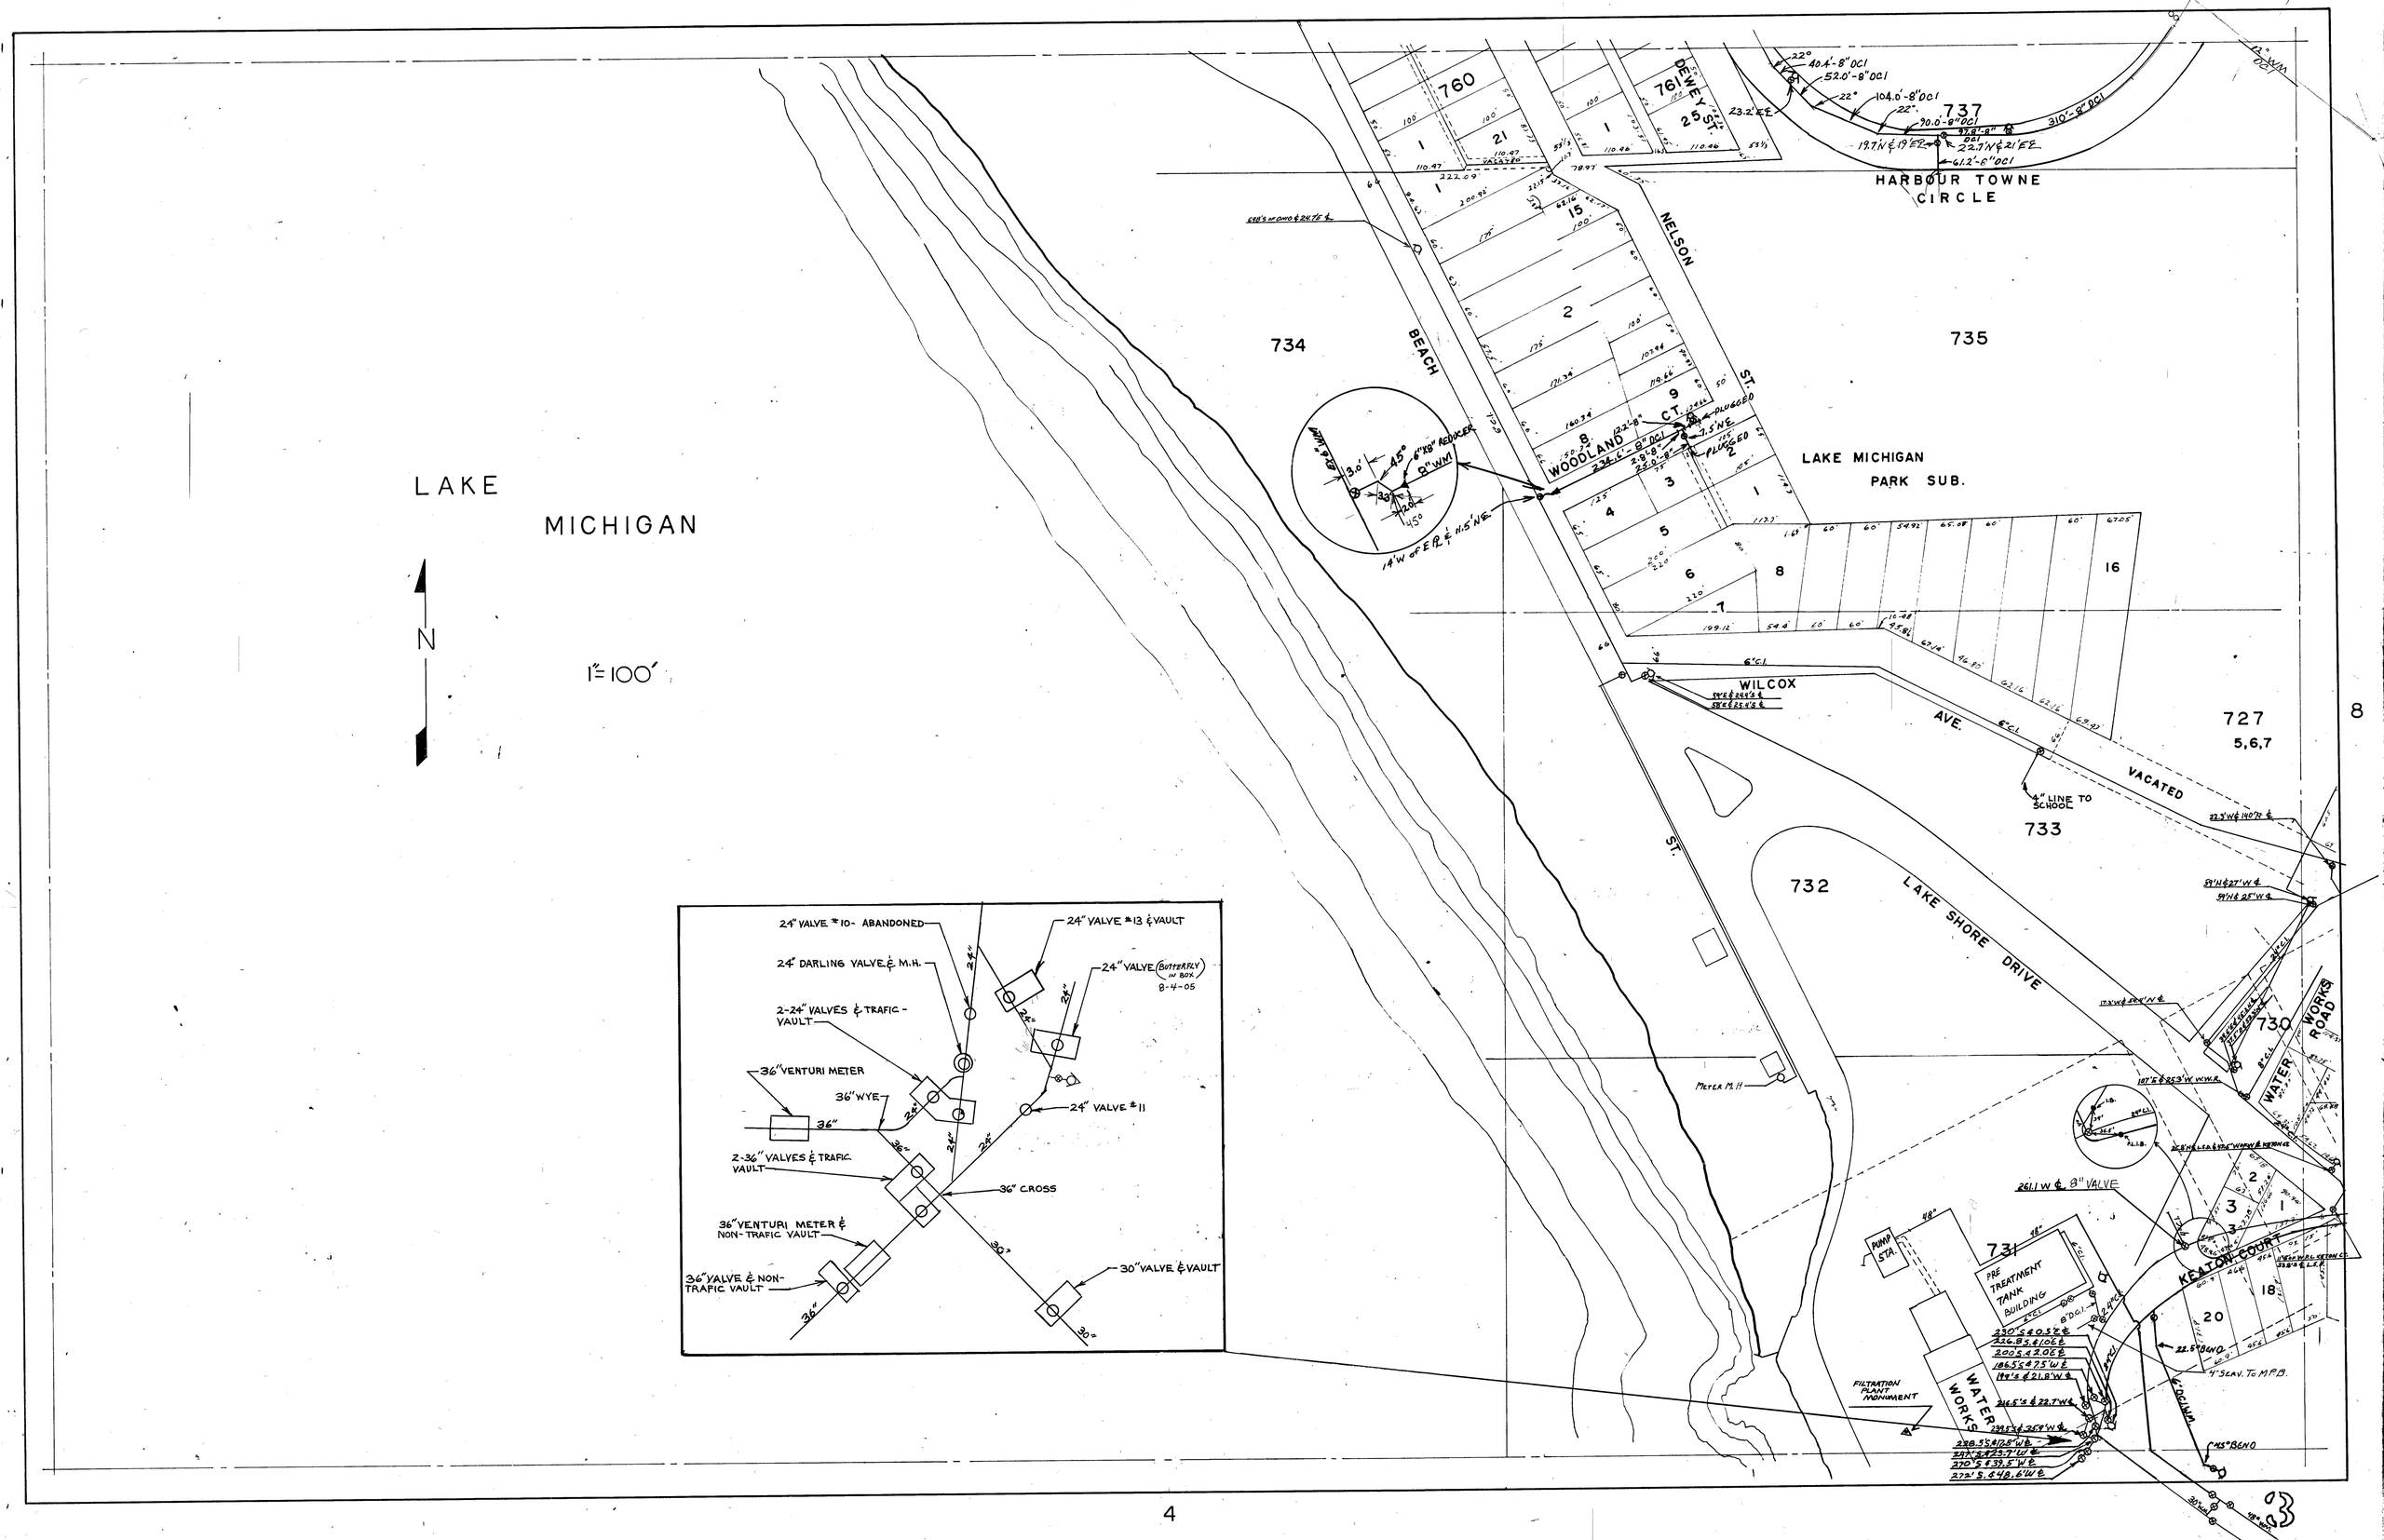
LAKE
MICHIGAN
N
1"=100'
734
735
737
760
761
DEWEY ST.
NELSON
BEACH
ST.
WOODLAND CT.
LAKE MICHIGAN
PARK SUB.
HARBOUR TOWNE
CIRCLE
WILCOX
AVE.
VACATED
727
5,6,7
733
732
LAKE SHORE DRIVE
730
WATER WORKS ROAD
KEATON COURT
731
PRE TREATMENT TANK BUILDING
PUMP STA.
WATER WORKS
FILTRATION PLANT MONUMENT
4" LINE TO SCHOOL
METER M.H.
24" VALVE #10- ABANDONED
24" DARLING VALVE & M.H.
2-24" VALVES & TRAFIC-VAULT
36" VENTURI METER
36" WYE
2-36" VALVES & TRAFIC VAULT
36" VENTURI METER & NON-TRAFIC VAULT
36" VALVE & NON-TRAFIC VAULT
24" VALVE #13 & VAULT
24" VALVE (BUTTERFLY IN BOX) 8-4-05
24" VALVE #11
36" CROSS
30" VALVE & VAULT