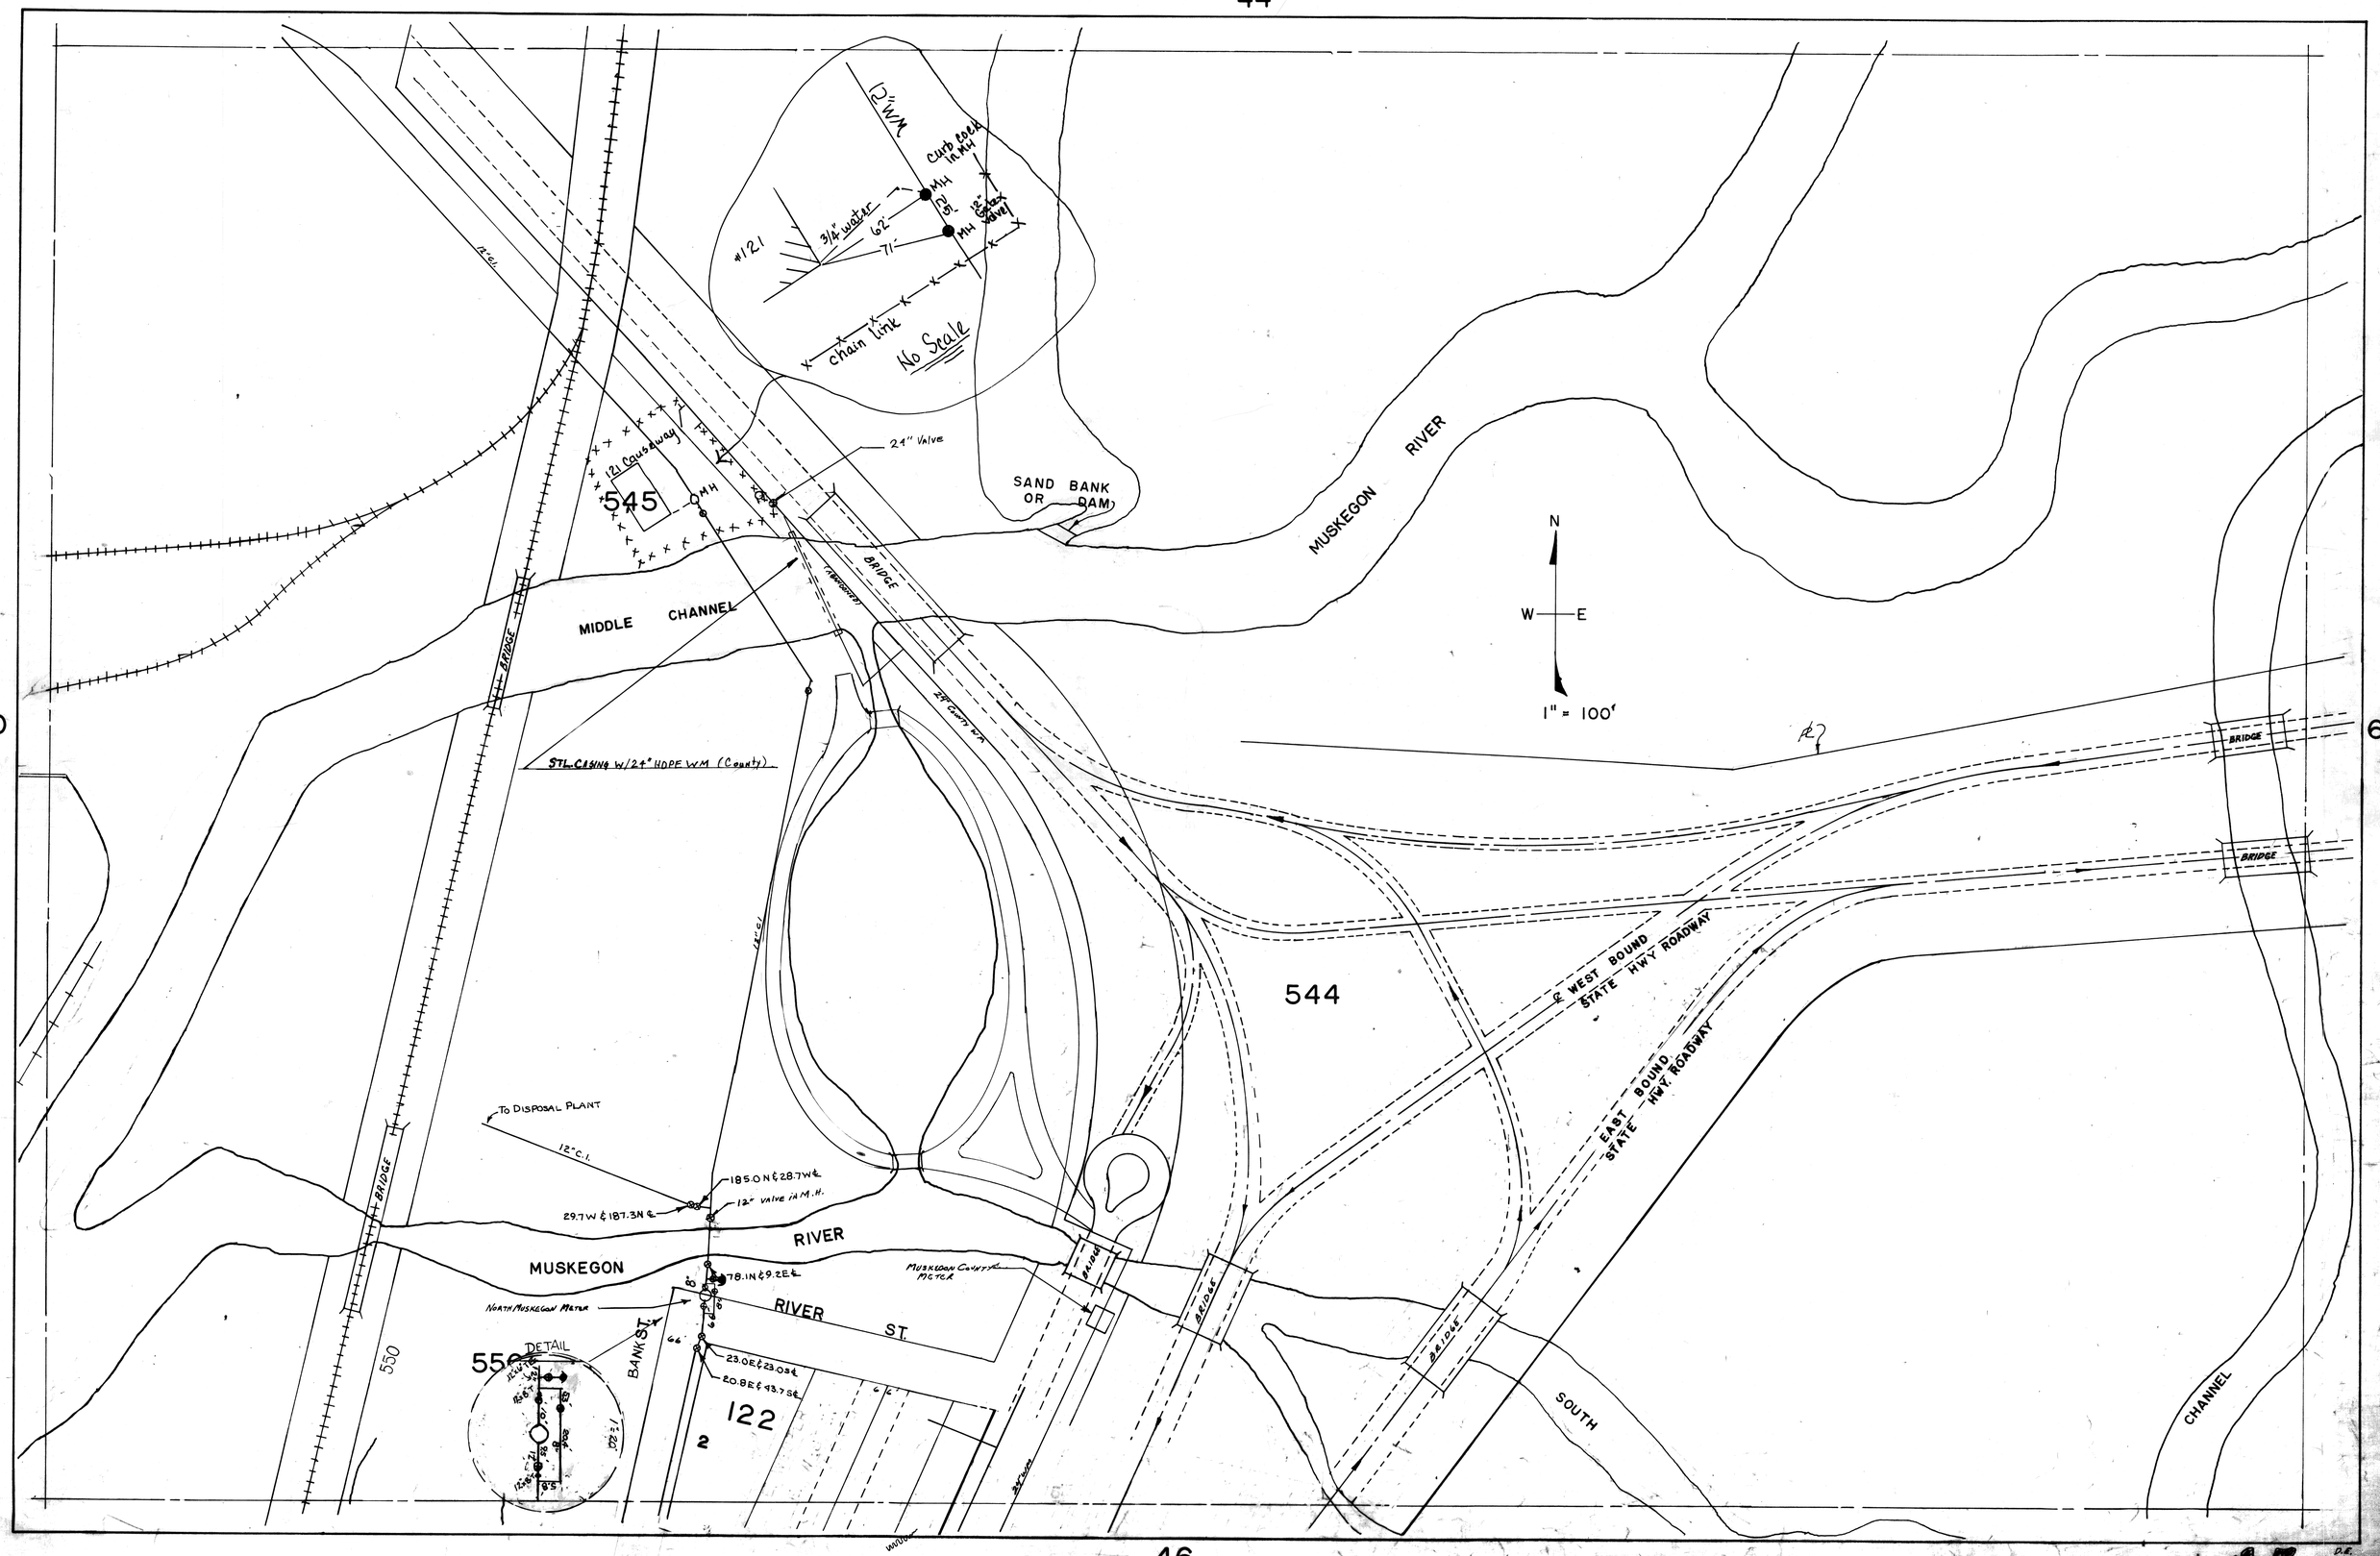

12" WM
Curb cock in MH
MH
12" Gate valve
#121
3/4" water
62'
71'
chain link
No Scale
24" Valve
121 Causeway
545
MH
SAND BANK OR DAM
MUSKEGON RIVER
N
W
E
1" = 100'
MIDDLE CHANNEL
BRIDGE
STL. CASING W/24" HDPE WM (County)
24" County WM
544
WEST BOUND STATE HWY ROADWAY
EAST BOUND STATE HWY. ROADWAY
To DISPOSAL PLANT
12" C.I.
185.0 N & 28.7 W ℄
12" valve in M.H.
29.7 W & 187.3 N ℄
MUSKEGON RIVER
78.1 N & 9.2 E ℄
MUSKEGON COUNTY METER
NORTH MUSKEGON METER
RIVER ST.
BANK ST.
DETAIL
550
23.0 E & 23.0 S ℄
20.8 E & 43.7 S ℄
122
2
SOUTH CHANNEL