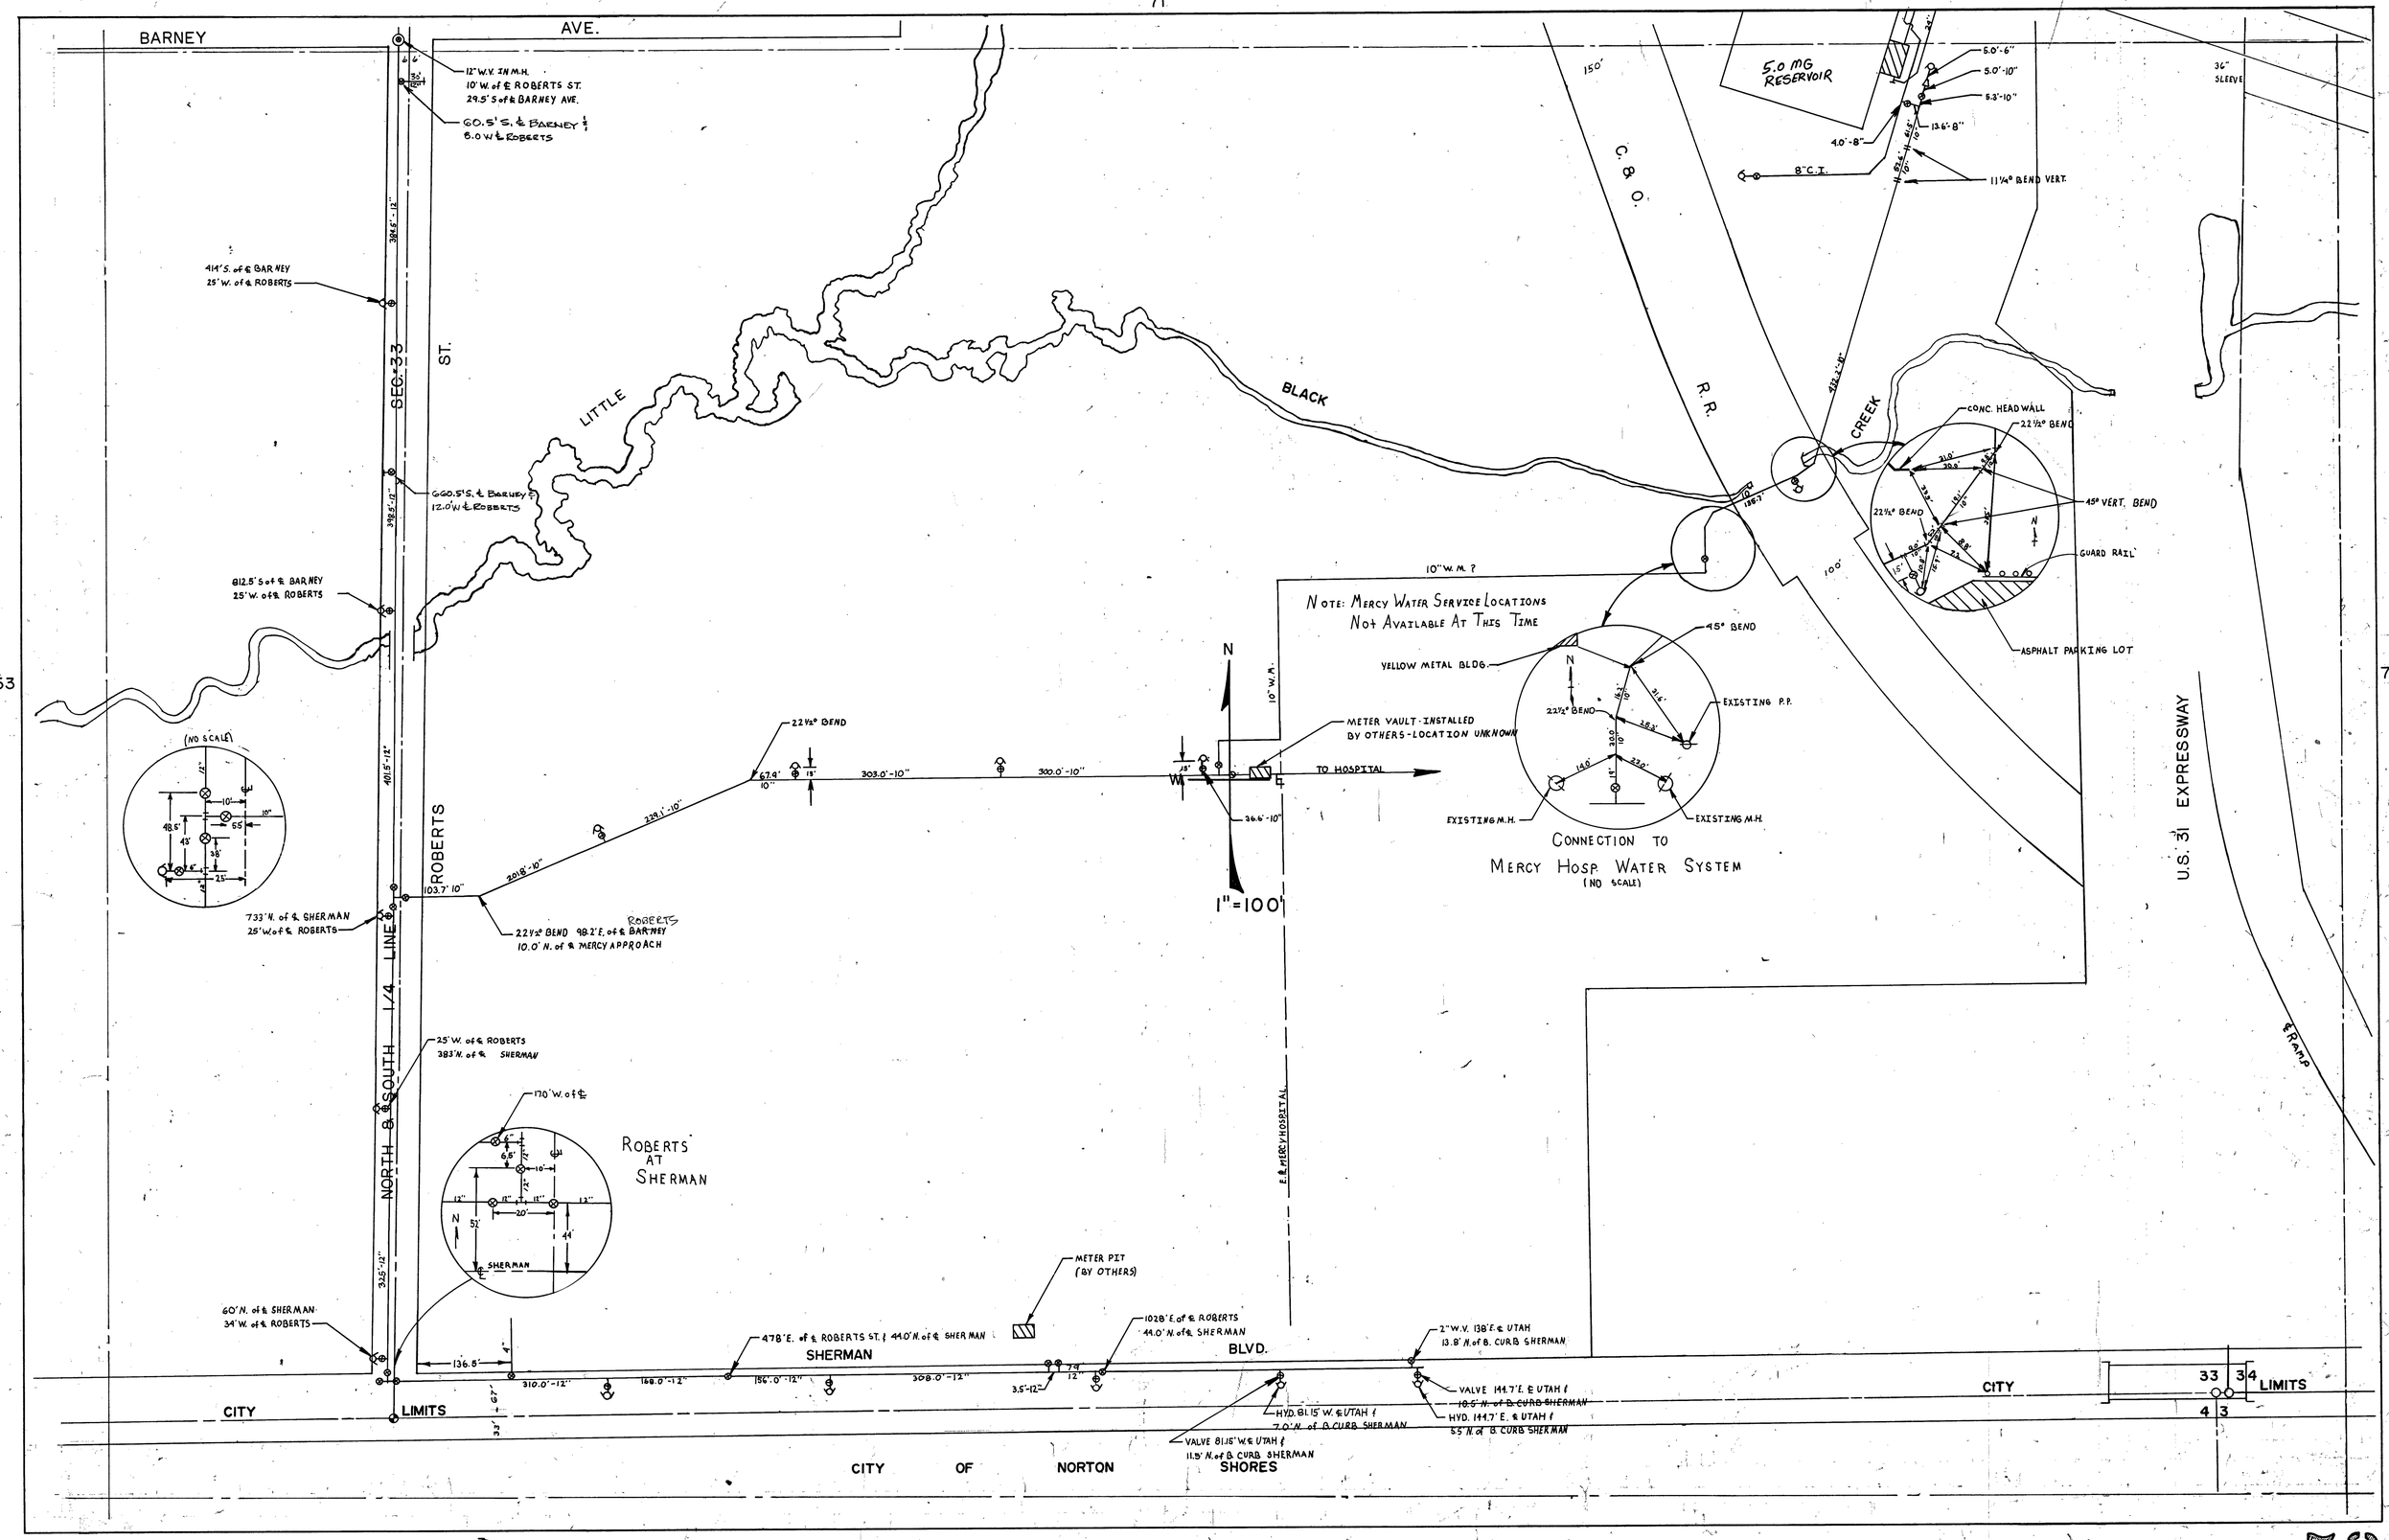
BARNEY
AVE.
12" W.V. IN M.H.
10' W. of ℄ ROBERTS ST.
29.5' S of ℄ BARNEY AVE.
600.5' S. of ℄ BARNEY ½
8.0' W ℄ ROBERTS
414' S. of ℄ BARNEY
25' W. of ℄ ROBERTS
SEC. 33
ST.
LITTLE
BLACK
CREEK
600.5' S. of ℄ BARNEY ½
12.0' W ℄ ROBERTS
812.5' S of ℄ BARNEY
25' W. of ℄ ROBERTS
C. & O.
R.R.
5.0 MG RESERVOIR
5.0'-6"
5.0'-10"
5.3'-10"
13.6'-8"
4.0'-8"
8" C.I.
11¼° BEND VERT.
36" SLEEVE
CONC. HEADWALL
22½° BEND
45° VERT. BEND
GUARD RAIL
ASPHALT PARKING LOT
10" W.M. ?
NOTE: MERCY WATER SERVICE LOCATIONS NOT AVAILABLE AT THIS TIME
YELLOW METAL BLDG.
45° BEND
EXISTING P.P.
EXISTING M.H.
CONNECTION TO MERCY HOSP. WATER SYSTEM
(NO SCALE)
10" W.M.
METER VAULT - INSTALLED BY OTHERS - LOCATION UNKNOWN
TO HOSPITAL
22½° BEND
67.4'
303.0'-10"
300.0'-10"
36.6'-10"
229.1'-10"
201.8'-10"
103.7'-10"
1" = 100'
ROBERTS
22½° BEND 98.2' E. of ℄ BARNEY
10.0' N. of ℄ MERCY APPROACH
733' N. of ℄ SHERMAN
25' W of ℄ ROBERTS
(NO SCALE)
NORTH & SOUTH 1/4 LINE
401.5'-12"
325'-12"
25' W. of ℄ ROBERTS
383' N. of ℄ SHERMAN
170' W. of ℄
ROBERTS AT SHERMAN
SHERMAN
E. & MERCY HOSPITAL
METER PIT (BY OTHERS)
60' N. of ℄ SHERMAN
34' W. of ℄ ROBERTS
136.5'
310.0'-12"
168.0'-12"
478' E. of ℄ ROBERTS ST. & 44.0' N. of ℄ SHERMAN
186.0'-12"
308.0'-12"
3.5'-12"
102.8' E. of ℄ ROBERTS
44.0' N. of ℄ SHERMAN
SHERMAN BLVD.
2" W.V. 138' E. ℄ UTAH
13.8' N. of B. CURB SHERMAN
VALVE 144.7' E. ℄ UTAH &
10.6' N. of B. CURB SHERMAN
HYD. 144.7' E. ℄ UTAH &
5.5' N. of B. CURB SHERMAN
HYD. 81.15' W. ℄ UTAH &
7.0' N. of B. CURB SHERMAN
VALVE 81.15' W. ℄ UTAH &
11.5' N. of B. CURB SHERMAN
CITY LIMITS
CITY OF NORTON SHORES
U.S. 31 EXPRESSWAY
℄ RAMP
33 34
4 3