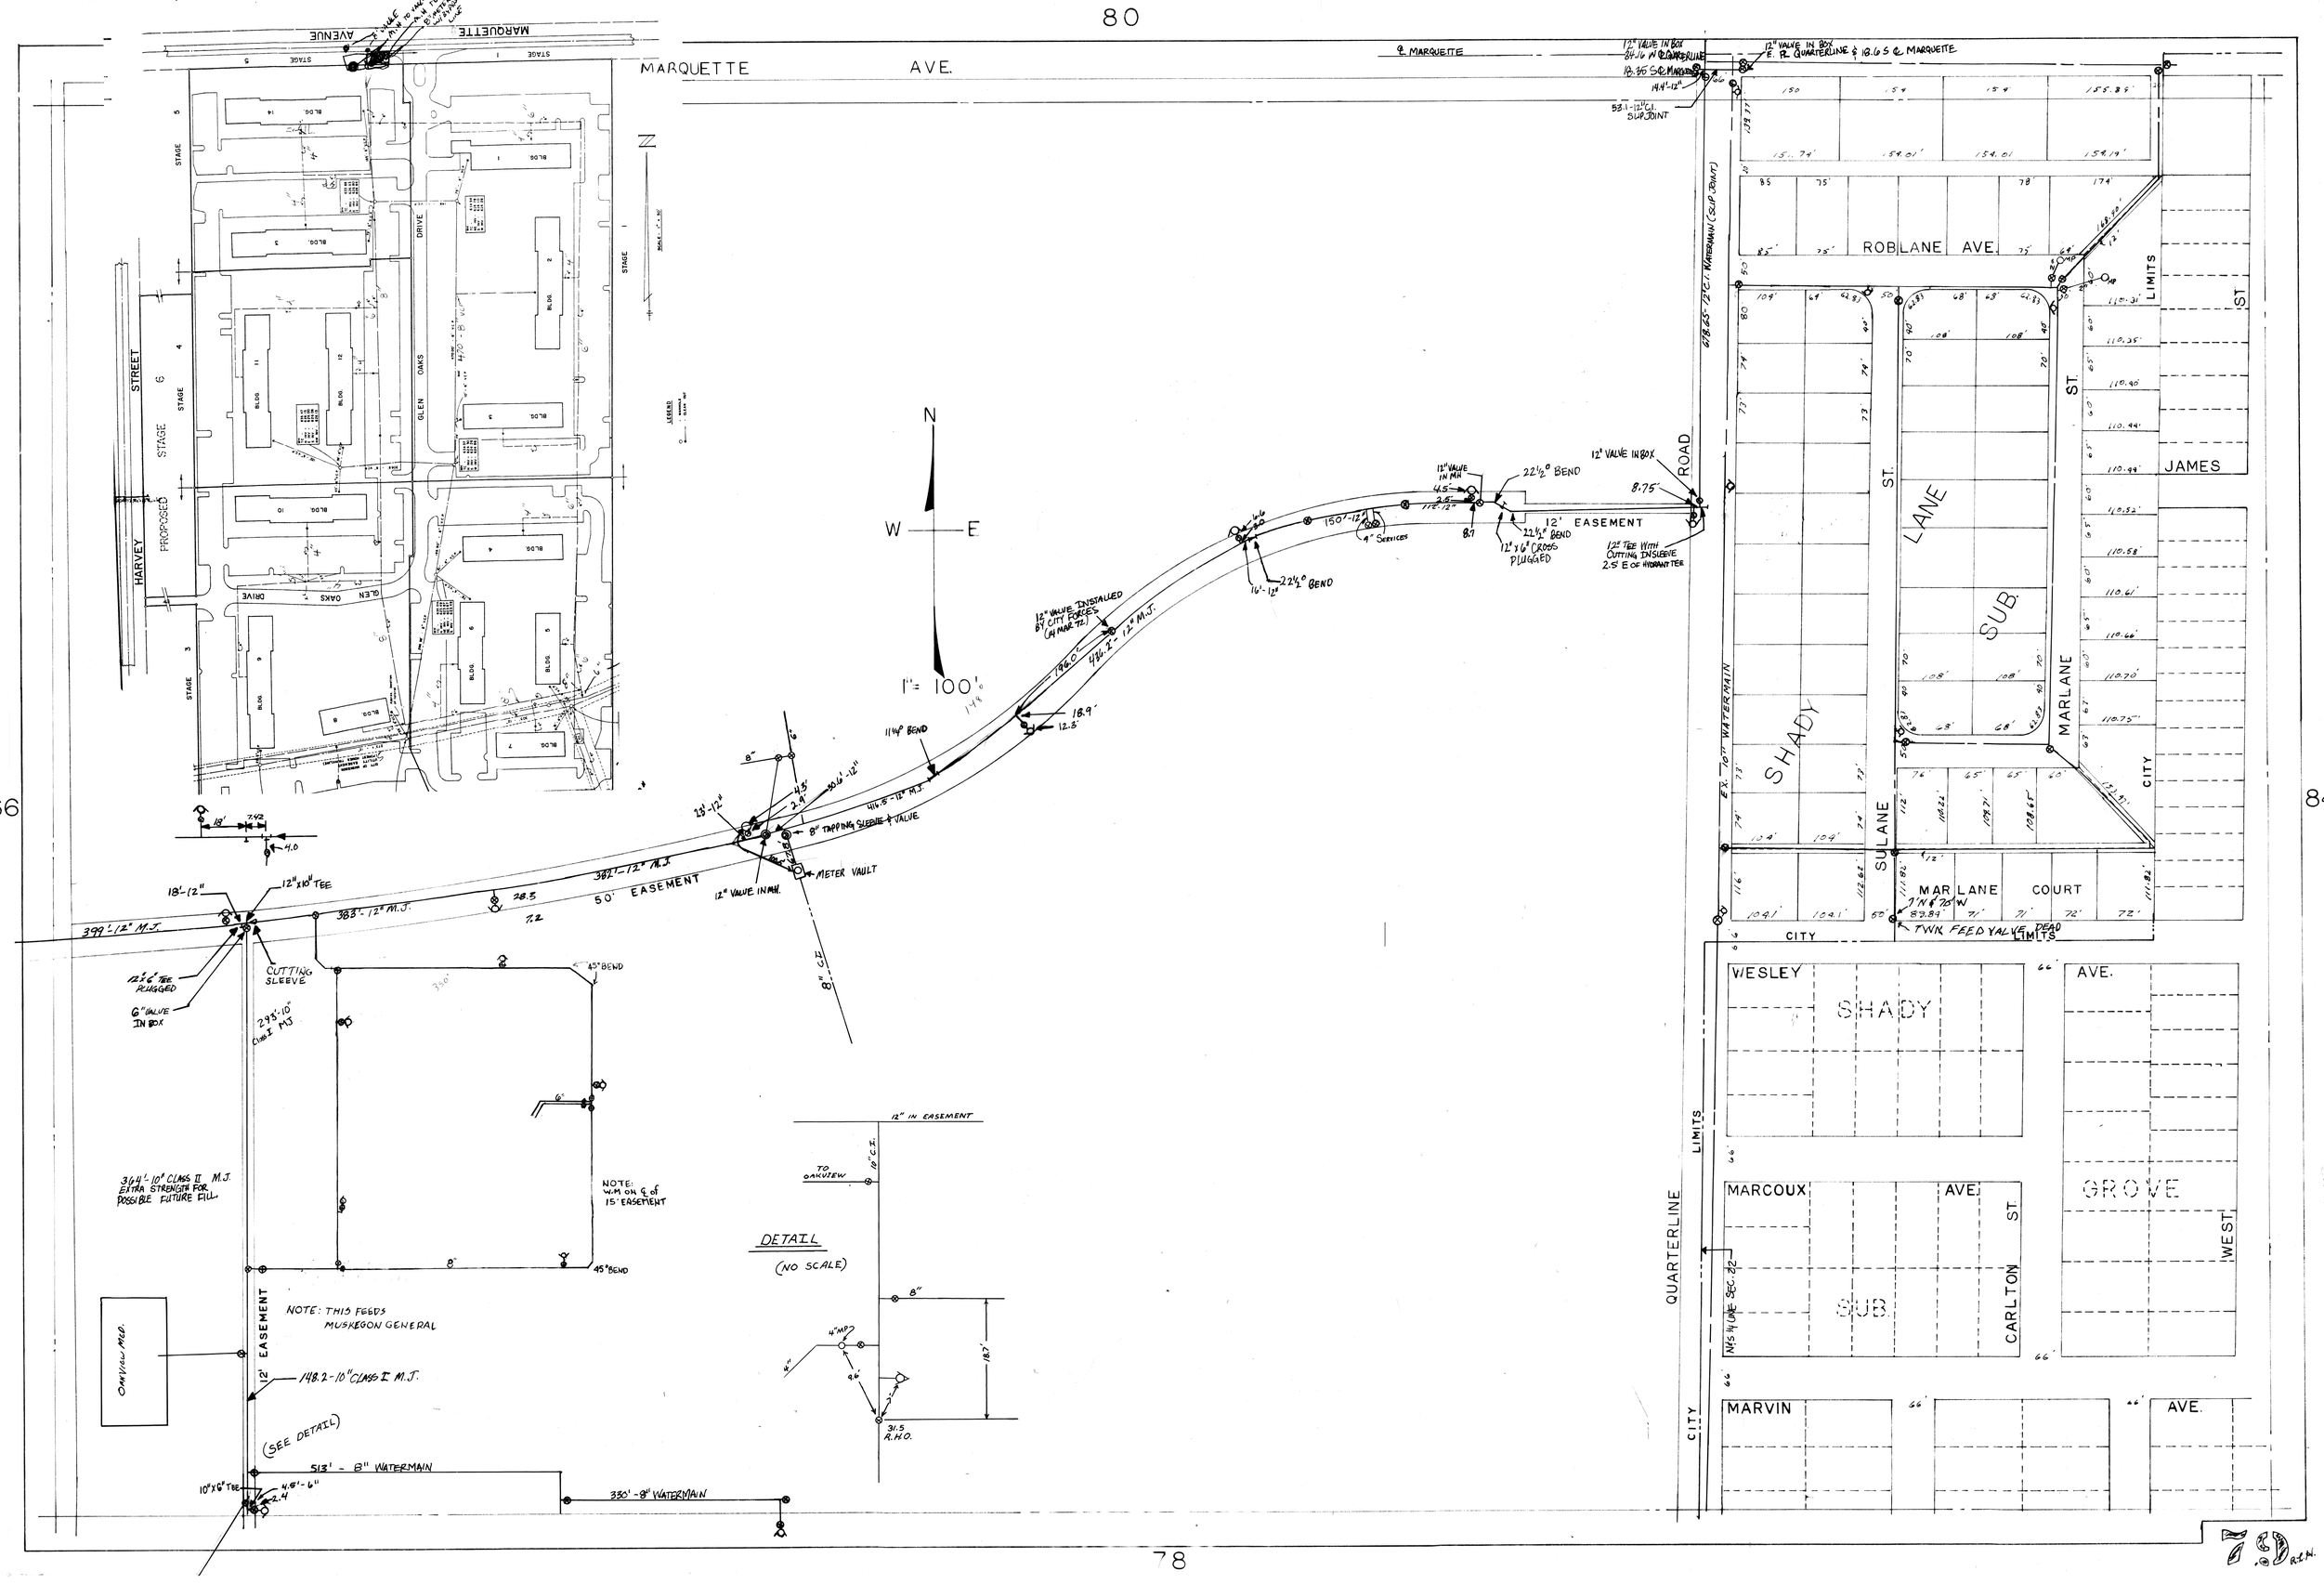
MARQUETTE AVE.
MARQUETTE AVENUE
HARVEY STREET
PROPOSED STAGE 6
GLEN OAKS DRIVE
STAGE 1
STAGE 3
STAGE 4
STAGE 5
N
W
E
1" = 100'
12" VALVE IN BOX
12" VALVE IN MH
22½° BEND
12' EASEMENT
12" TEE WITH CUTTING INSLEEVE 2.5' E OF HYDRANT TEE
12" x 6" CROSS PLUGGED
4" SERVICES
150'-12"
16'-12"
22½° BEND
12" VALVE INSTALLED BY CITY FORCES (4 MAR 72)
436.2'-12" M.J.
196.0'
18.9'
12.3'
11¼° BEND
416.5'-12" M.J.
8" TAPPING SLEEVE & VALVE
METER VAULT
12" VALVE IN MH.
382'-12" M.J.
50' EASEMENT
383'-12" M.J.
399'-12" M.J.
18'-12"
12"x10" TEE
12"x6" TEE PLUGGED
6" VALVE IN BOX
CUTTING SLEEVE
293'-10" Class I MJ
45° BEND
364'-10" CLASS II M.J. EXTRA STRENGTH FOR POSSIBLE FUTURE FILL
NOTE: W.M ON ℄ of 15' EASEMENT
NOTE: THIS FEEDS MUSKEGON GENERAL
OAKVIEW MED.
12' EASEMENT
148.2-10" CLASS I M.J.
(SEE DETAIL)
513' - 8" WATERMAIN
10"x6" TEE
330'-8" WATERMAIN
DETAIL
(NO SCALE)
12" IN EASEMENT
TO OAKVIEW
31.5 R.H.O.
ROBLANE AVE.
SHADY LANE SUB.
MARLANE ST.
SULANE ST.
MARLANE COURT
CITY LIMITS
JAMES ST.
WESLEY AVE.
SHADY
MARCOUX AVE.
SUB.
CARLTON ST.
GROVE
WEST
MARVIN AVE.
QUARTERLINE
EX. 10" WATERMAIN
678.65'-12" C.I. WATERMAIN (SLIP JOINT)
TWN FEED VALVE DEAD