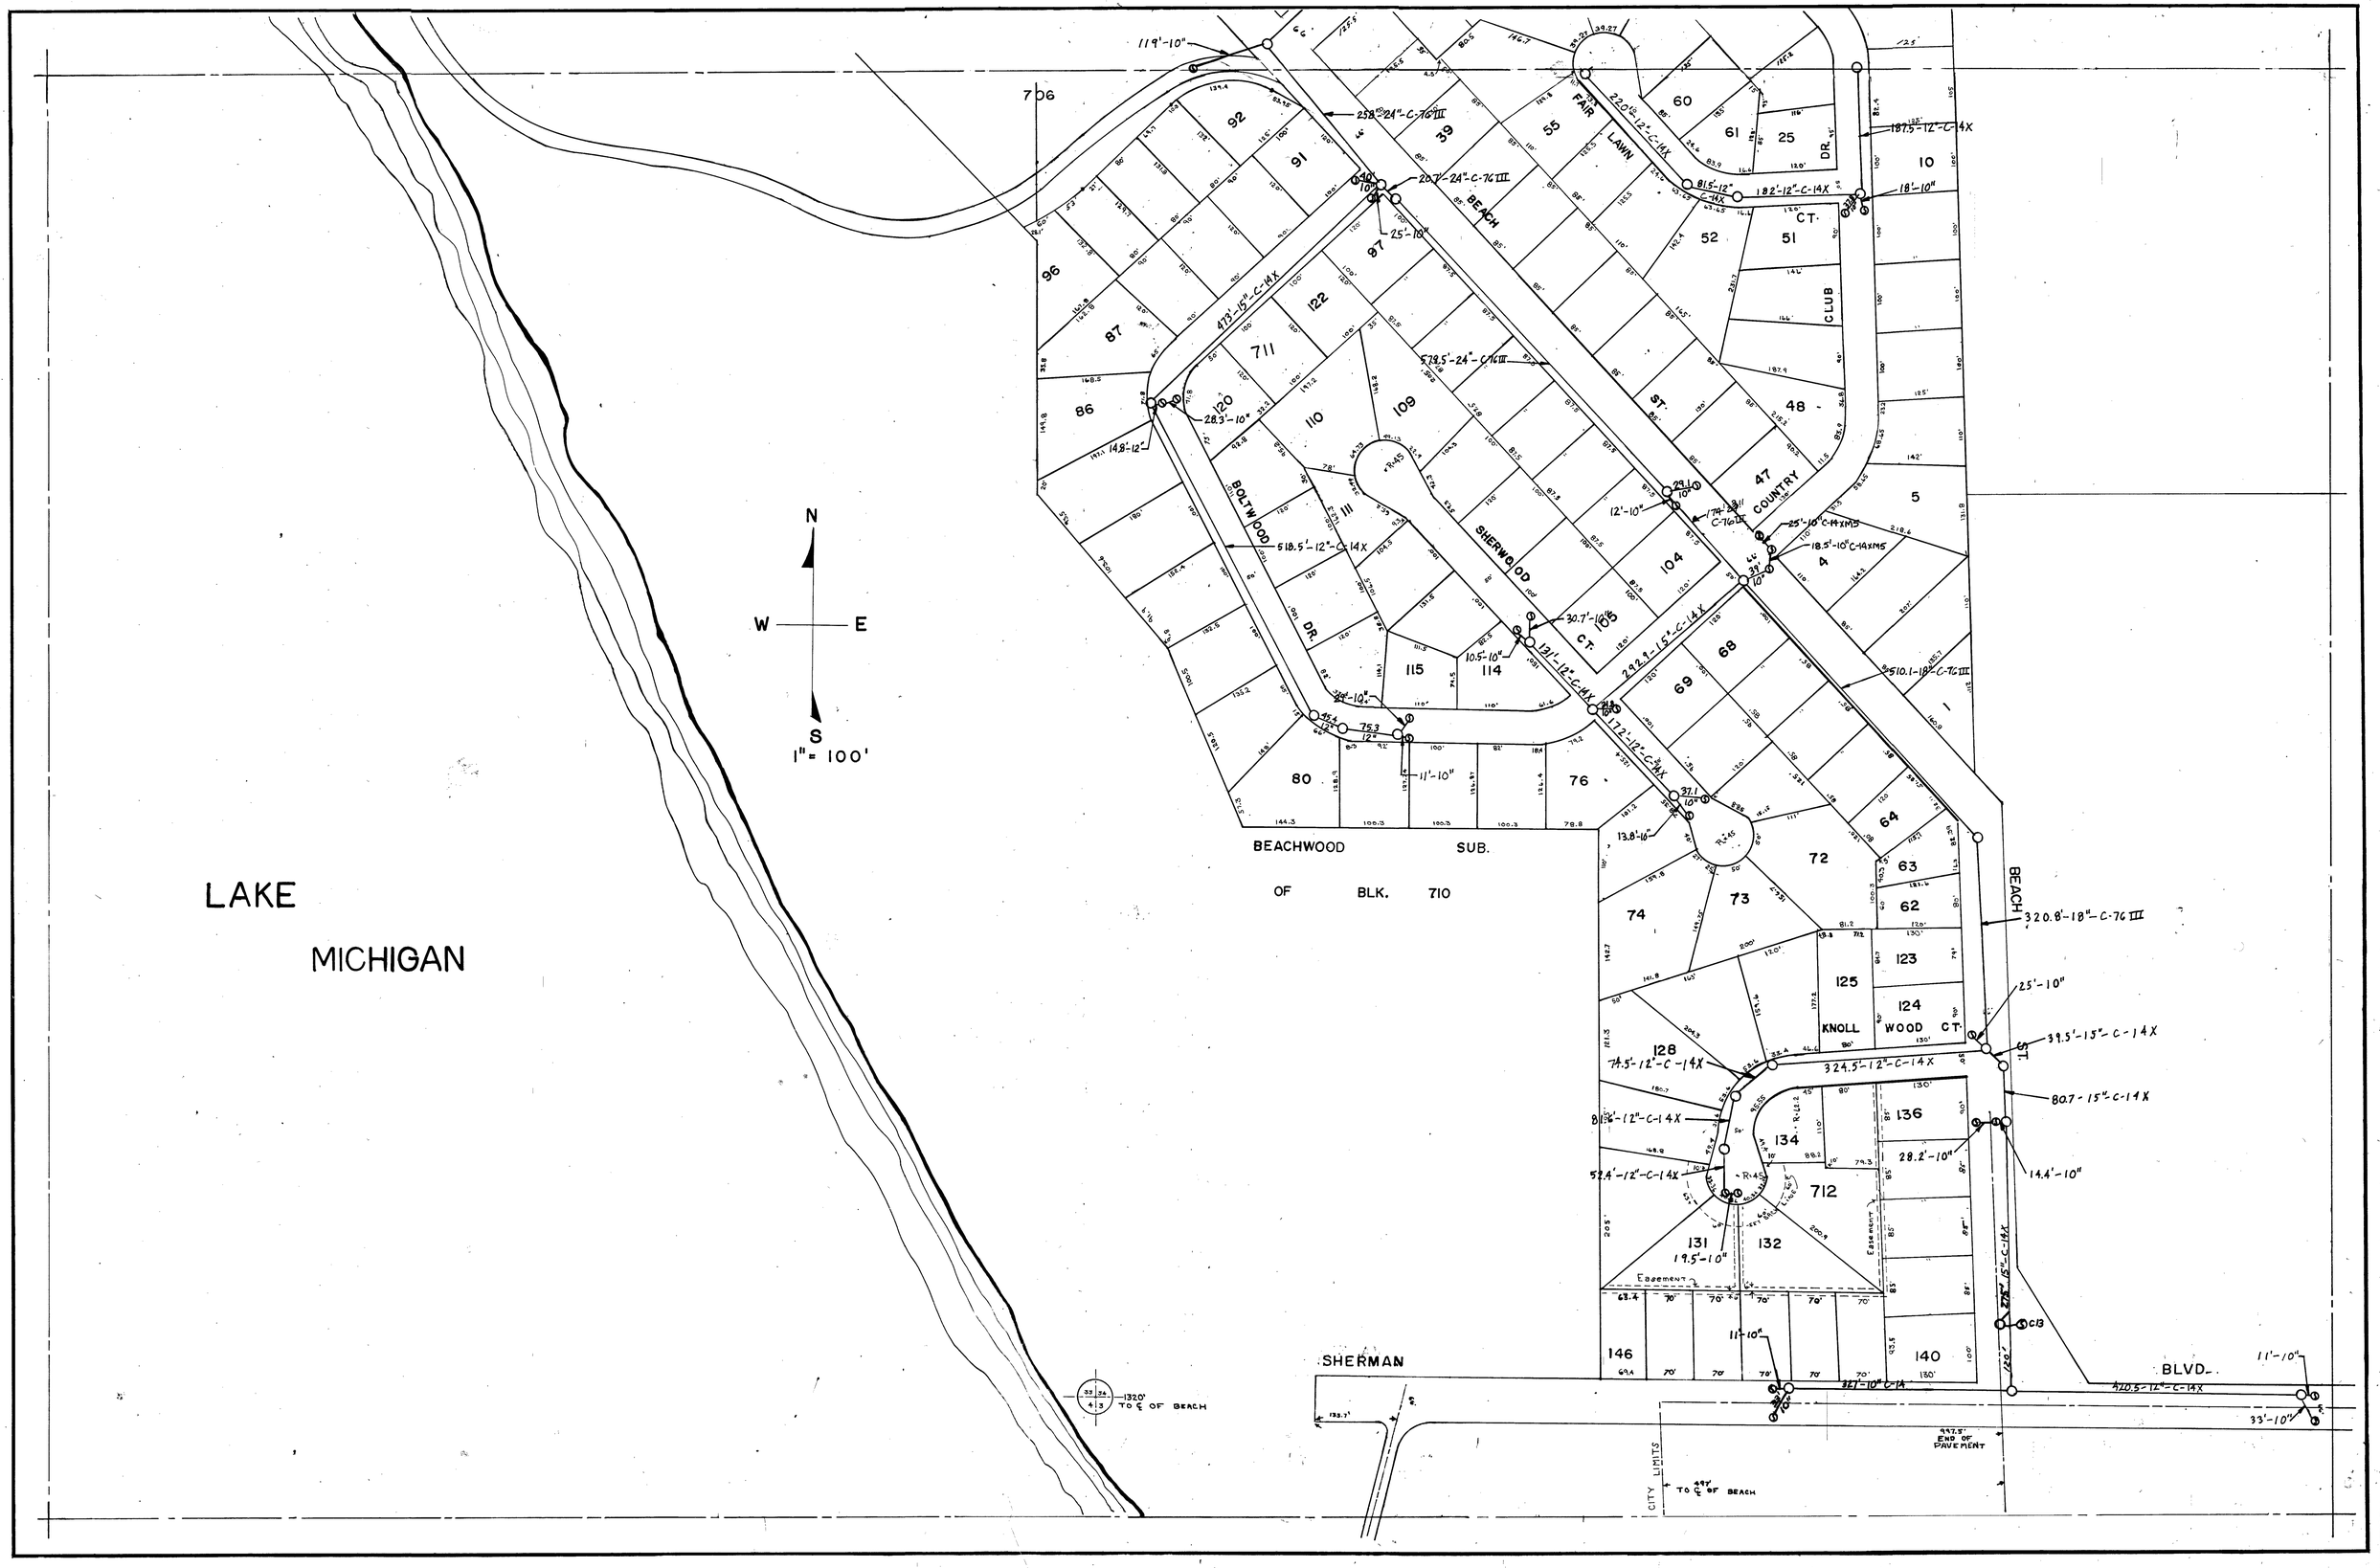
LAKE
MICHIGAN
N
W
E
S
1" = 100'
BEACHWOOD SUB.
OF BLK. 710
FAIR LAWN BEACH
BOLTWOOD DR.
SHERWOOD CT.
COUNTRY CLUB ST.
KNOLL WOOD CT.
BEACH CT.
SHERMAN BLVD.
CITY LIMITS
END OF PAVEMENT
1320' TO ℄ OF BEACH
TO ℄ OF BEACH