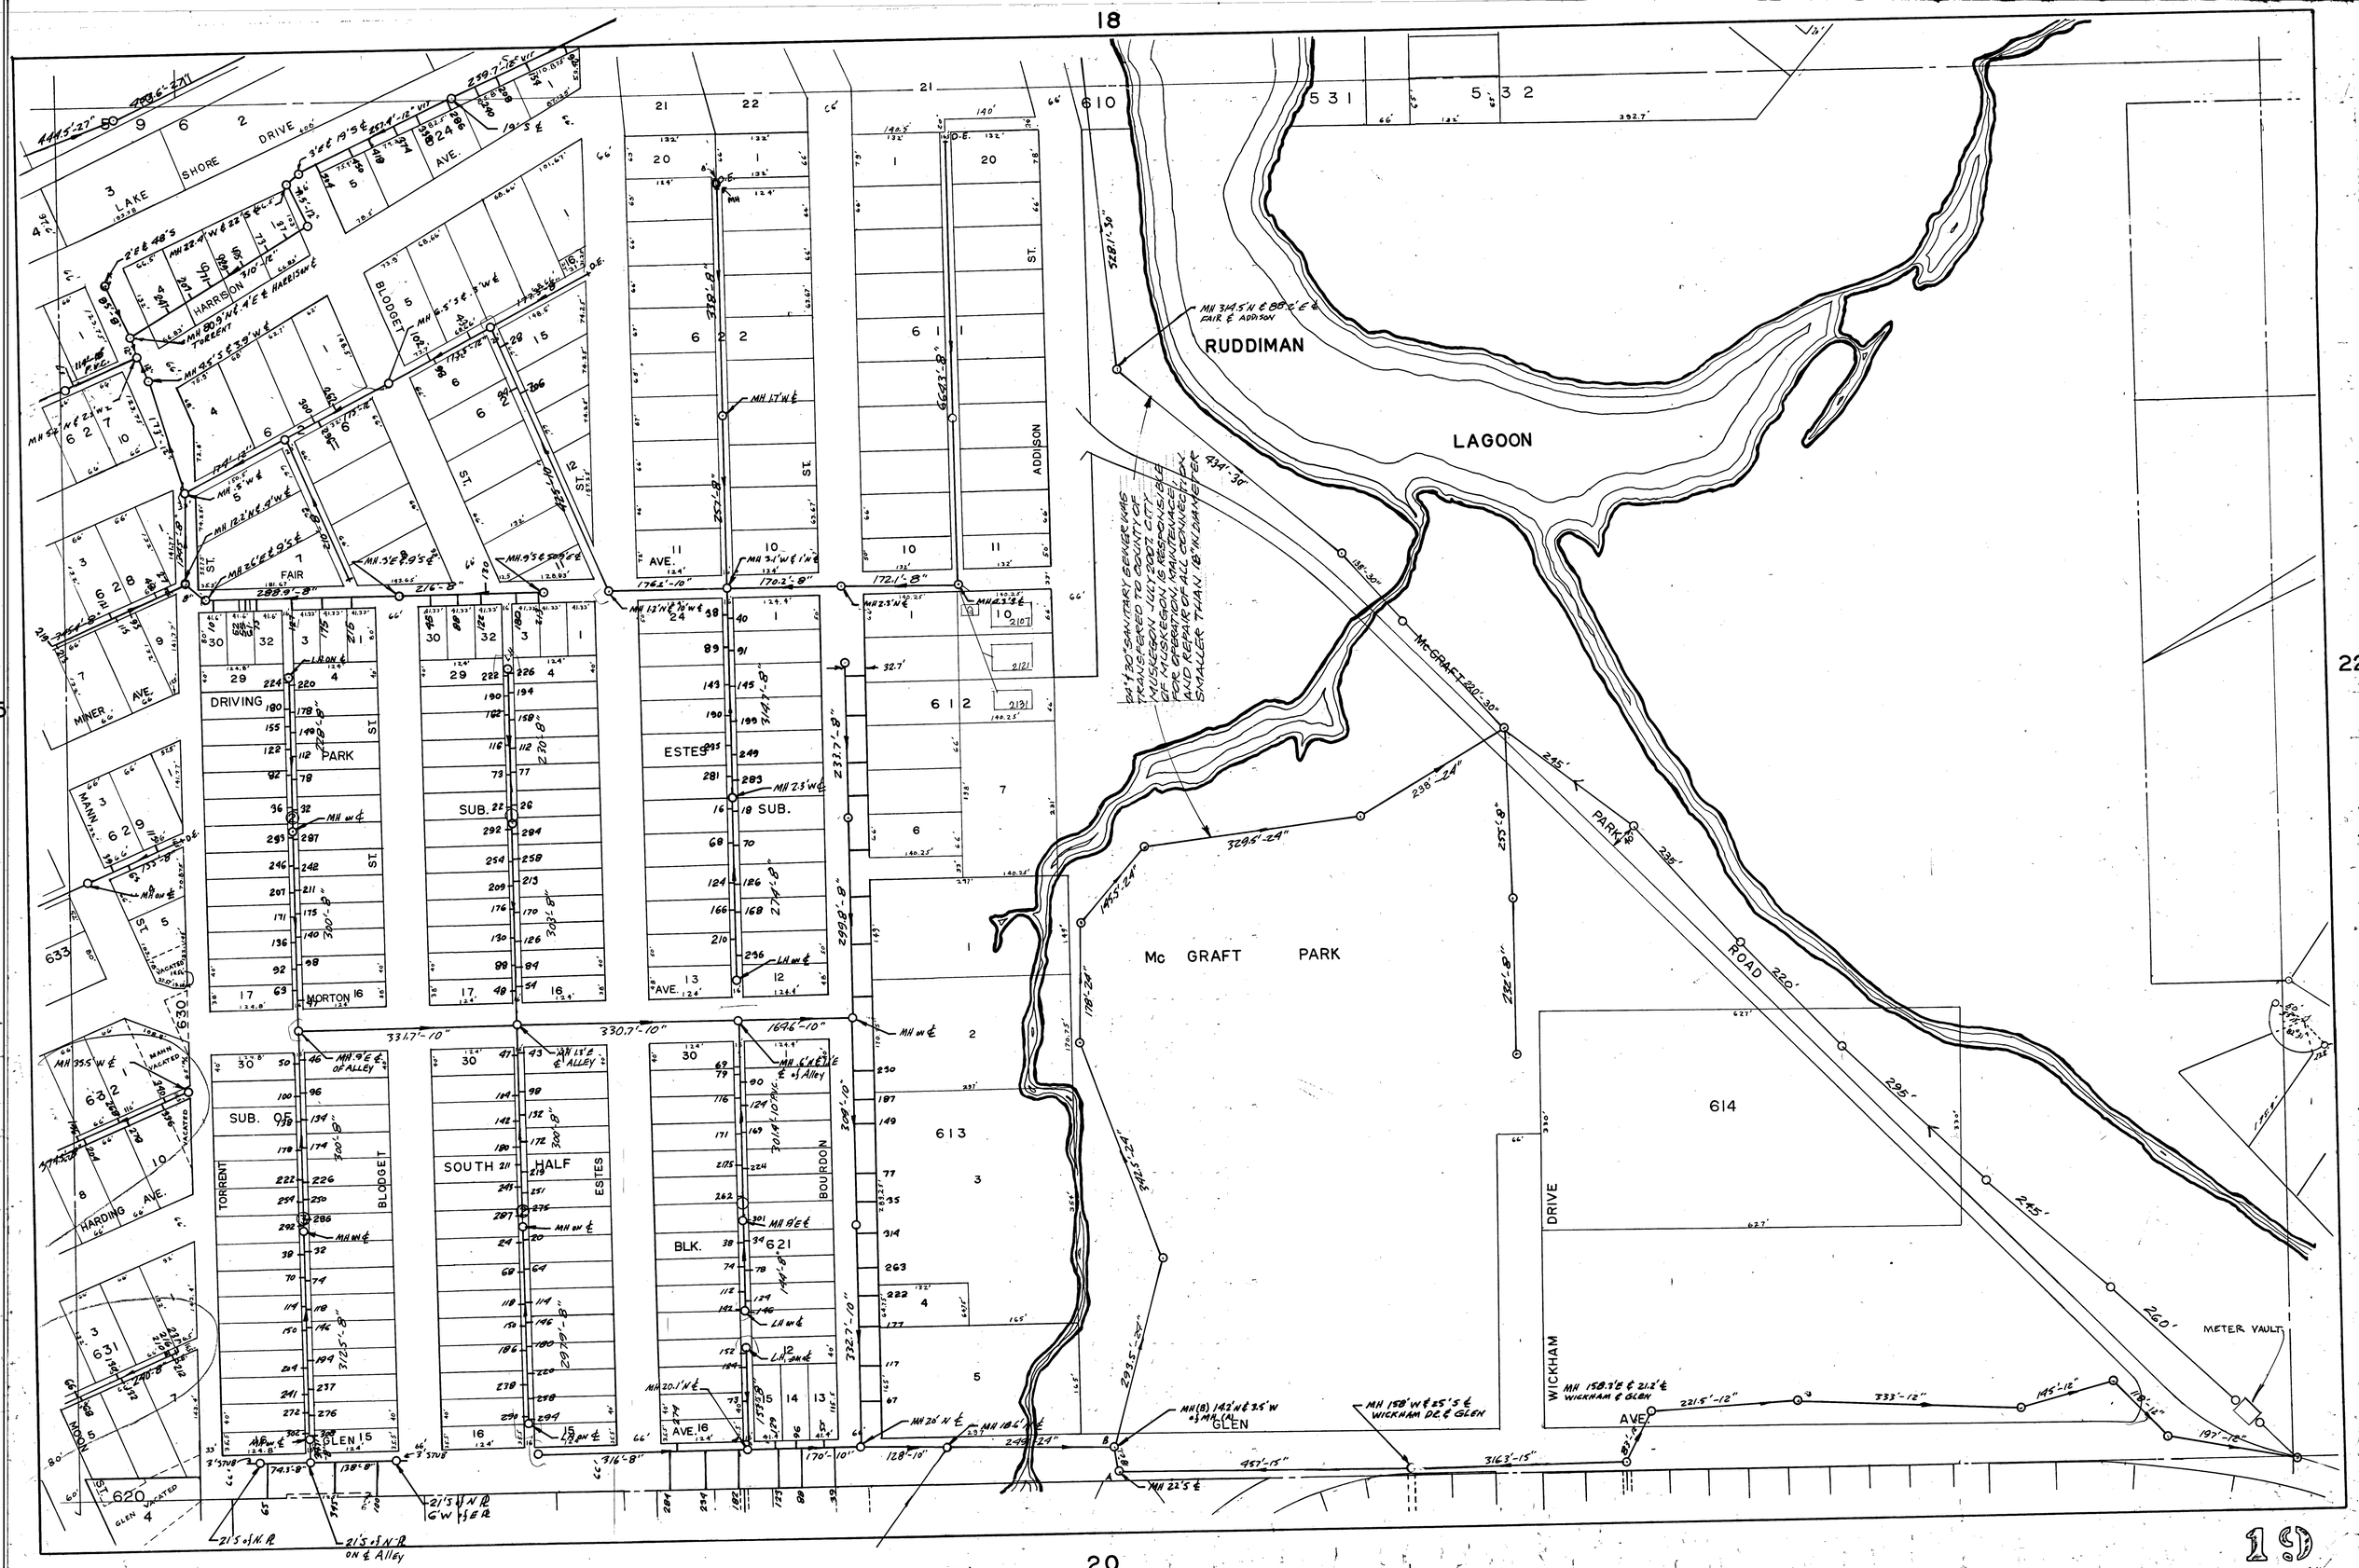
18
15
22
20
19
LAKE SHORE DRIVE
HARRISON
BLODGET
FAIR
MINER AVE.
DRIVING PARK
MORTON
ESTES
ADDISON
RUDDIMAN
LAGOON
Mc GRAFT PARK
Mc GRAFT ROAD
PARK
614
613
621
620
629
630
631
632
633
SUB. OF SOUTH HALF
BLK.
BOURDON
TORRENT
GLEN
WICKHAM DRIVE
METER VAULT
24" & 30" SANITARY SEWER WAS TRANSFERED TO COUNTY OF MUSKEGON JULY 2007. CITY OF MUSKEGON IS RESPONSIBLE FOR REPAIR OF ALL CONNECTION AND REPAIR OF ALL CONNECTION SMALLER THAN 18" IN DIAMETER