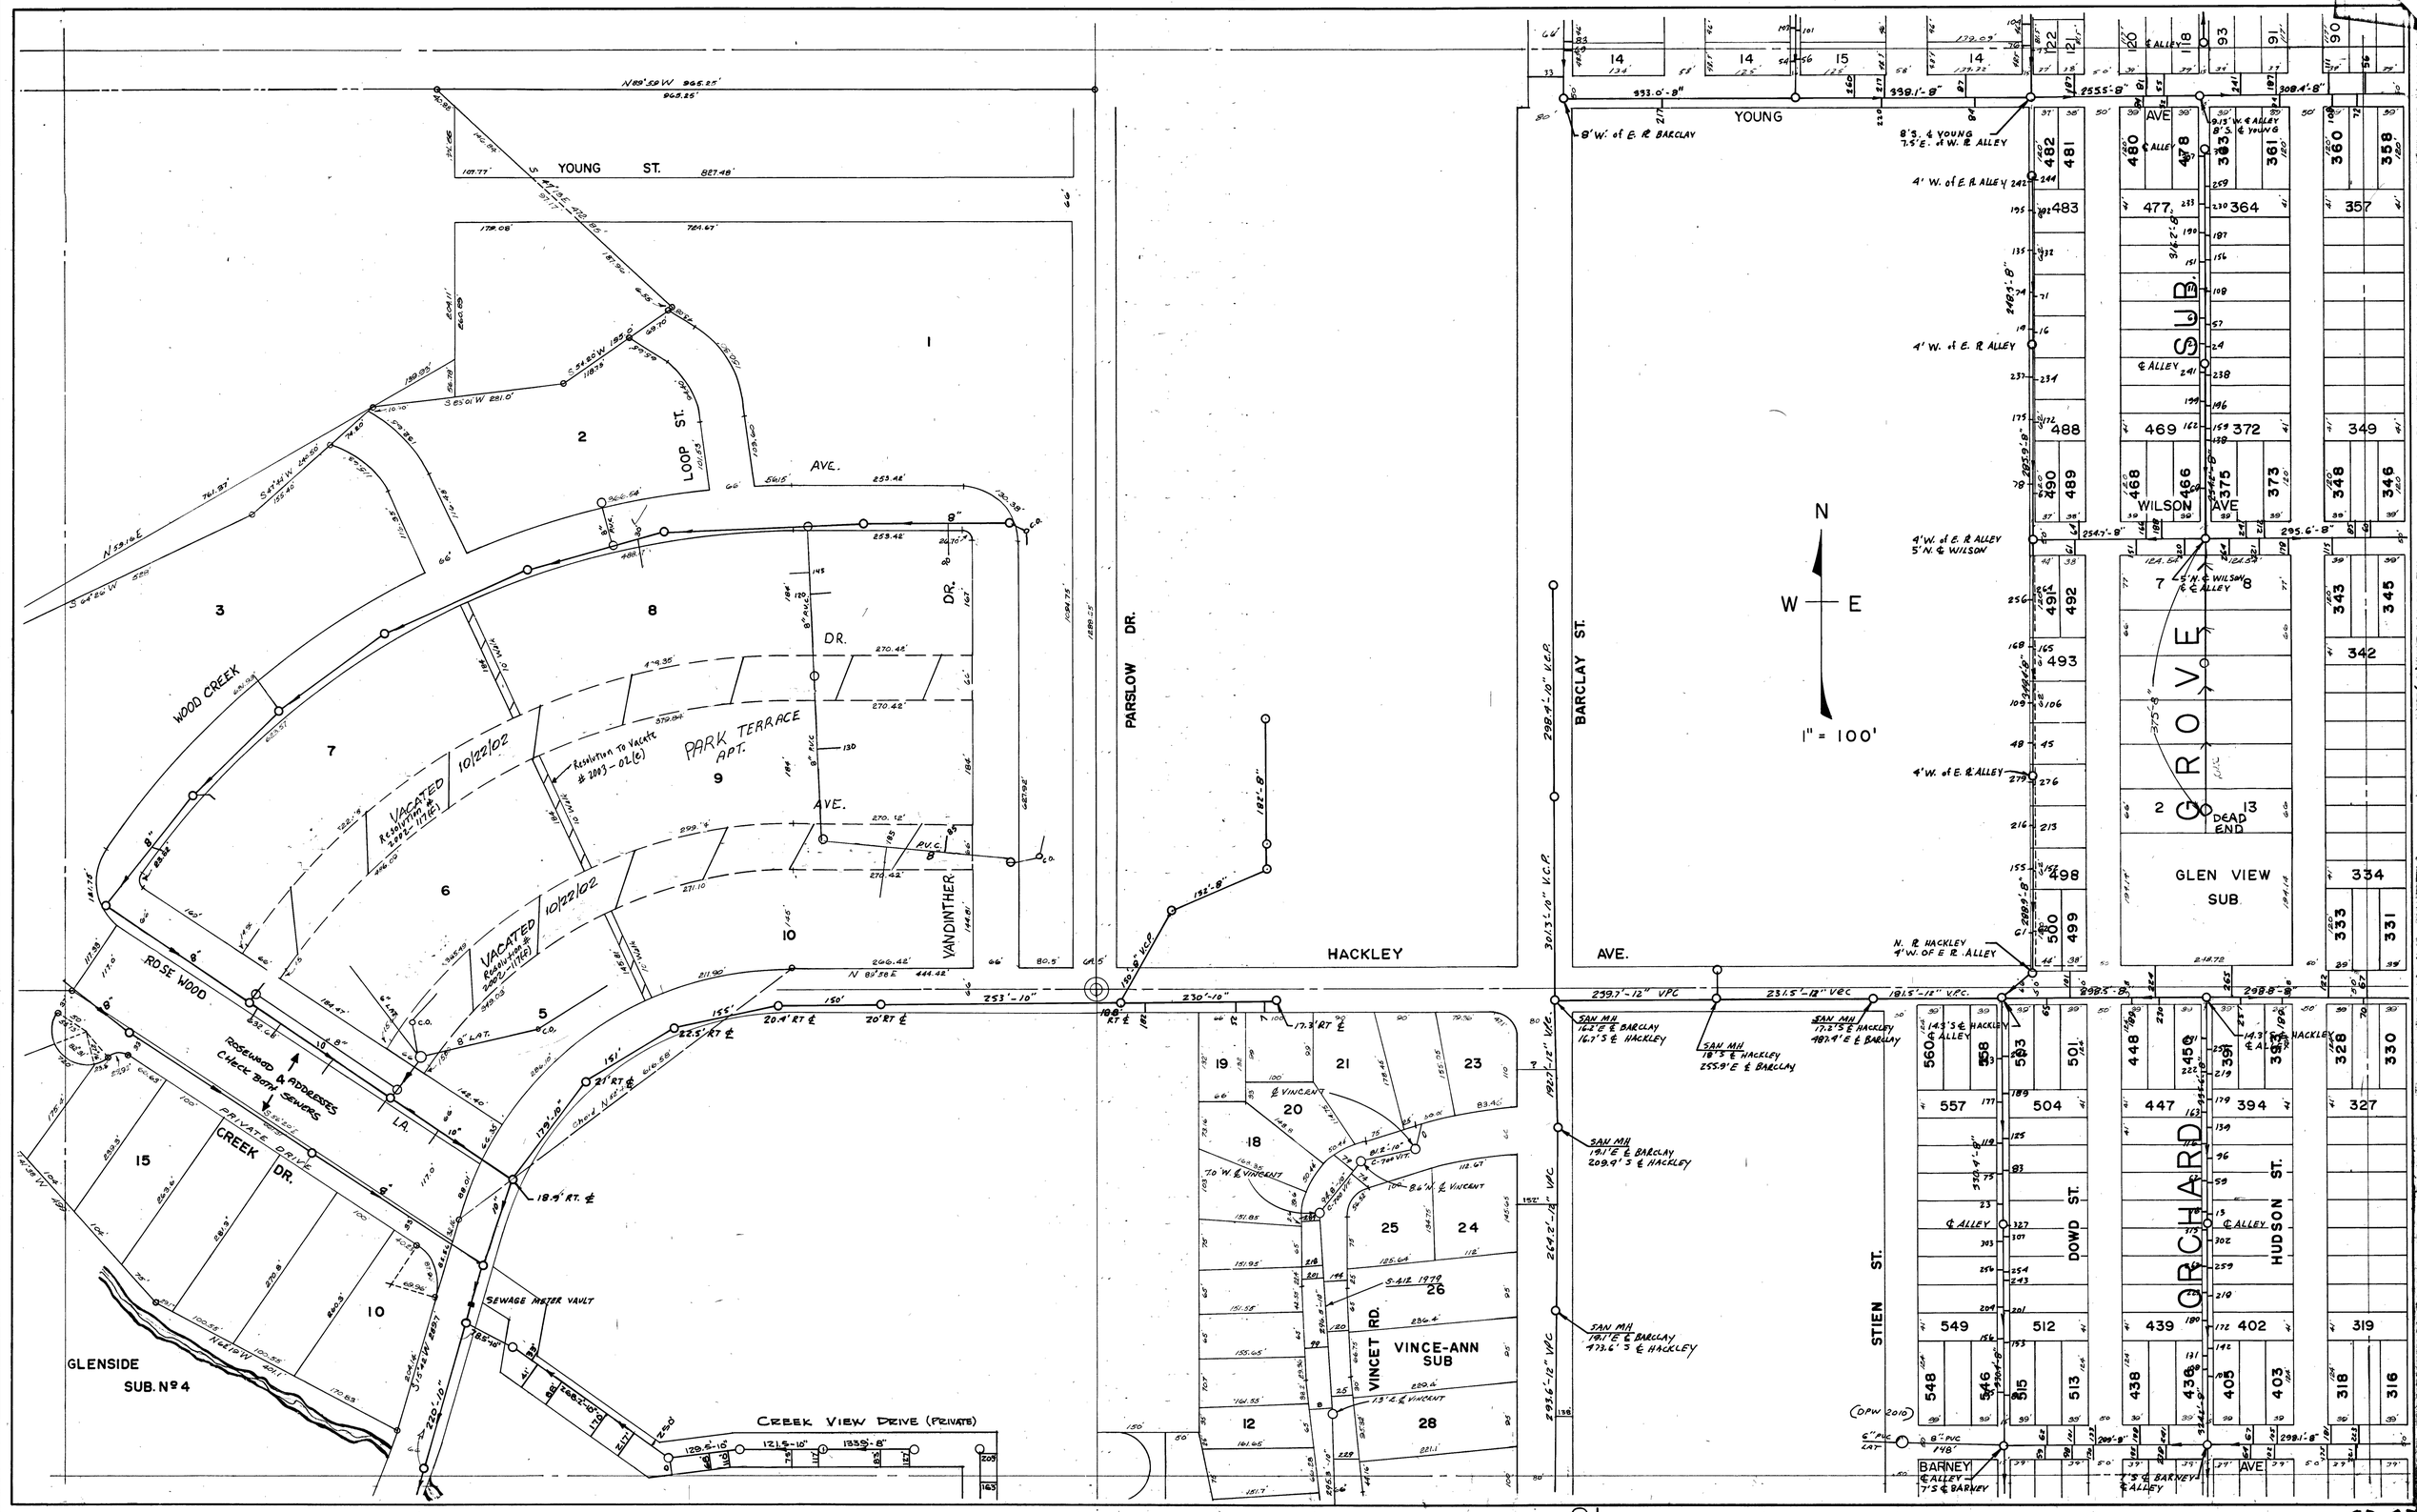
YOUNG ST.
LOOP ST.
AVE.
WOOD CREEK
PARK TERRACE APT.
VACATED 10/22/02
Resolution To Vacate # 2003-02(C)
PARSLOW DR.
VANDINTHER
HACKLEY
AVE.
BARCLAY ST.
ROSE WOOD
ROSEWOOD & ADDRESSES CHECK BOTH SEWERS
PRIVATE DRIVE
CREEK DR.
GLENSIDE SUB. Nº 4
SEWAGE METER VAULT
CREEK VIEW DRIVE (PRIVATE)
VINCET RD.
VINCE-ANN SUB
STIEN ST.
DOWD ST.
HUDSON ST.
BARNEY AVE
WILSON AVE
GLEN VIEW SUB
ORCHARD GROVE SUB
DEAD END
N
W
E
1" = 100'