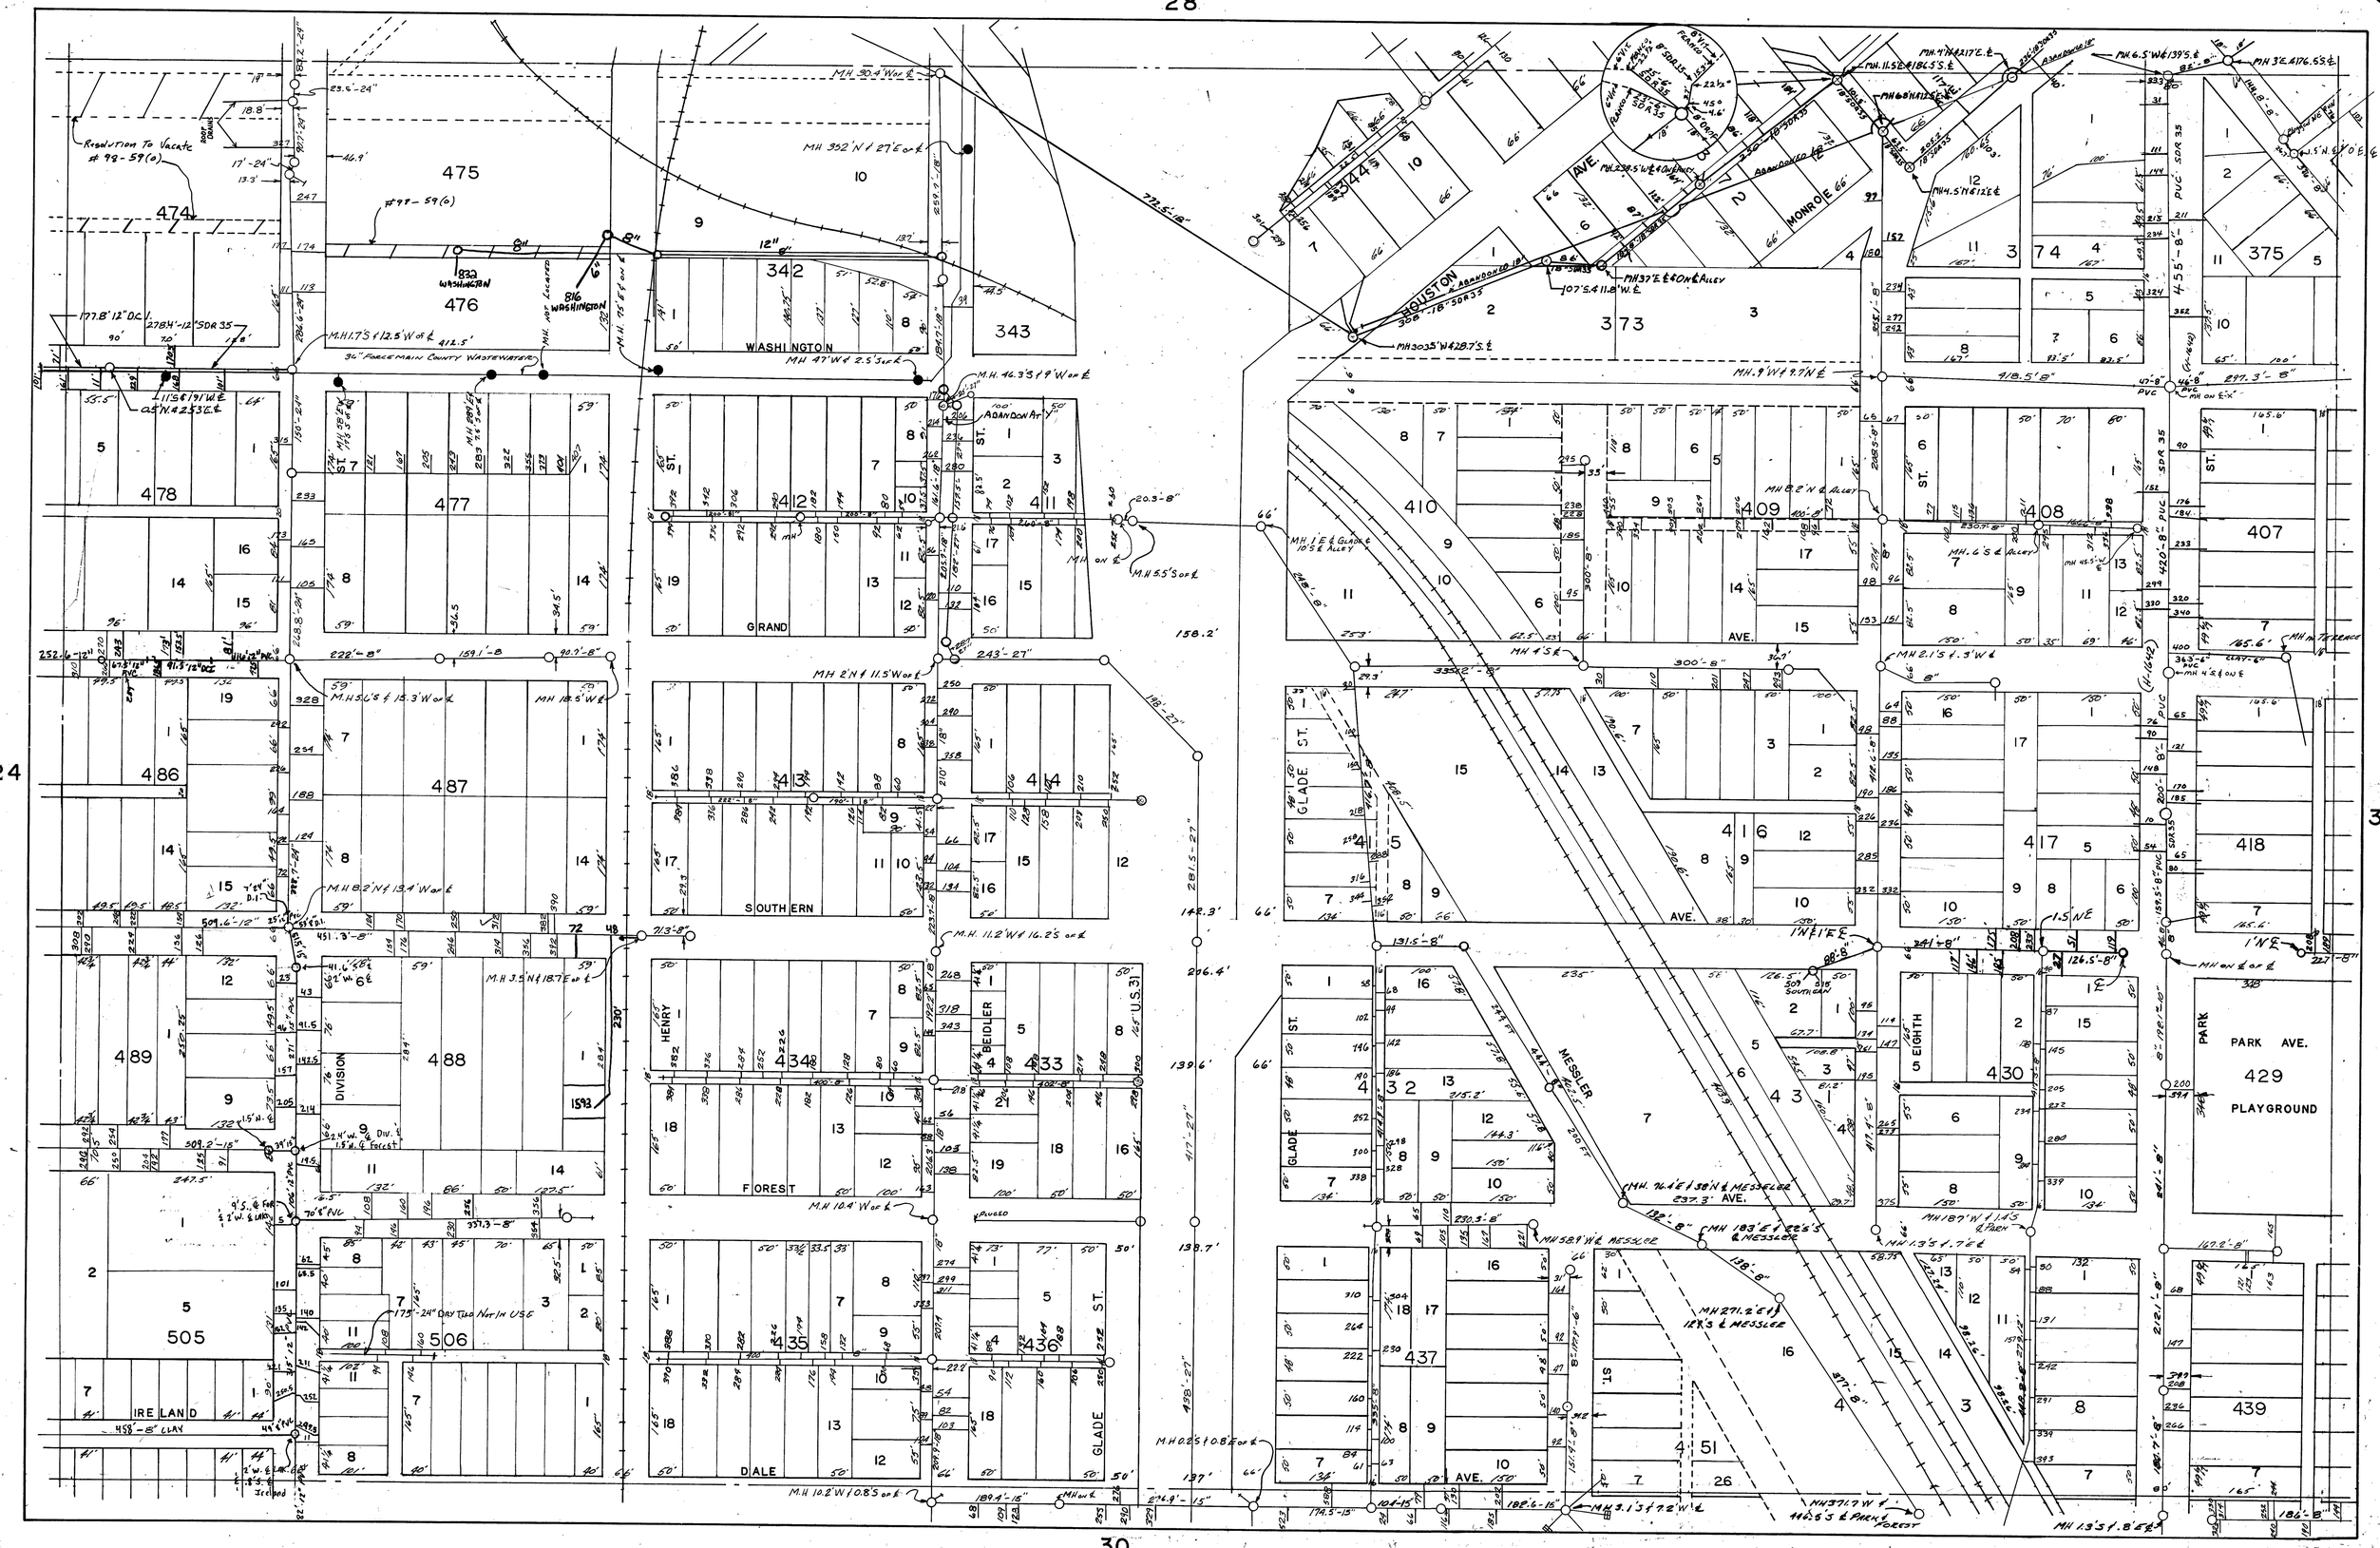

WASHINGTON
GRAND
SOUTHERN
HENRY
BEIDLER
FOREST
DALE
GLADE ST.
DIVISION
IRELAND
HOUSTON
MONROE
GLADE ST.
MESSLER
EIGHTH
PARK
PARK AVE.
PLAYGROUND
Resolution To Vacate # 98-59(a)
36" FORCE MAIN COUNTY WASTEWATER