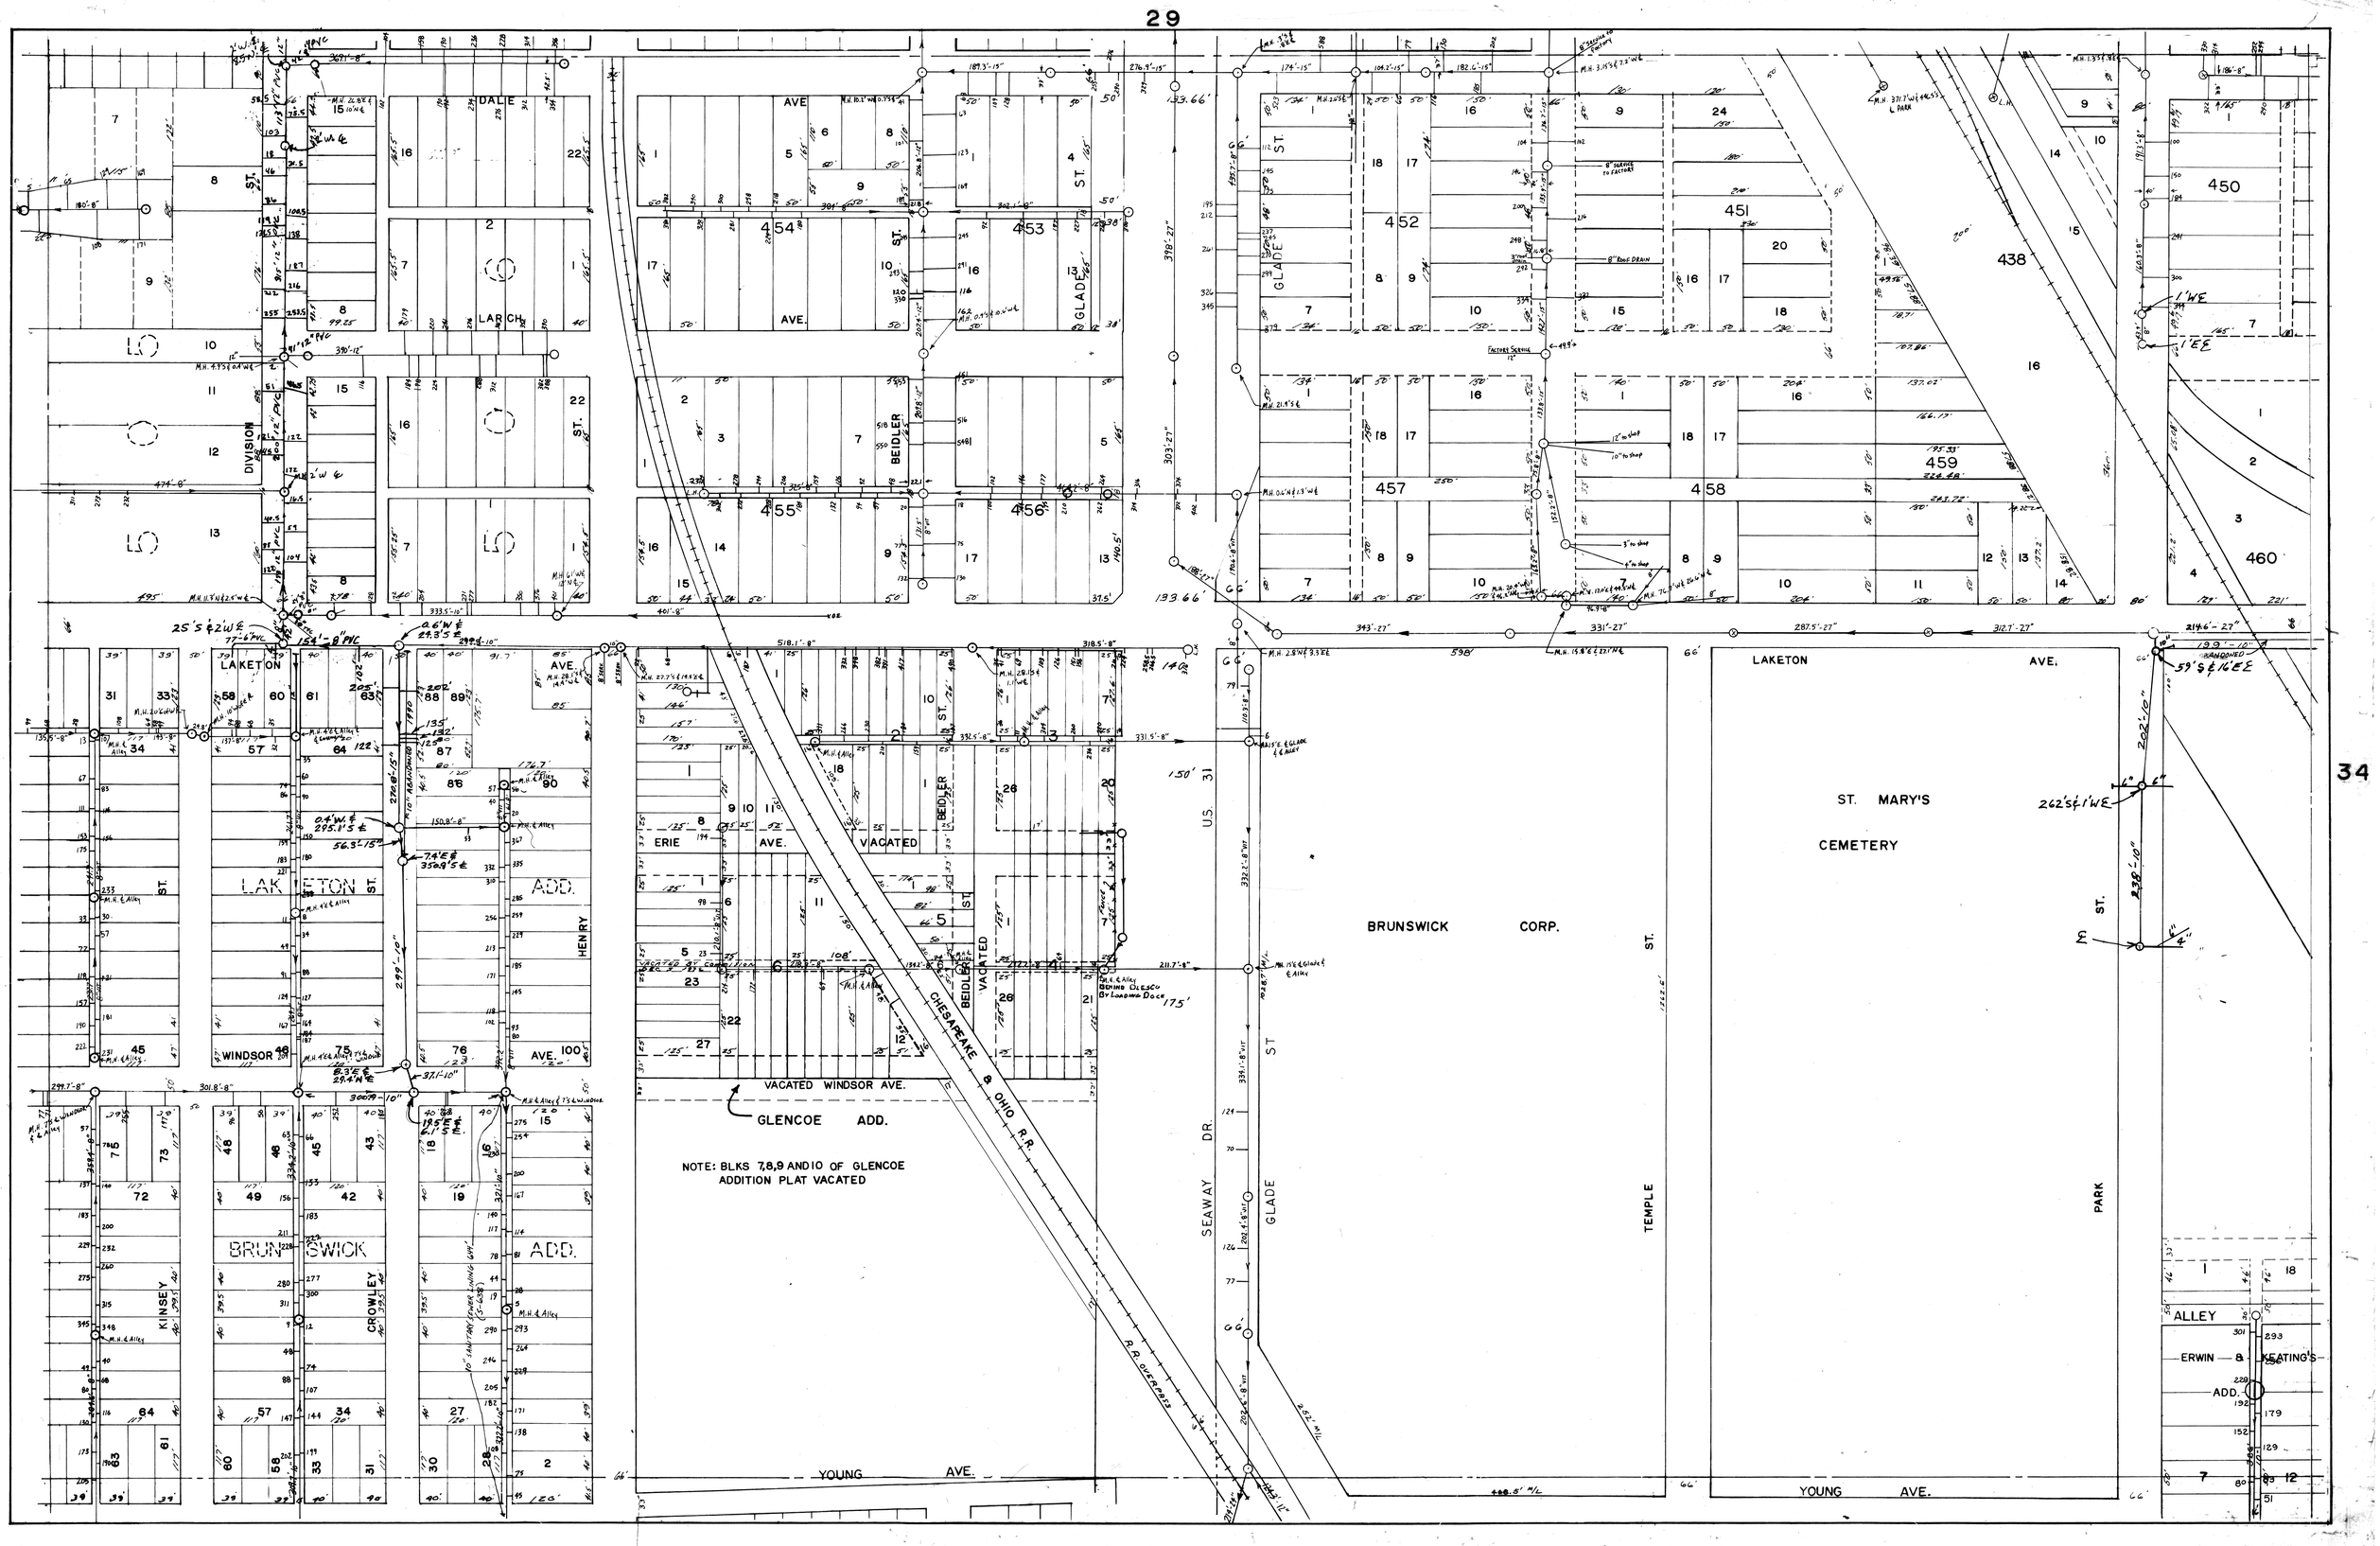
29
34
31
DALE AVE
LARCH AVE.
GLADE ST.
BEIDLER ST.
DIVISION ST.
LAKETON AVE.
LAKETON ADD.
HENRY ST.
WINDSOR AVE.
BRUNSWICK ADD.
KINSEY ST.
CROWLEY ST.
ERIE AVE.
VACATED BEIDLER ST.
VACATED WINDSOR AVE.
GLENCOE ADD.
CHESAPEAKE & OHIO R.R.
R.R. OVERPASS
NOTE: BLKS 7,8,9 AND 10 OF GLENCOE ADDITION PLAT VACATED
SEAWAY DR.
GLADE ST
U.S. 31
BRUNSWICK CORP.
TEMPLE ST.
LAKETON AVE.
ST. MARY'S CEMETERY
PARK ST.
YOUNG AVE.
ALLEY
ERWIN & KEATING'S ADD.
450
451
452
453
454
455
456
457
458
459
460
438