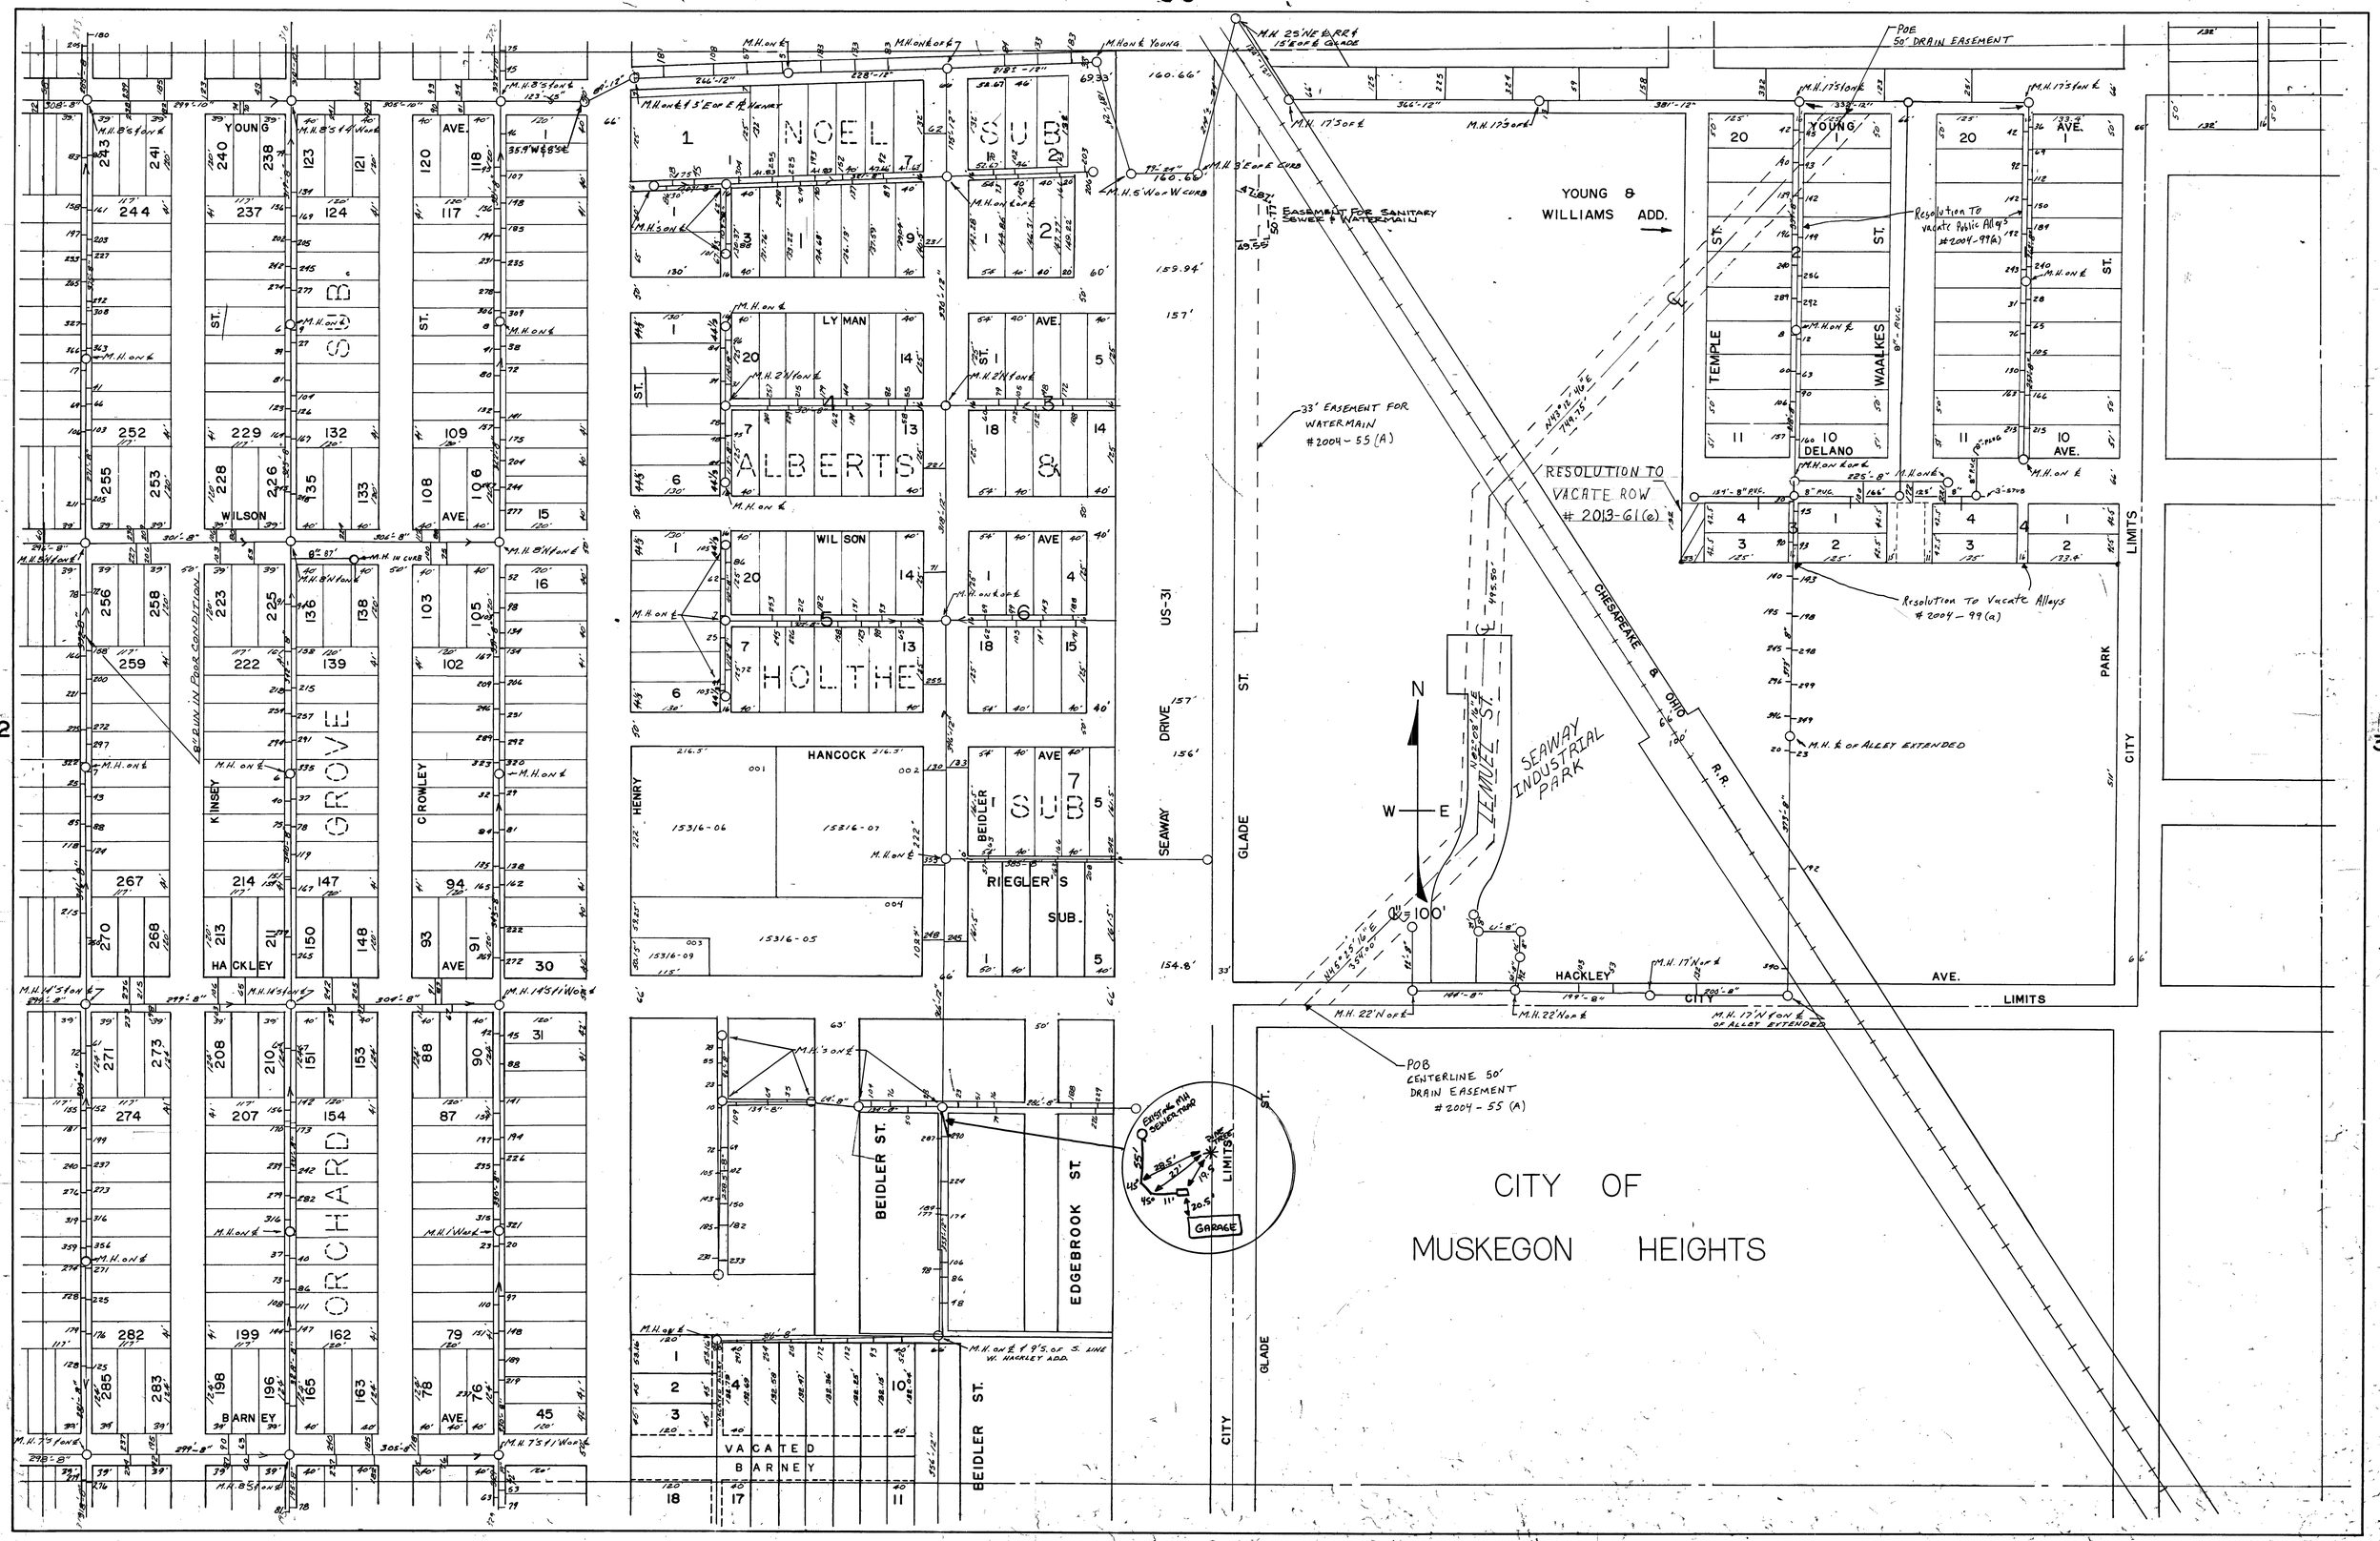

30
22
33
32
31
NOEL SUB
ALBERTS & HOLTHE SUB
GROVE SUB
ORCHARD
YOUNG & WILLIAMS ADD.
YOUNG AVE.
WILSON AVE.
KINSEY
CROWLEY
HACKLEY AVE.
BARNEY AVE.
LYMAN AVE.
HANCOCK
HENRY
BEIDLER
RIEGLER'S SUB.
SEAWAY DRIVE
US-31
GLADE ST.
CITY LIMITS
PARK
TEMPLE ST.
WAALKES ST.
DELANO AVE.
CHESAPEAKE & OHIO R.R.
LEMUEL ST.
SEAWAY INDUSTRIAL PARK
EASEMENT FOR SANITARY SEWER & WATERMAIN
33' EASEMENT FOR WATERMAIN #2004-55 (A)
RESOLUTION TO VACATE ROW #2013-61(e)
Resolution To vacate Public Alleys #2004-99(a)
Resolution To Vacate Alleys #2004-99(a)
POE 50' DRAIN EASEMENT
POB CENTERLINE 50' DRAIN EASEMENT #2004-55 (A)
EDGEBROOK ST.
VACATED BARNEY
GARAGE
CITY OF MUSKEGON HEIGHTS