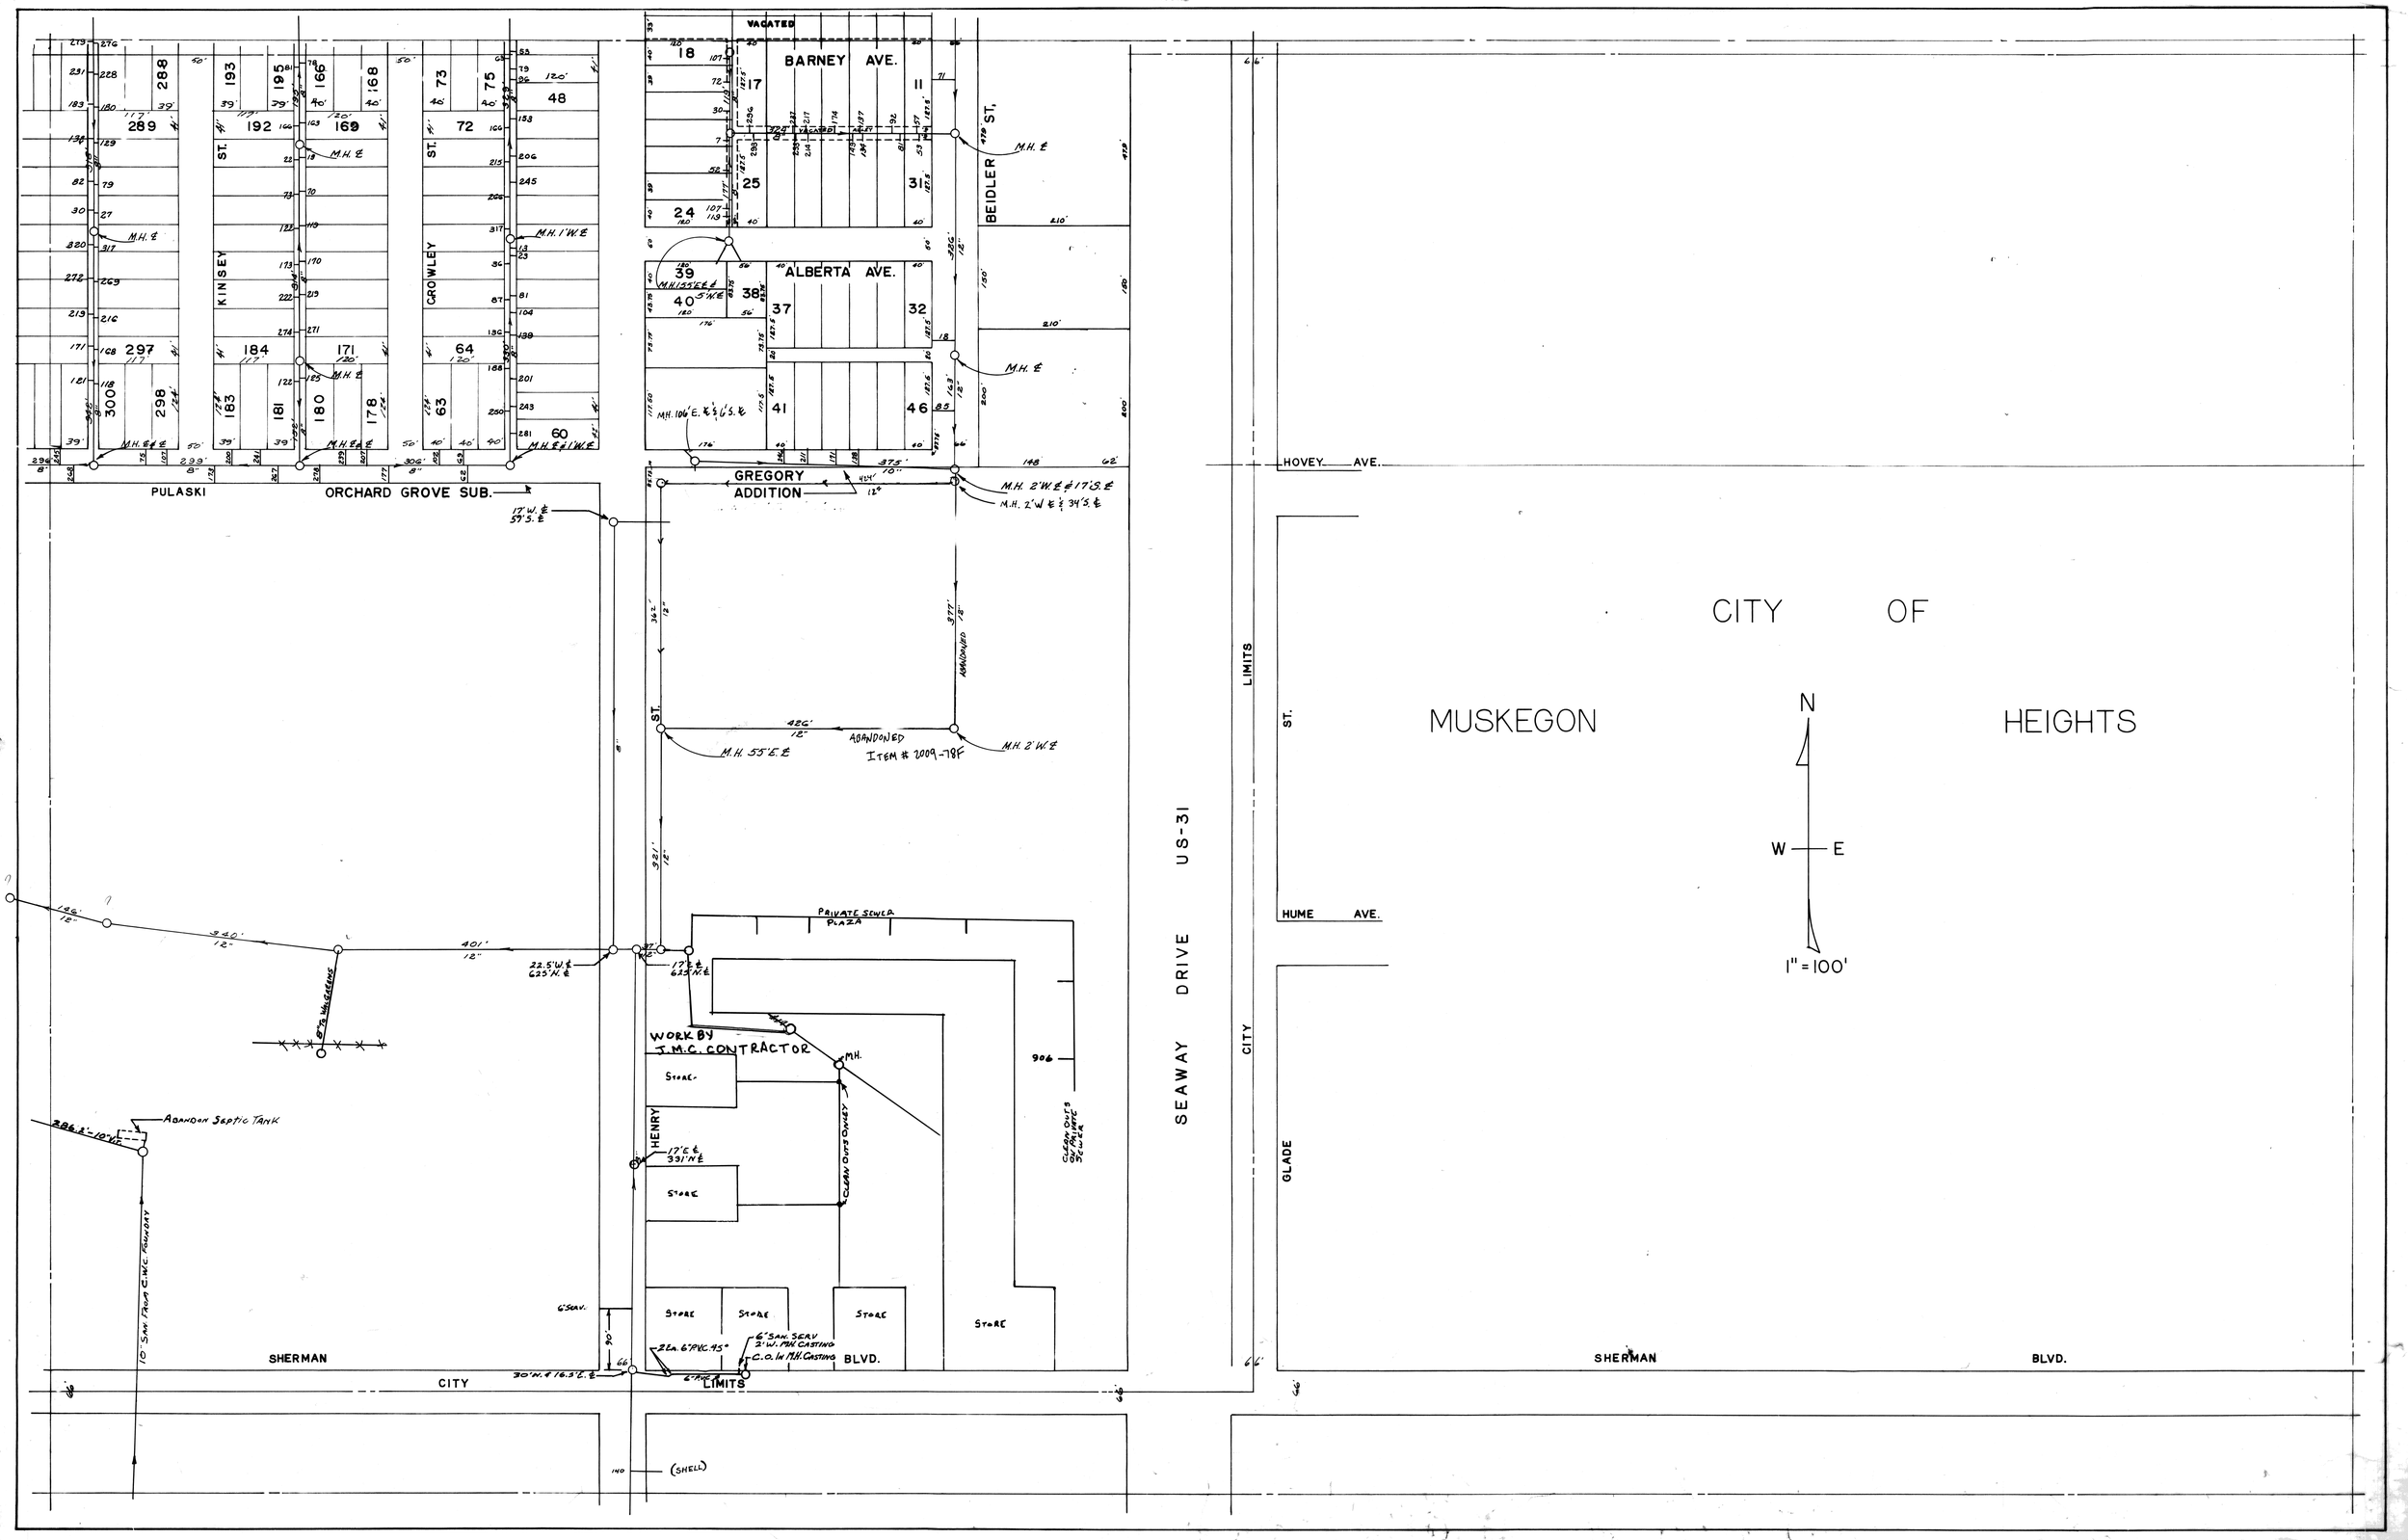

VACATED
BARNEY AVE.
ALBERTA AVE.
BEIDLER ST.
KINSEY ST.
CROWLEY ST.
PULASKI
ORCHARD GROVE SUB.
GREGORY ADDITION
HOVEY AVE.
HUME AVE.
CITY OF MUSKEGON HEIGHTS
N
W
E
1" = 100'
SEAWAY DRIVE US-31
CITY LIMITS
GLADE ST.
HENRY ST.
SHERMAN BLVD.
PRIVATE SEWER PLAZA
WORK BY J.M.C. CONTRACTOR
STORE
ABANDON SEPTIC TANK
CLEAN OUTS ONLY
ABANDONED ITEM # 2009-78F
(SHELL)