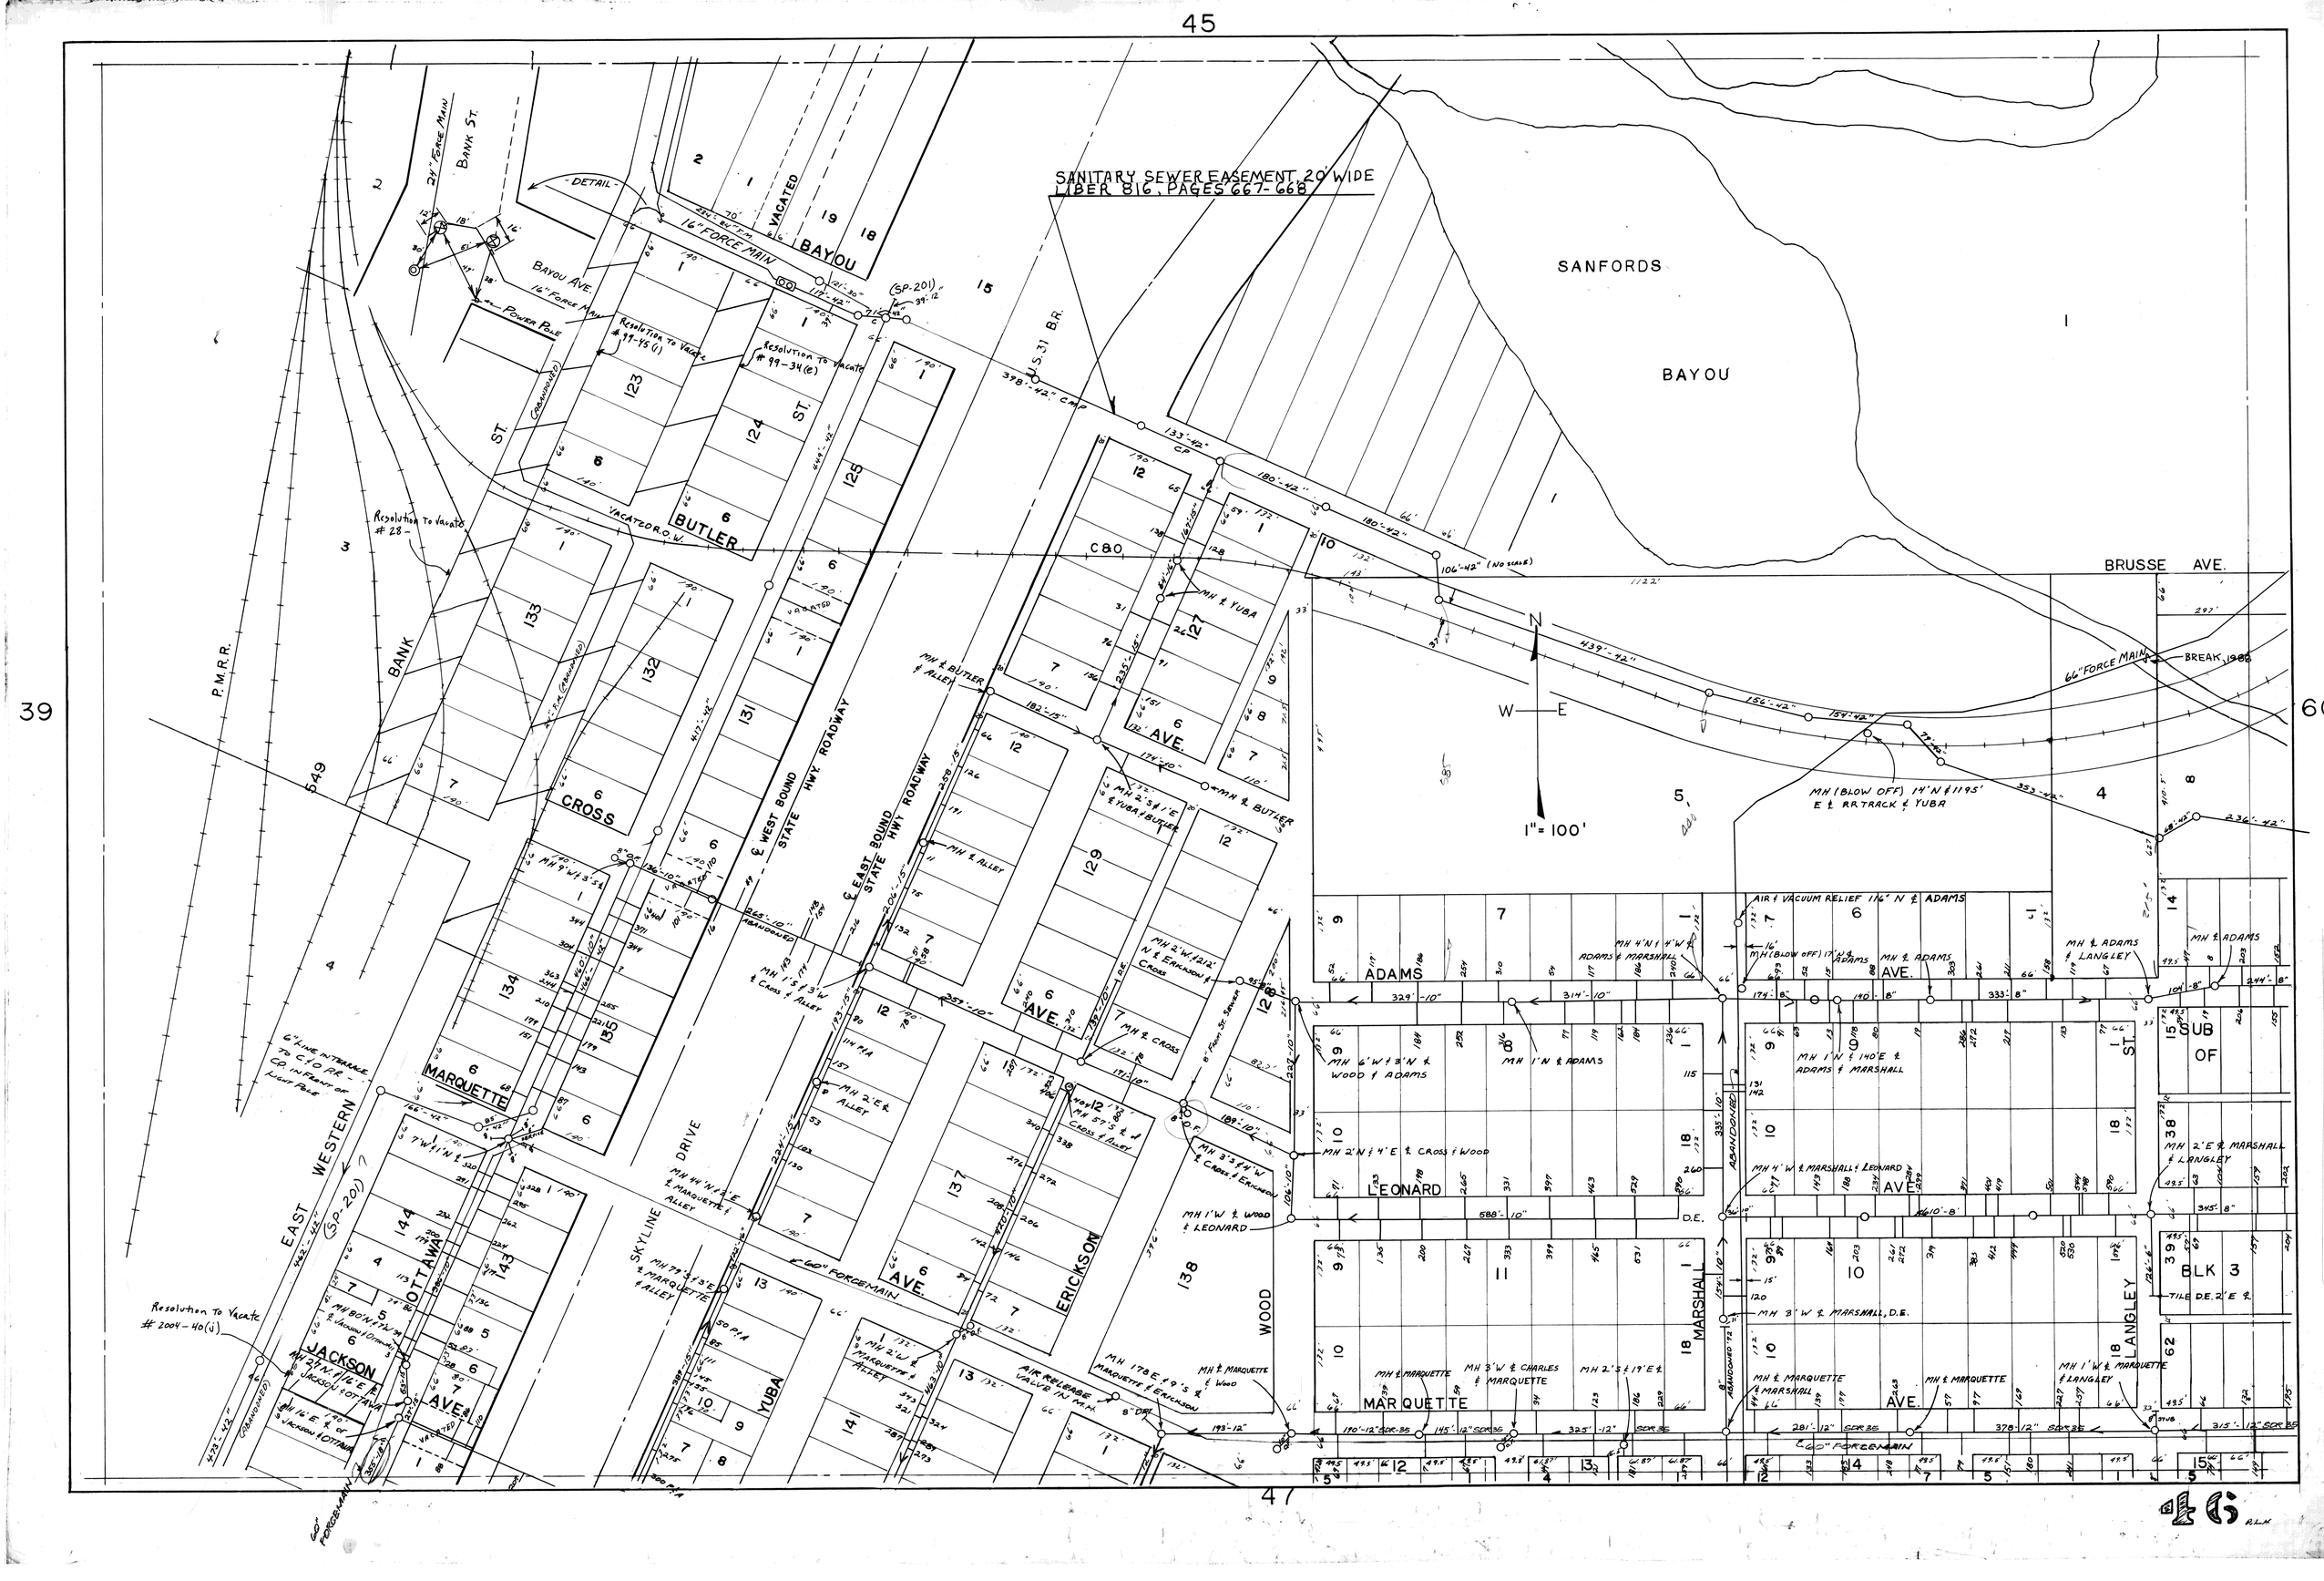
45
39
60
47
46
SANITARY SEWER EASEMENT 20' WIDE
LIBER 816, PAGES 667-668
SANFORDS
BAYOU
BRUSSE AVE.
1" = 100'
BANK ST.
BAYOU AVE.
BUTLER
CROSS
MARQUETTE
JACKSON
OTTAWA
AVE.
EAST WESTERN
SKYLINE DRIVE
YUBA
ERICKSON
WOOD
MARQUETTE
LEONARD
ADAMS
MARSHALL
LANGLEY
SUB OF
BLK 3
P.M.R.R.
U.S. 31 B.R.
16" FORCE MAIN
66" FORCE MAIN
60" FORCEMAIN
24" FORCE MAIN
DETAIL
POWER POLE
Resolution To Vacate #99-45(1)
Resolution To Vacate #99-34(e)
Resolution To Vacate #28-
Resolution To Vacate #2004-40(j)
VACATED R.O.W.
ABANDONED
BREAK 1988
MH (BLOW OFF) 14'N & 1195' E & RR TRACK & YUBA
AIR & VACUUM RELIEF 116' N & ADAMS
MH & ADAMS & LANGLEY
MH 6'W & 3'N & WOOD & ADAMS
MH 1'N & ADAMS
MH 1'N & 140'E & ADAMS & MARSHALL
MH 2'N & 4'E & CROSS & WOOD
MH 4'W & MARSHALL & LEONARD
MH 2'E & MARSHALL & LANGLEY
MH 1'W & WOOD & LEONARD
MH 3'W & MARSHALL, D.E.
MH & MARQUETTE
MH 3'W & CHARLES & MARQUETTE
MH 2'S & 19'E &
MH & MARQUETTE & MARSHALL
MH 1'W & MARQUETTE & LANGLEY
MH & MARQUETTE & WOOD
MH 178'E & 9'S & MARQUETTE & ERICKSON
AIR RELEASE VALVE IN M.H.
MH & BUTLER & ALLEY
MH & YUBA
MH & BUTLER
MH 2'S & 1'E & YUBA & BUTLER
MH & ALLEY
MH 2'W & 212' N & ERICKSON & CROSS
MH & CROSS
MH 1'S & 3'W & CROSS & ALLEY
MH 2'E & ALLEY
MH 44'N & 2'E & MARQUETTE & ALLEY
MH 79'S & 3'E & MARQUETTE & ALLEY
MH 2'W & MARQUETTE & ALLEY
MH 3'S & 4'W & CROSS & ERICKSON
MH 57'S & CROSS & ALLEY
MH 9'W & 3'S
MH 80'N & 7'W
MH 27'N & 16'E & JACKSON & OTTAWA
MH 16'E & JACKSON & OTTAWA
6" LINE INTERRACE TO C&O RR - CO. IN FRONT OF LIGHT POLE
EAST BOUND STATE HWY ROADWAY
WEST BOUND STATE HWY ROADWAY
C&O
N
W
E