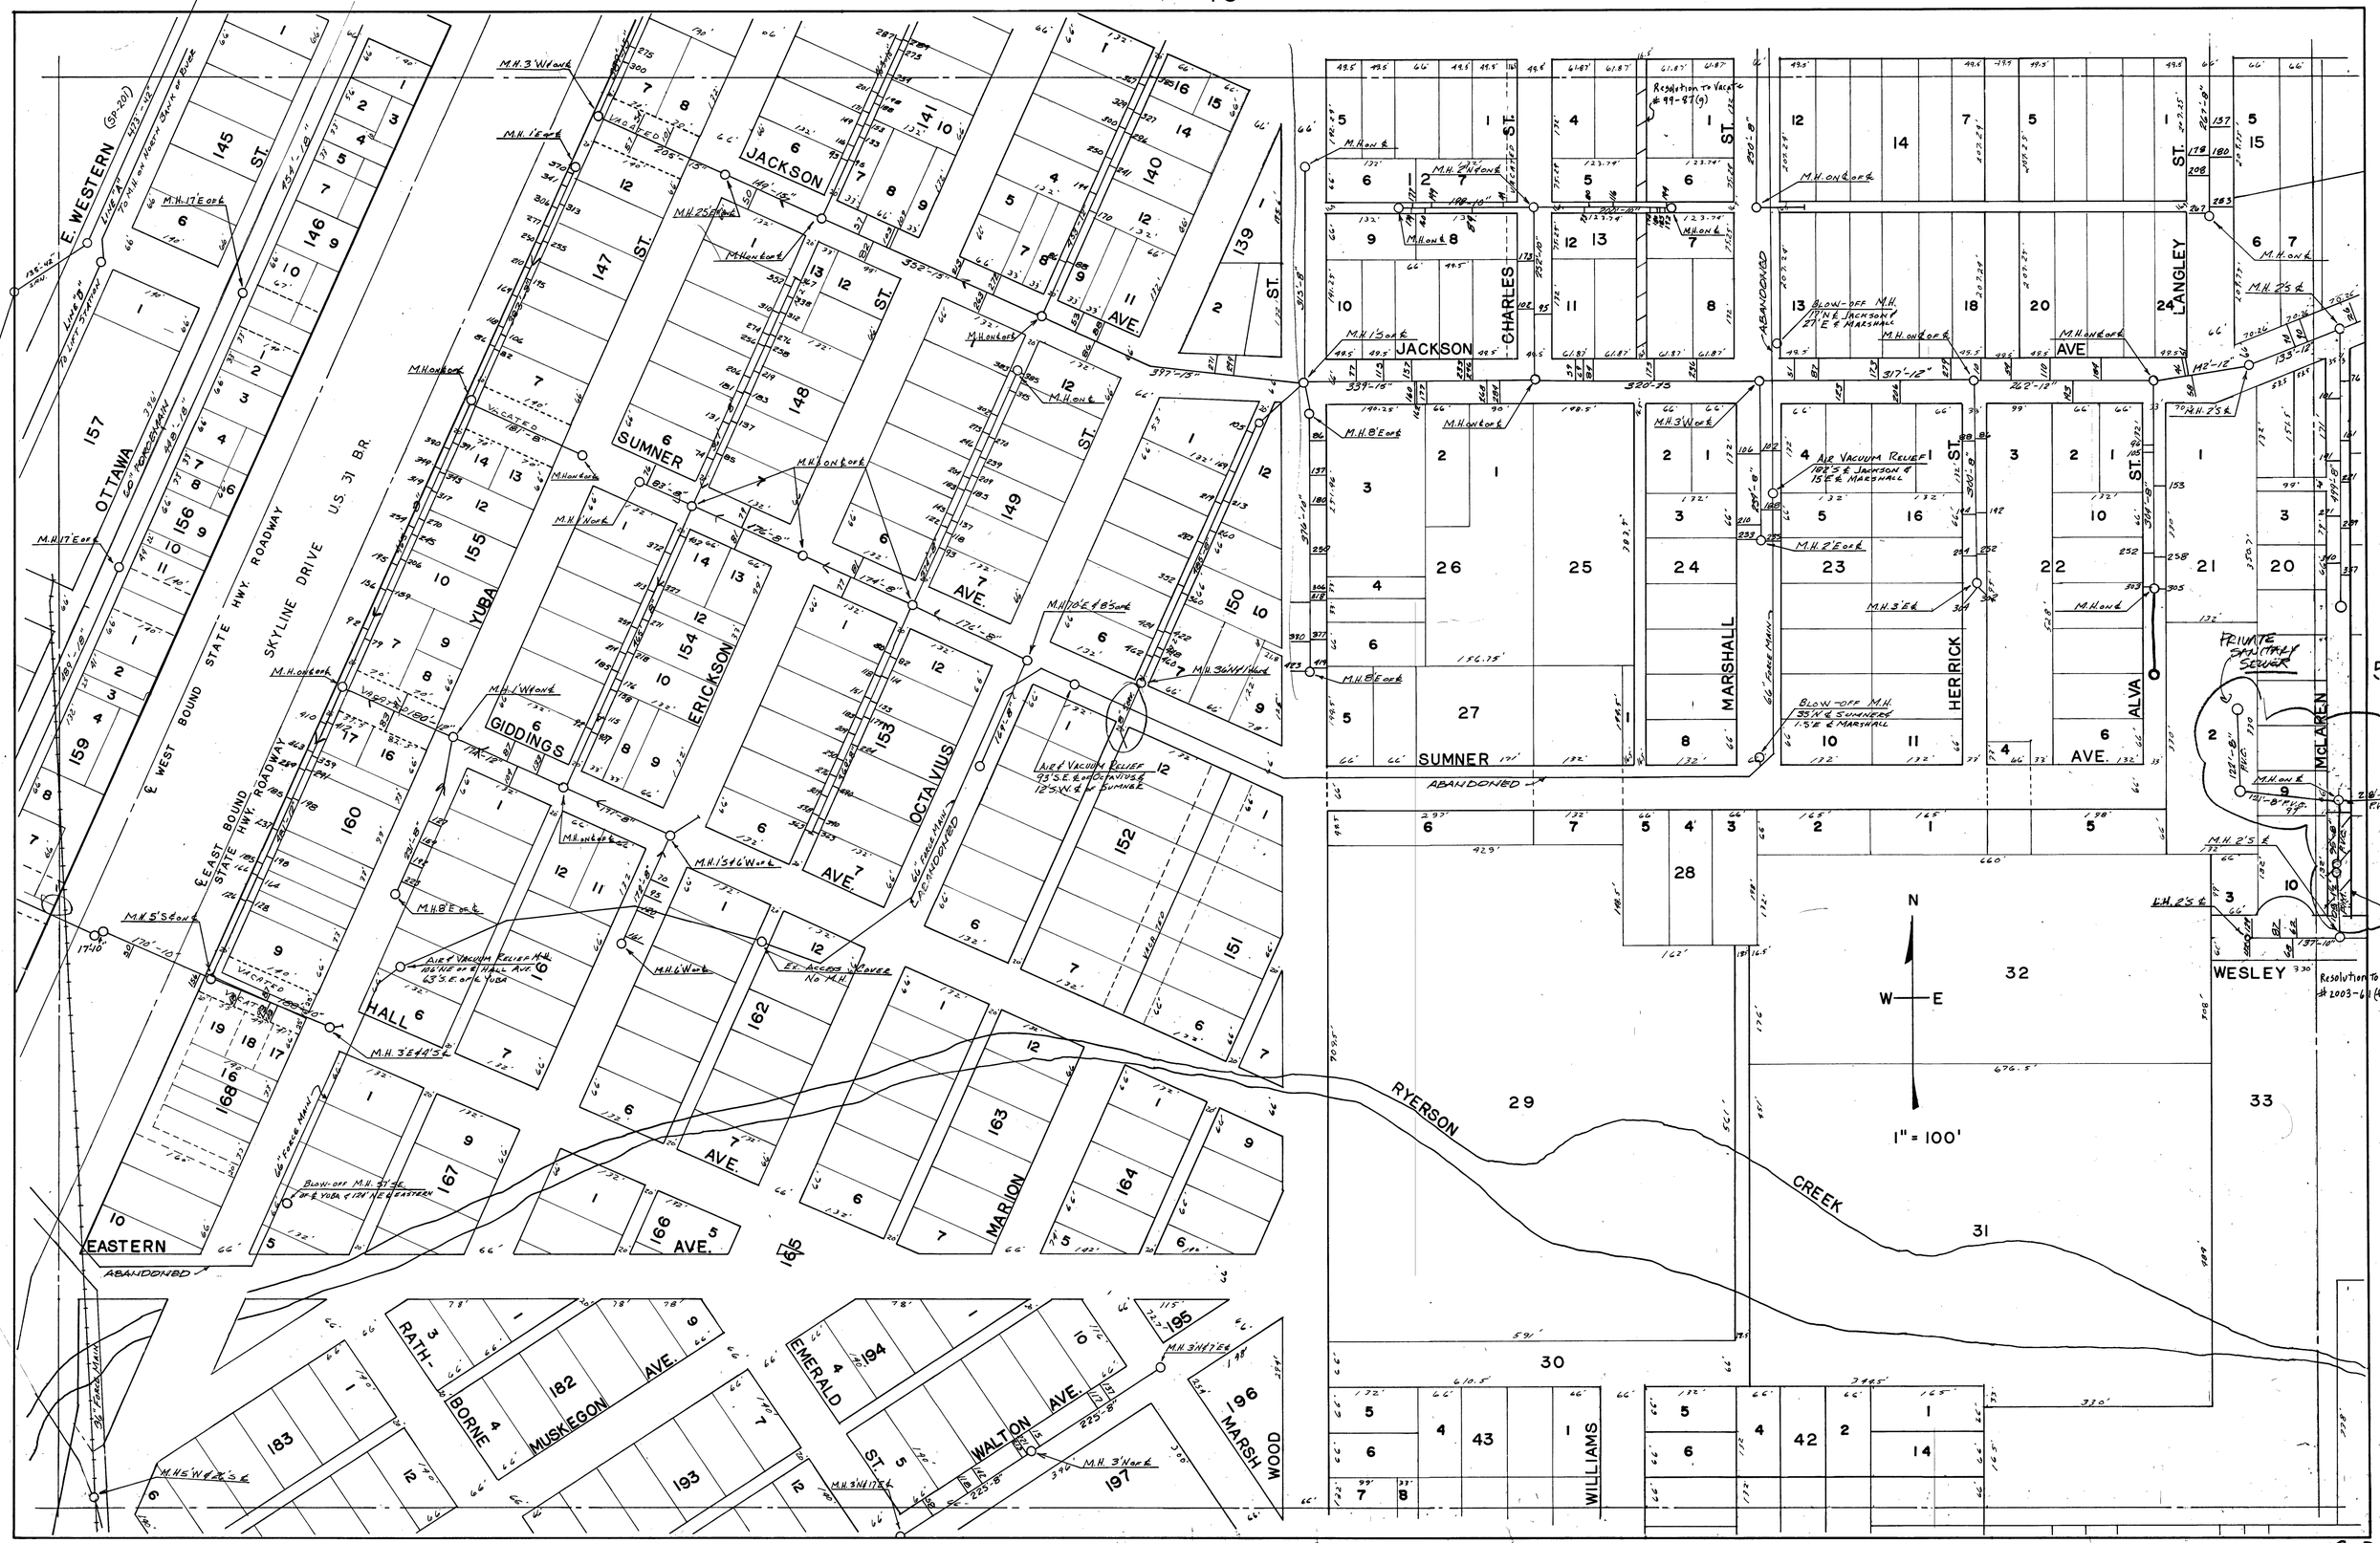
E. WESTERN
OTTAWA
SKYLINE DRIVE
U.S. 31 B.R.
WEST BOUND STATE HWY. ROADWAY
EAST BOUND STATE HWY. ROADWAY
JACKSON
SUMNER
GIDDINGS
ERICKSON
OCTAVIUS
YUBA
HALL
EASTERN
MARION
RATHBORNE
MUSKEGON
EMERALD
WALTON
MARSH
WOOD
WILLIAMS
CHARLES
MARSHALL
HERRICK
ALVA
LANGLEY
McLAREN
WESLEY
RYERSON
CREEK
ABANDONED
PRIVATE SANITARY SEWER
Resolution to Vacate #99-87(9)
Resolution to Vacate #2003-61(F)
N
W
E
1" = 100'