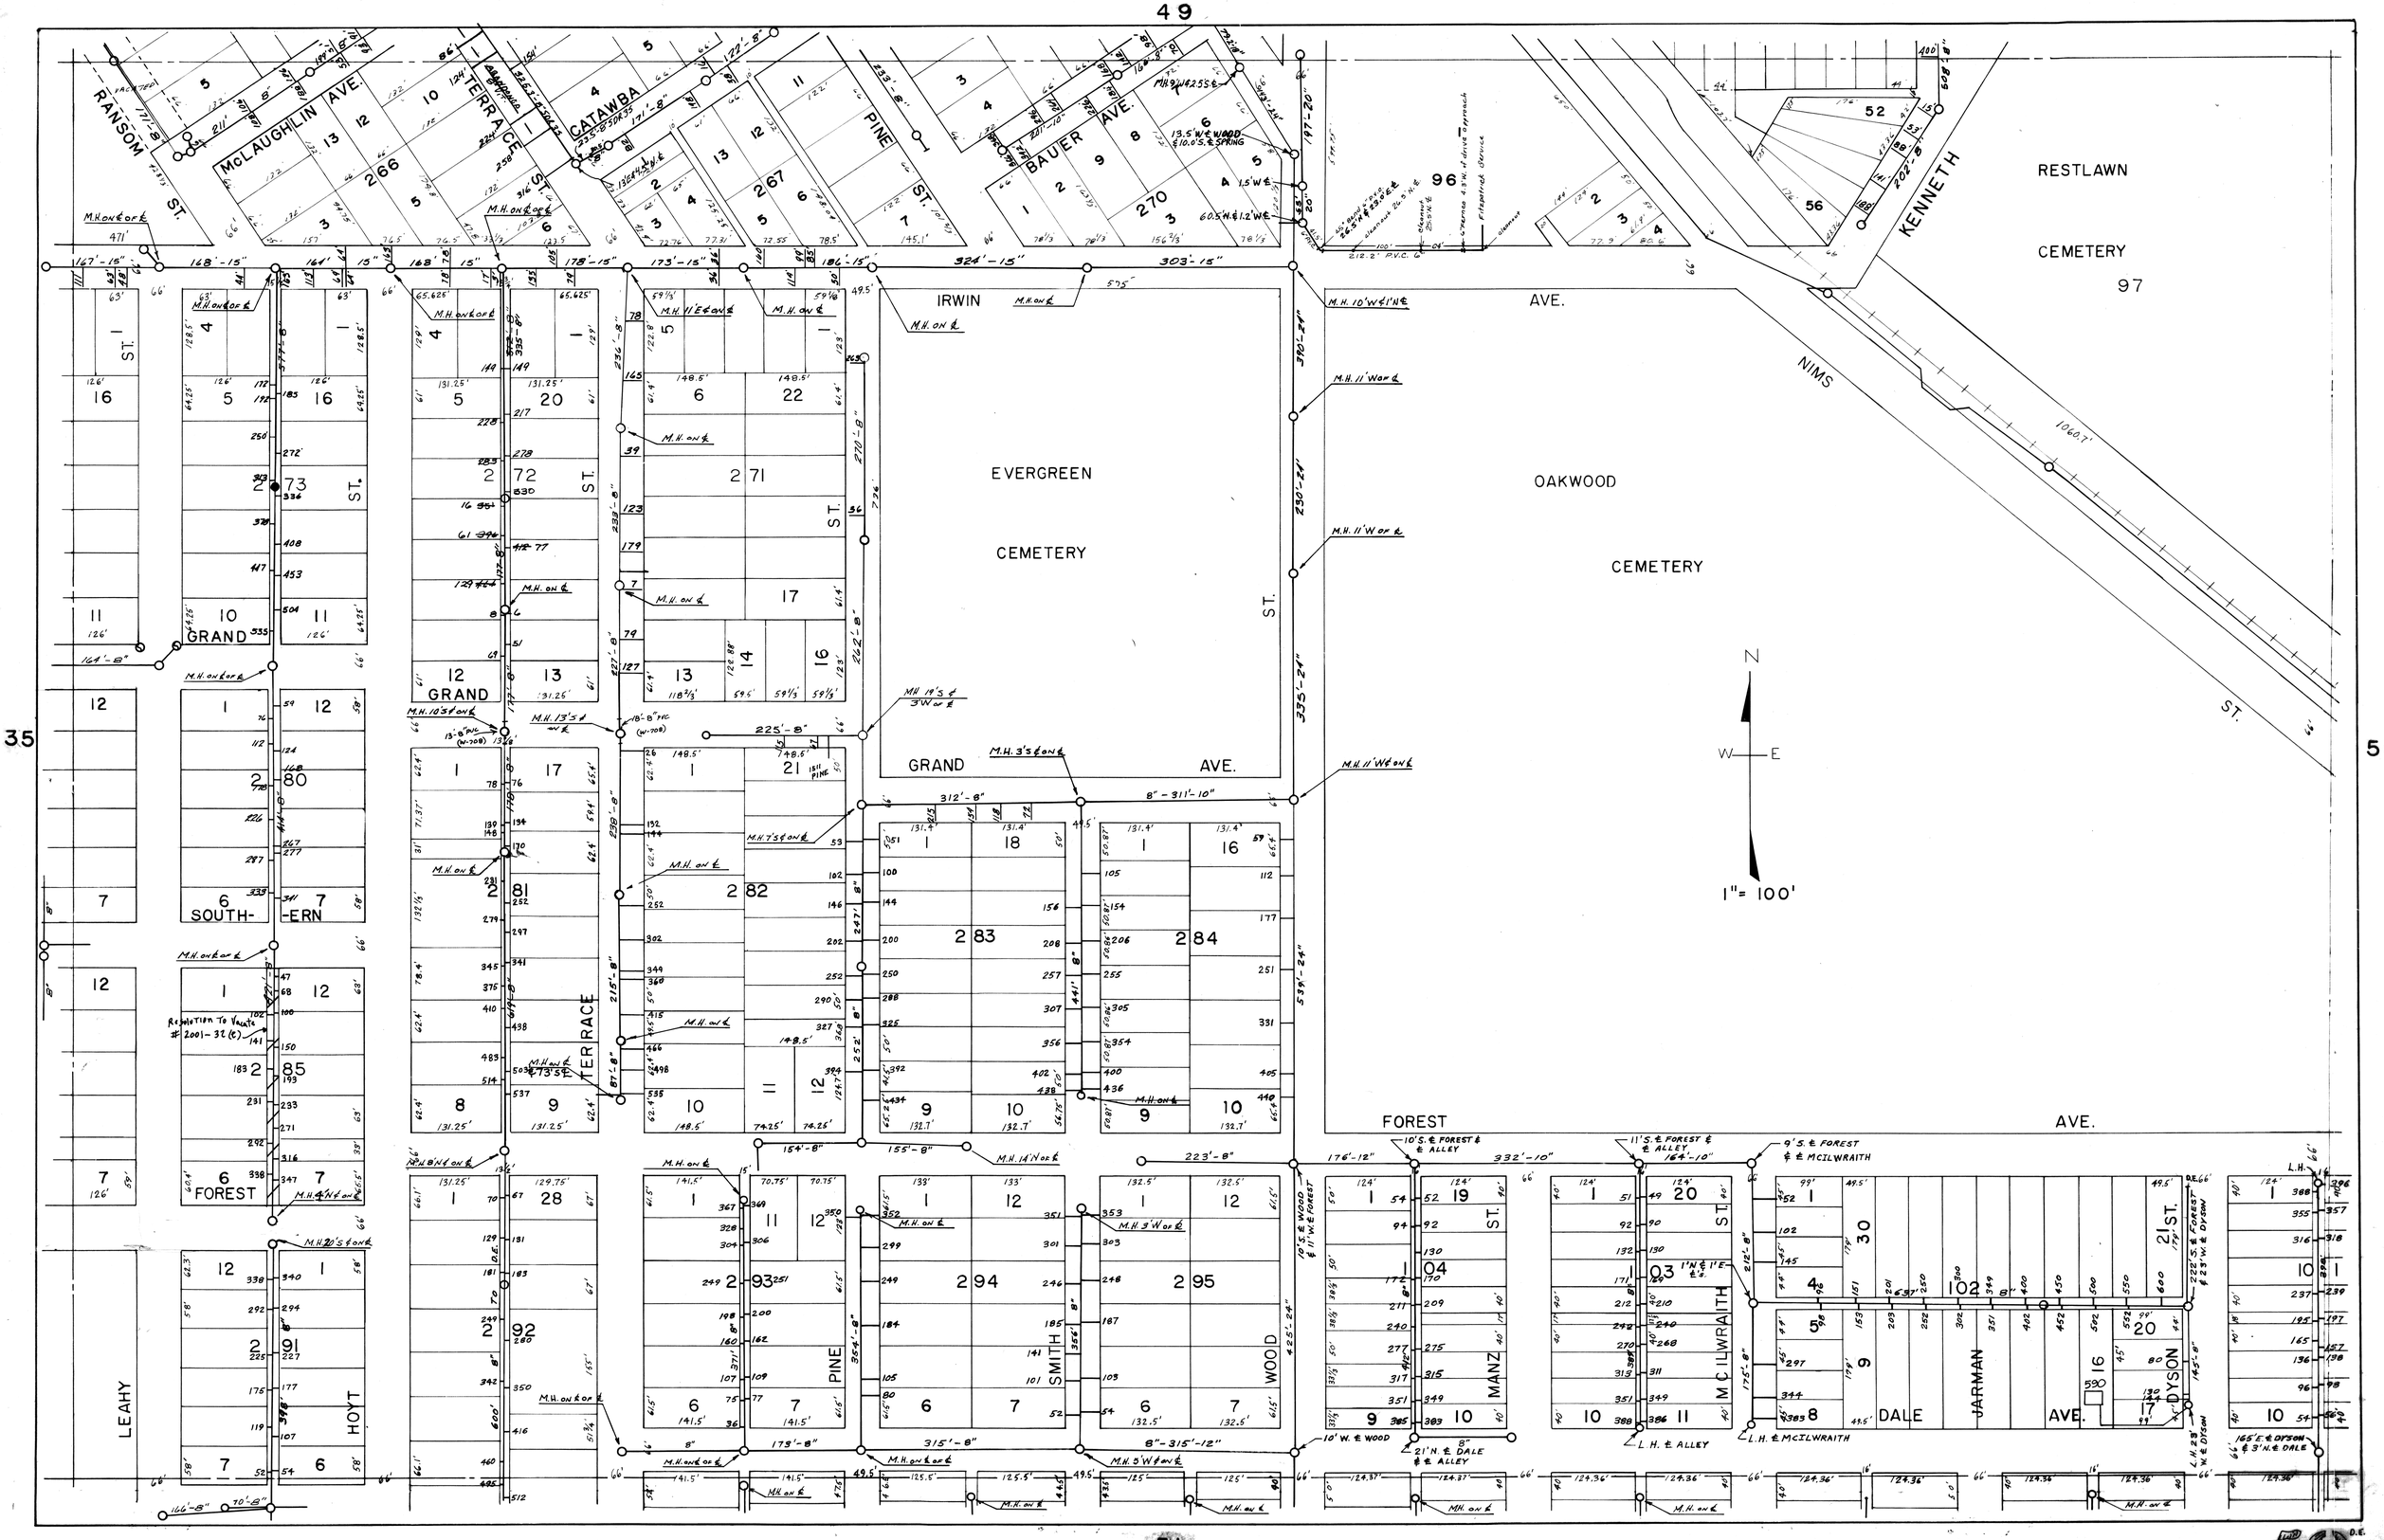
49
35
56
51
RANSOM ST.
McLAUGHLIN AVE.
TERRACE ST.
CATAWBA
PINE ST.
BAUER AVE.
KENNETH
RESTLAWN
CEMETERY
97
IRWIN
AVE.
NIMS
ST.
EVERGREEN
CEMETERY
OAKWOOD
CEMETERY
GRAND
AVE.
SOUTH-
-ERN
FOREST
TERRACE
FOREST
AVE.
LEAHY
HOYT
PINE
SMITH
WOOD
MANZ
ST.
McILWRAITH
ST.
JARMAN
DALE
AVE.
DYSON
ST.
N
W
E
1"= 100'