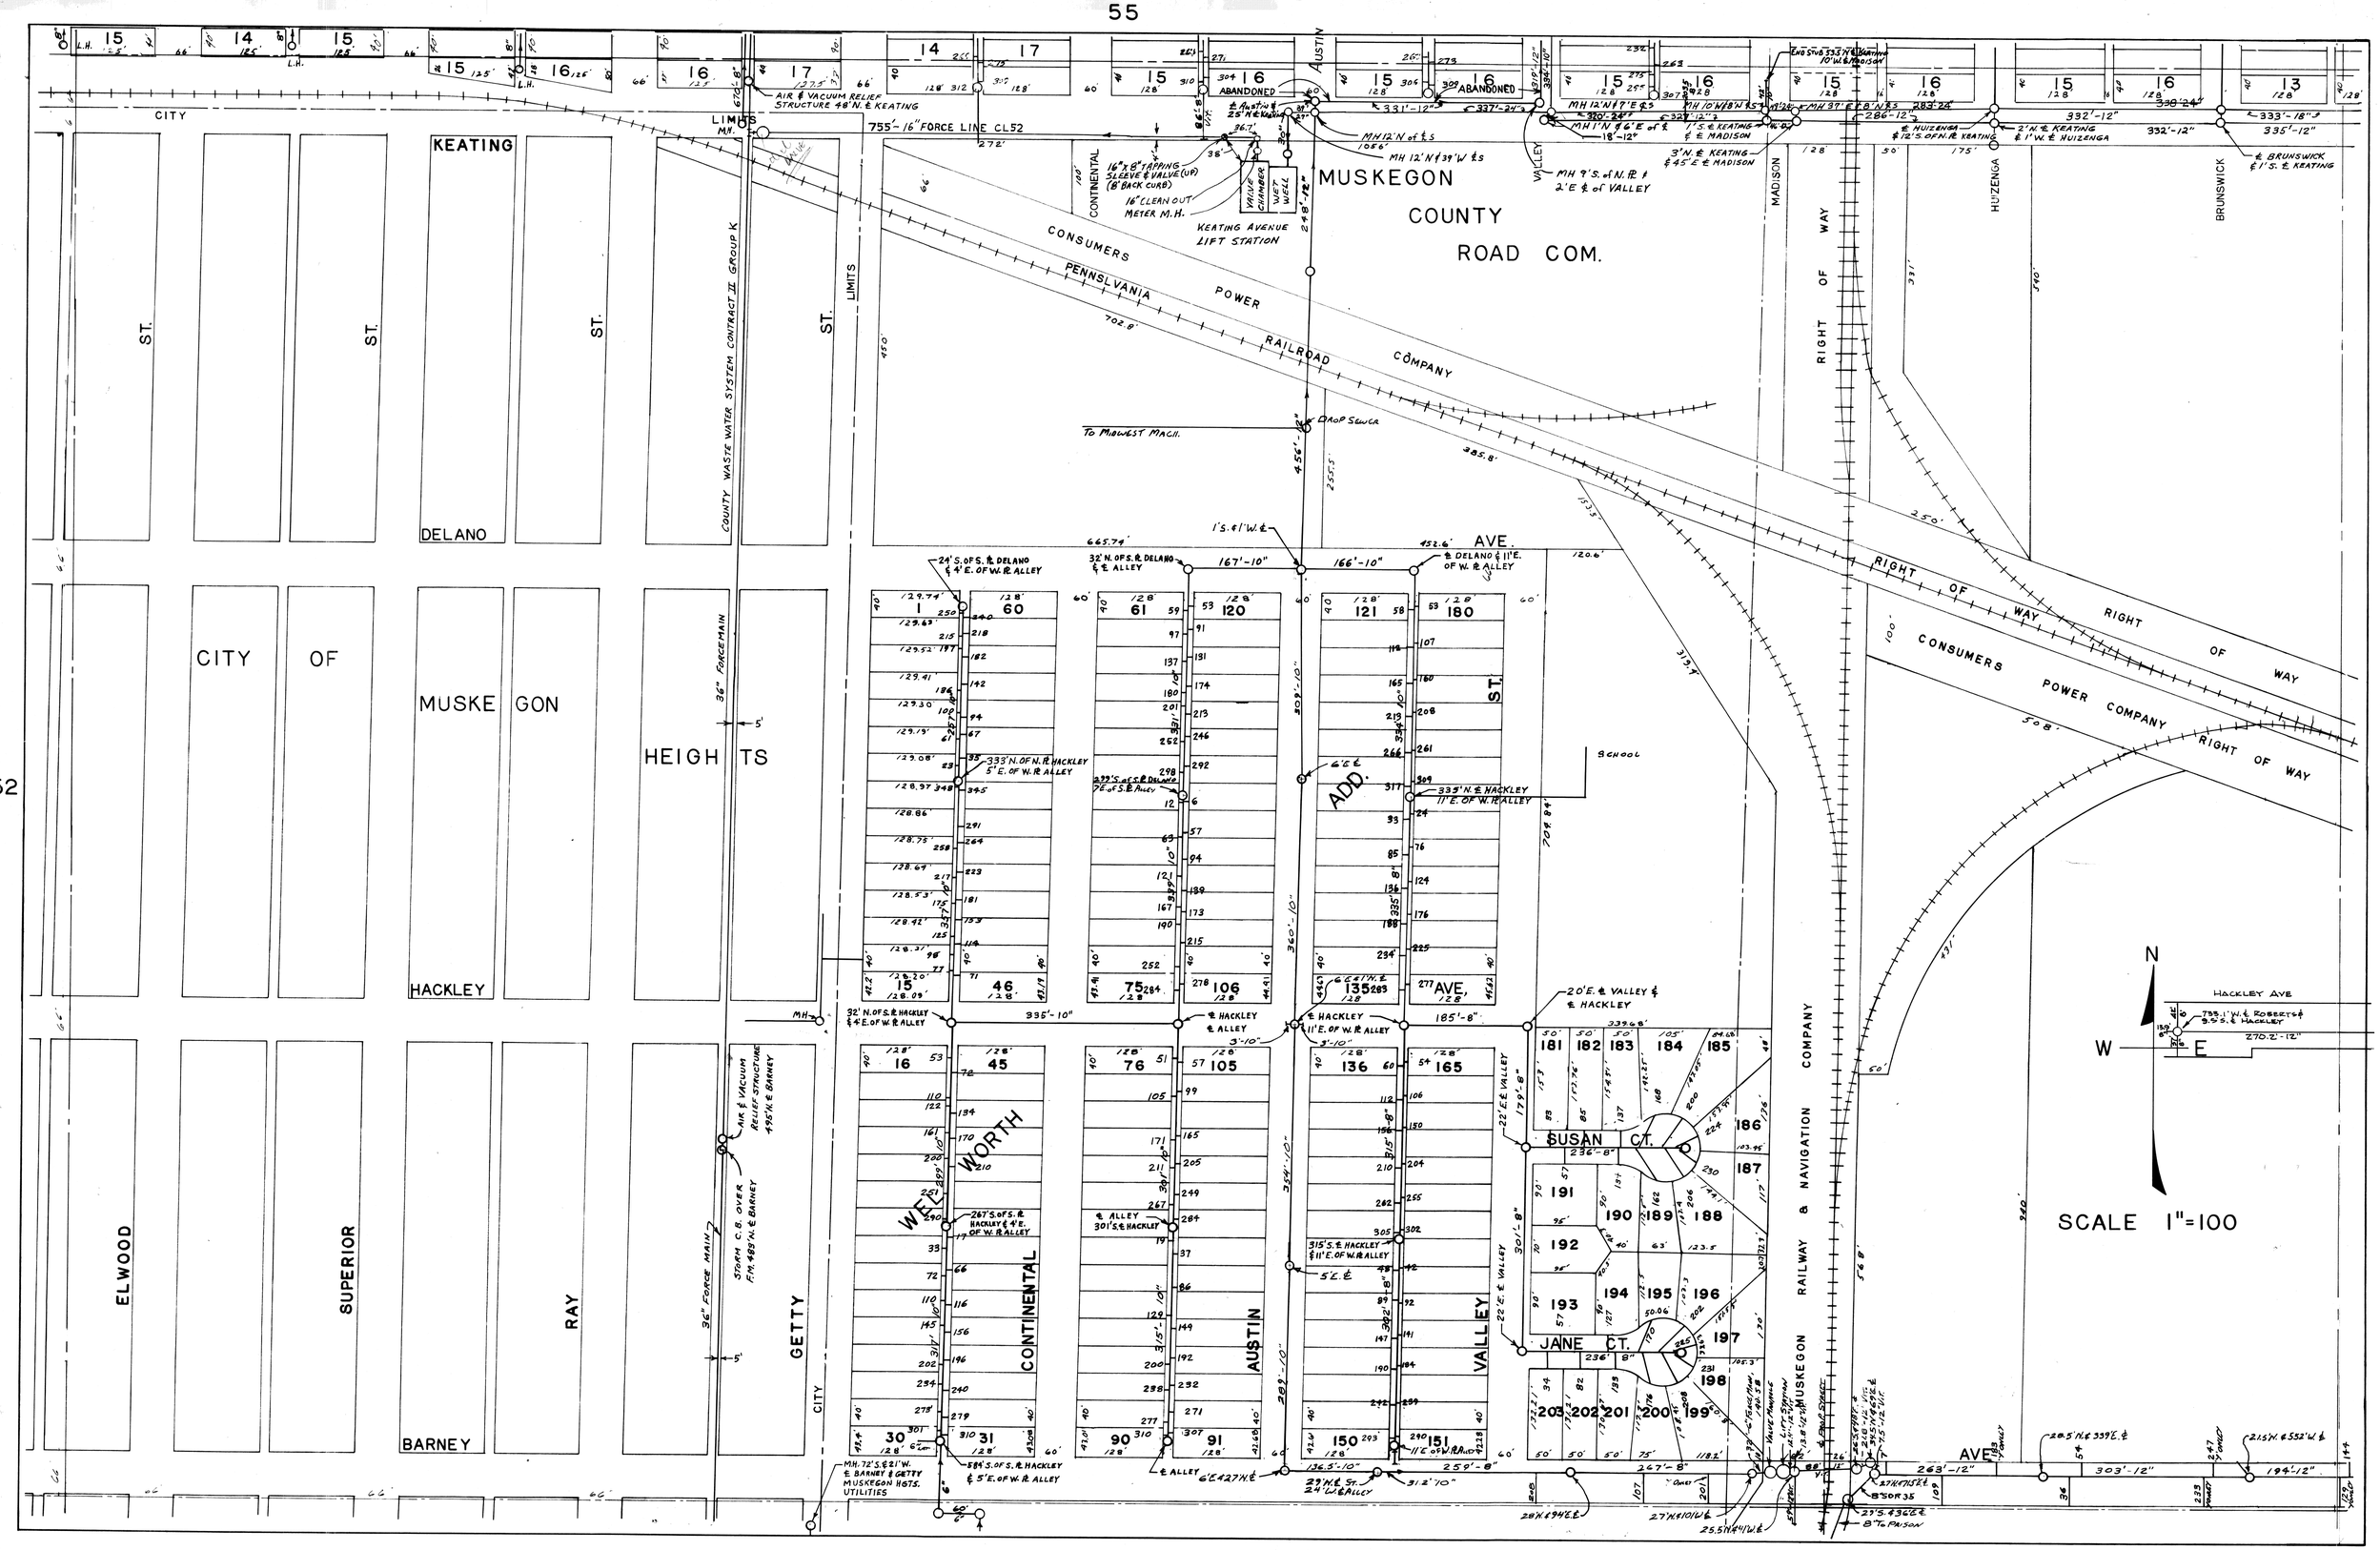

MUSKEGON COUNTY ROAD COM.
CONSUMERS POWER COMPANY
PENNSLVANIA RAILROAD COMPANY
CITY OF MUSKEGON HEIGHTS
KEATING
DELANO
HACKLEY
BARNEY
ELWOOD
SUPERIOR
RAY
GETTY
WELLWORTH
CONTINENTAL
AUSTIN
VALLEY
ADD.
AVE.
SUSAN CT.
JANE CT.
RIGHT OF WAY
MUSKEGON RAILWAY & NAVIGATION COMPANY
CONSUMERS POWER COMPANY RIGHT OF WAY
KEATING AVENUE LIFT STATION
755'-16" FORCE LINE CL52
COUNTY WASTE WATER SYSTEM CONTRACT II GROUP K
36" FORCEMAIN
SCHOOL
SCALE 1"=100
N
W
E