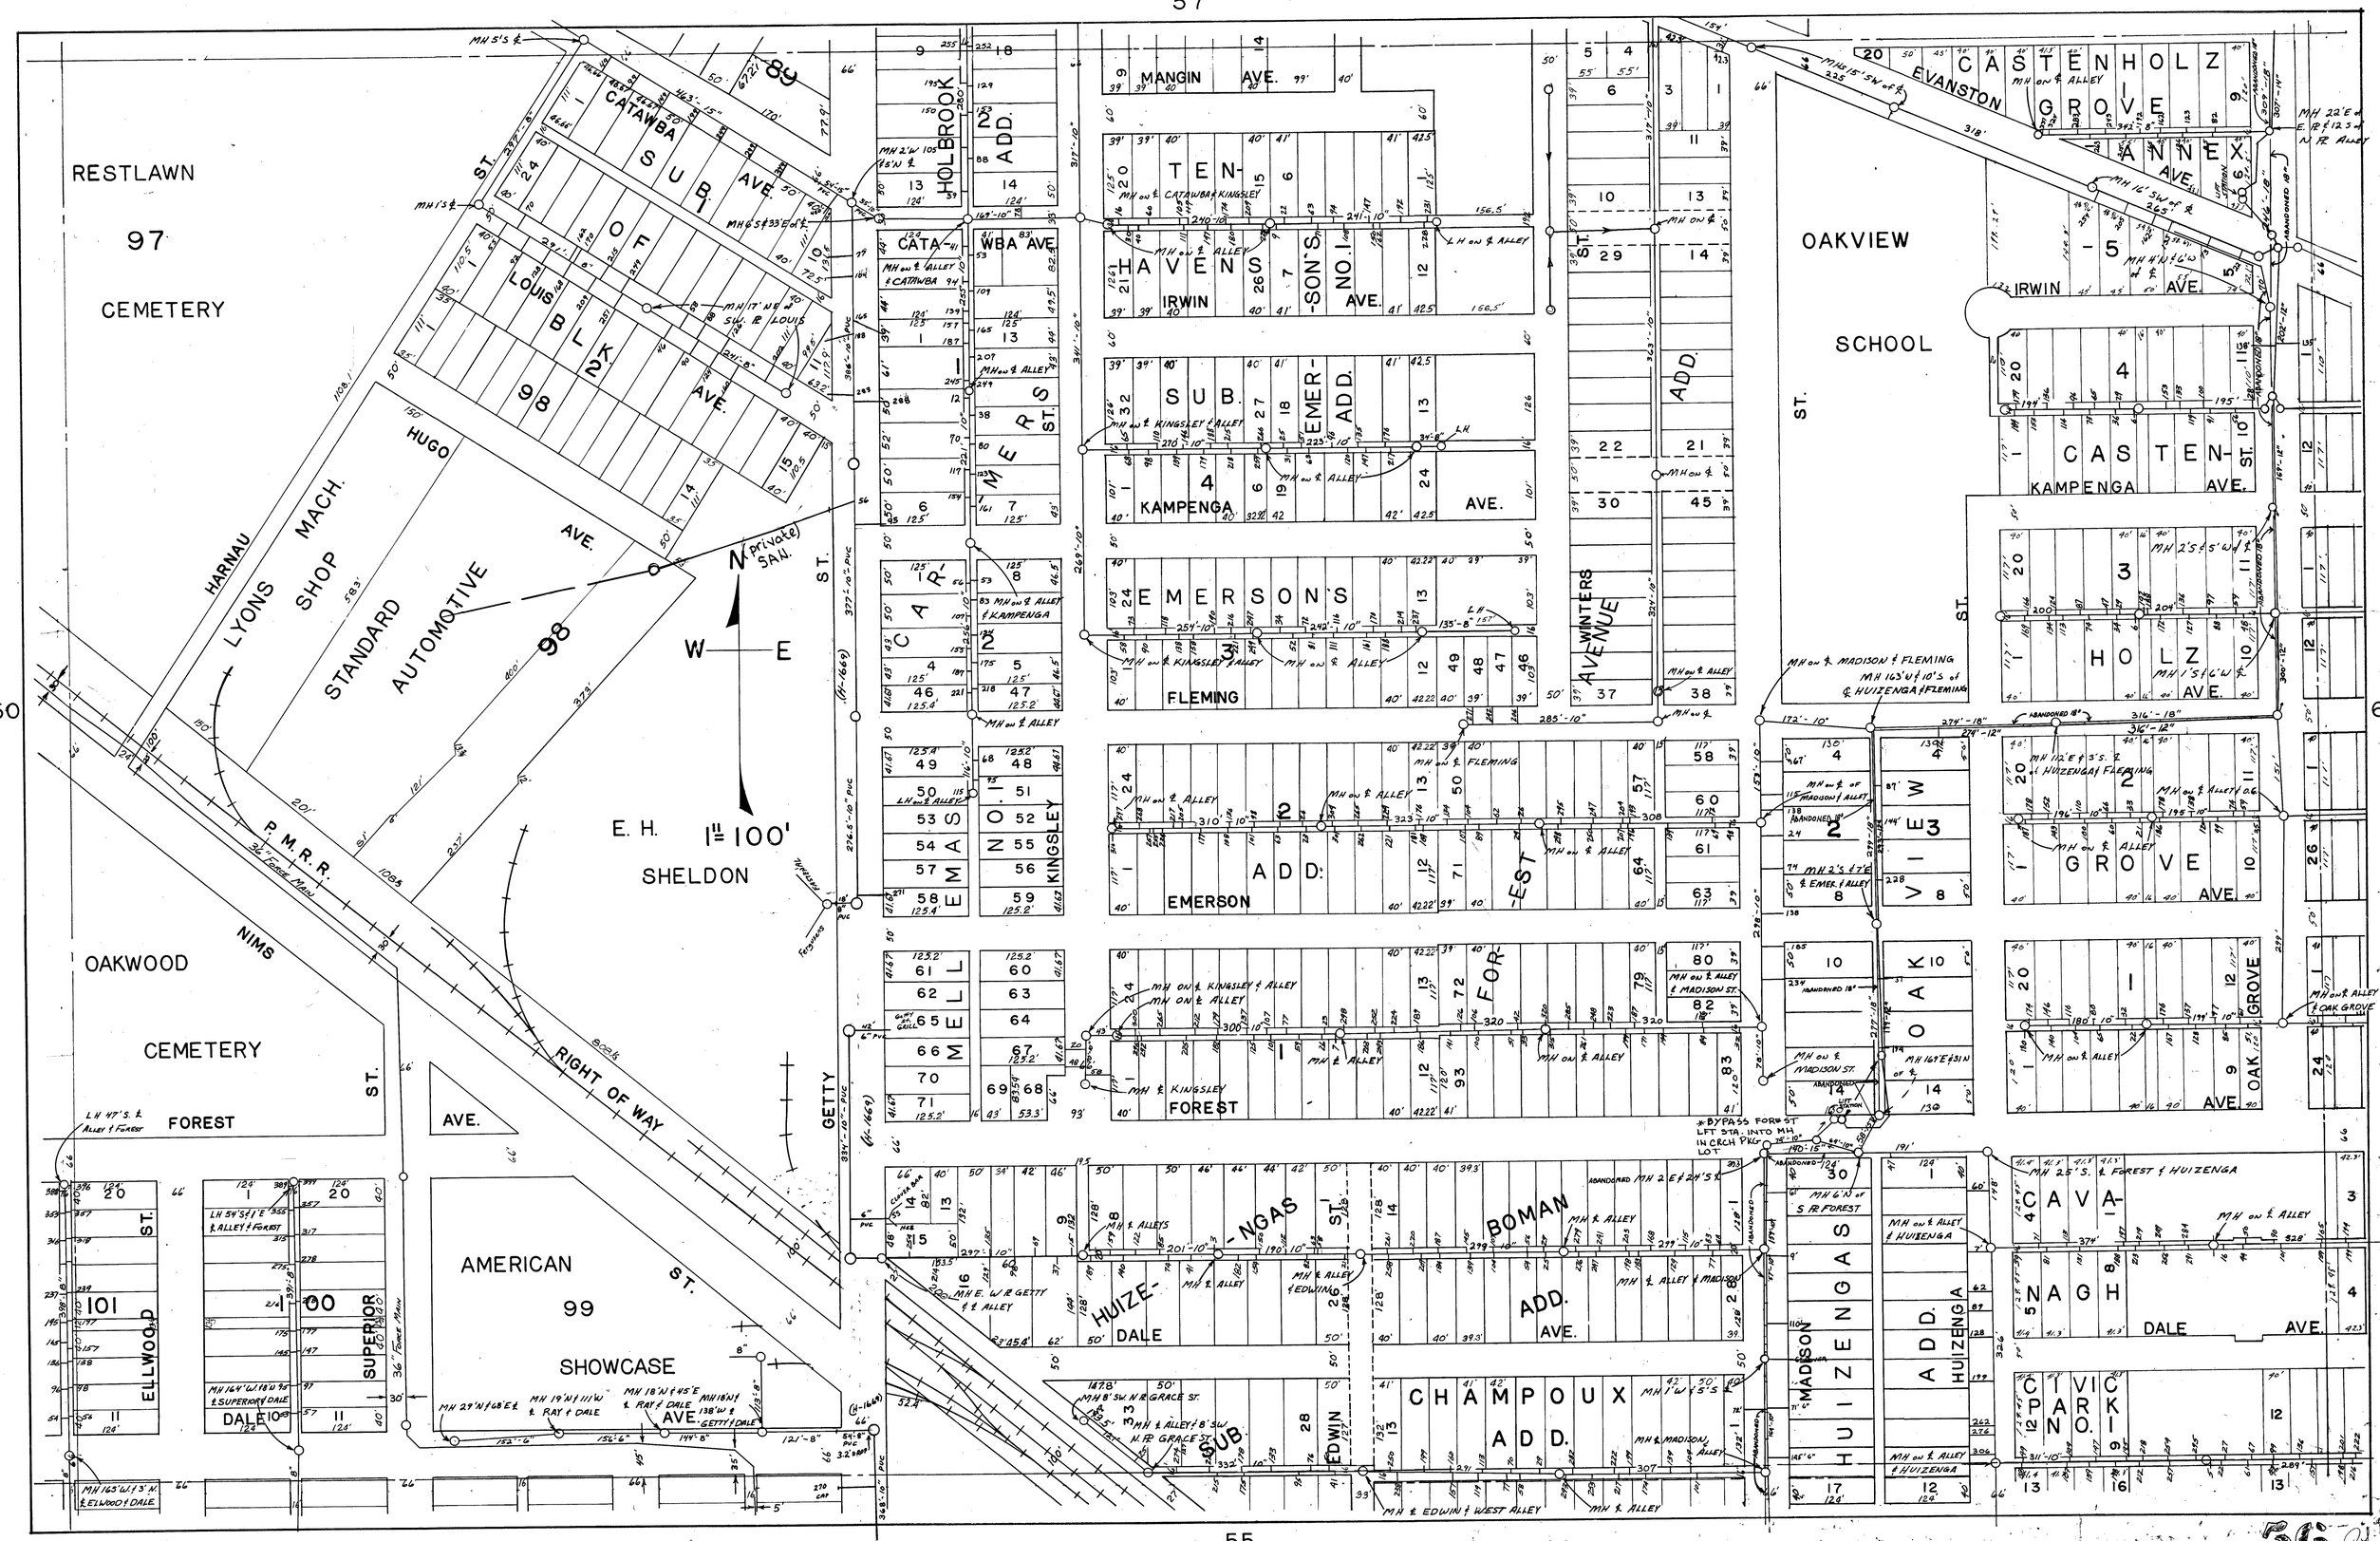
RESTLAWN
97
CEMETERY
CATAWBA SUB.
LOUIS BLK. OF 98
HOLBROOK ADD.
CATAWBA AVE.
LOUIS AVE.
HUGO AVE.
HARNAU ST.
LYONS MACH. SHOP
STANDARD AUTOMOTIVE
98
N (Private) SAN.
W — E
E. H. SHELDON
1" = 100'
P.M.R.R.
NIMS ST.
OAKWOOD CEMETERY
RIGHT OF WAY
GETTY ST.
FOREST AVE.
AMERICAN 99 SHOWCASE
ELLWOOD ST.
SUPERIOR ST.
DALE AVE.
MANGIN AVE.
TEN-EYCK AVE.
HAVENS IRWIN
EMERSON'S NO. 1 AVE.
SUB. EMER-ADD.
KAMPENGA AVE.
EMERSON'S FLEMING
EMERSON ADD.
KINGSLEY
FOREST
HUIZENGA-DALE
BOMAN ADD. AVE.
CHAMPOUX ADD.
EDWIN SUB.
WINTERS AVENUE
MADISON
HUIZENGA ADD.
CAVANAGH DALE AVE.
CIVIC PARK NO. 1
OAKVIEW SCHOOL
EVANSTON ST.
CASTENHOLZ GROVE ANNEX
CASTEN-HOLZ AVE.
GROVE AVE.
OAK GROVE AVE.
OAK AVE.
IRWIN AVE.
KAMPENGA AVE.
HOLZ AVE.
MH on ℄ MADISON & FLEMING
MH 163' W of 10' S of ℄ HUIZENGA & FLEMING
MH on ℄ ALLEY
MH on ℄ KINGSLEY & ALLEY
MH on ℄ KINGSLEY & ALLEY & KAMPENGA
MH on ℄ ALLEY & KAMPENGA
MH on ℄ ALLEY & CATAWBA
MH on ℄ ALLEY & CATAWBA
MH on ℄ KINGSLEY & ALLEY
MH on ℄ ALLEY & MADISON ST.
MH on ℄ ALLEY & OAK GROVE
MH on ℄ ALLEY & HUIZENGA
MH on ℄ ALLEY & FLEMING
MH on ℄ ALLEY & EDWIN
MH ℄ ALLEY & EDWIN
MH ℄ ALLEY & MADISON
MH ℄ ALLEY & MADISON
MH ℄ ALLEY & WEST ALLEY
MH ℄ ALLEY
MH ℄ KINGSLEY
MH ℄ ALLEY
MH ℄ ALLEYS
MH E. W. R. GETTY ℄ ALLEY
MH 8' SW. N. R. GRACE ST.
MH ℄ ALLEY & 8' SW N. R. GRACE ST.
MH 29' N & 68' E ℄
MH 19' N & 111' W ℄ RAY & DALE
MH 18' N & 45' E ℄ RAY & DALE
MH 18' N & 138' W ℄ GETTY & DALE
MH 16' N & 3' N. ℄ ELWOOD & DALE
MH 2' W 105' S N ℄
MH 5' S ℄
MH 6' S & 33' E of ℄
MH 17' NE of SW. R. LOUIS
MH 15' SW of ℄
MH 22' E of E. R. ℄ 12.3 of N. R. ALLEY
MH 16' SW of ℄
MH N & 6.5' W of ℄
MH 2' S & 5' W of ℄
MH 112' E & 3' S. of ℄ HUIZENGA & FLEMING
MH 2' S & 7' E ℄ EMER. & ALLEY
MH 169' E & 31' N of ℄
MH 2.5' S. ℄ FOREST & HUIZENGA
MH 6' N of S. R. FOREST
MH 2' E & 24' S ℄
*BYPASS FOREST LFT DTA. INTO MH IN CRCH PKG LOT
ABANDONED 18"
ABANDONED 12"
36" Force Main
50
69
55