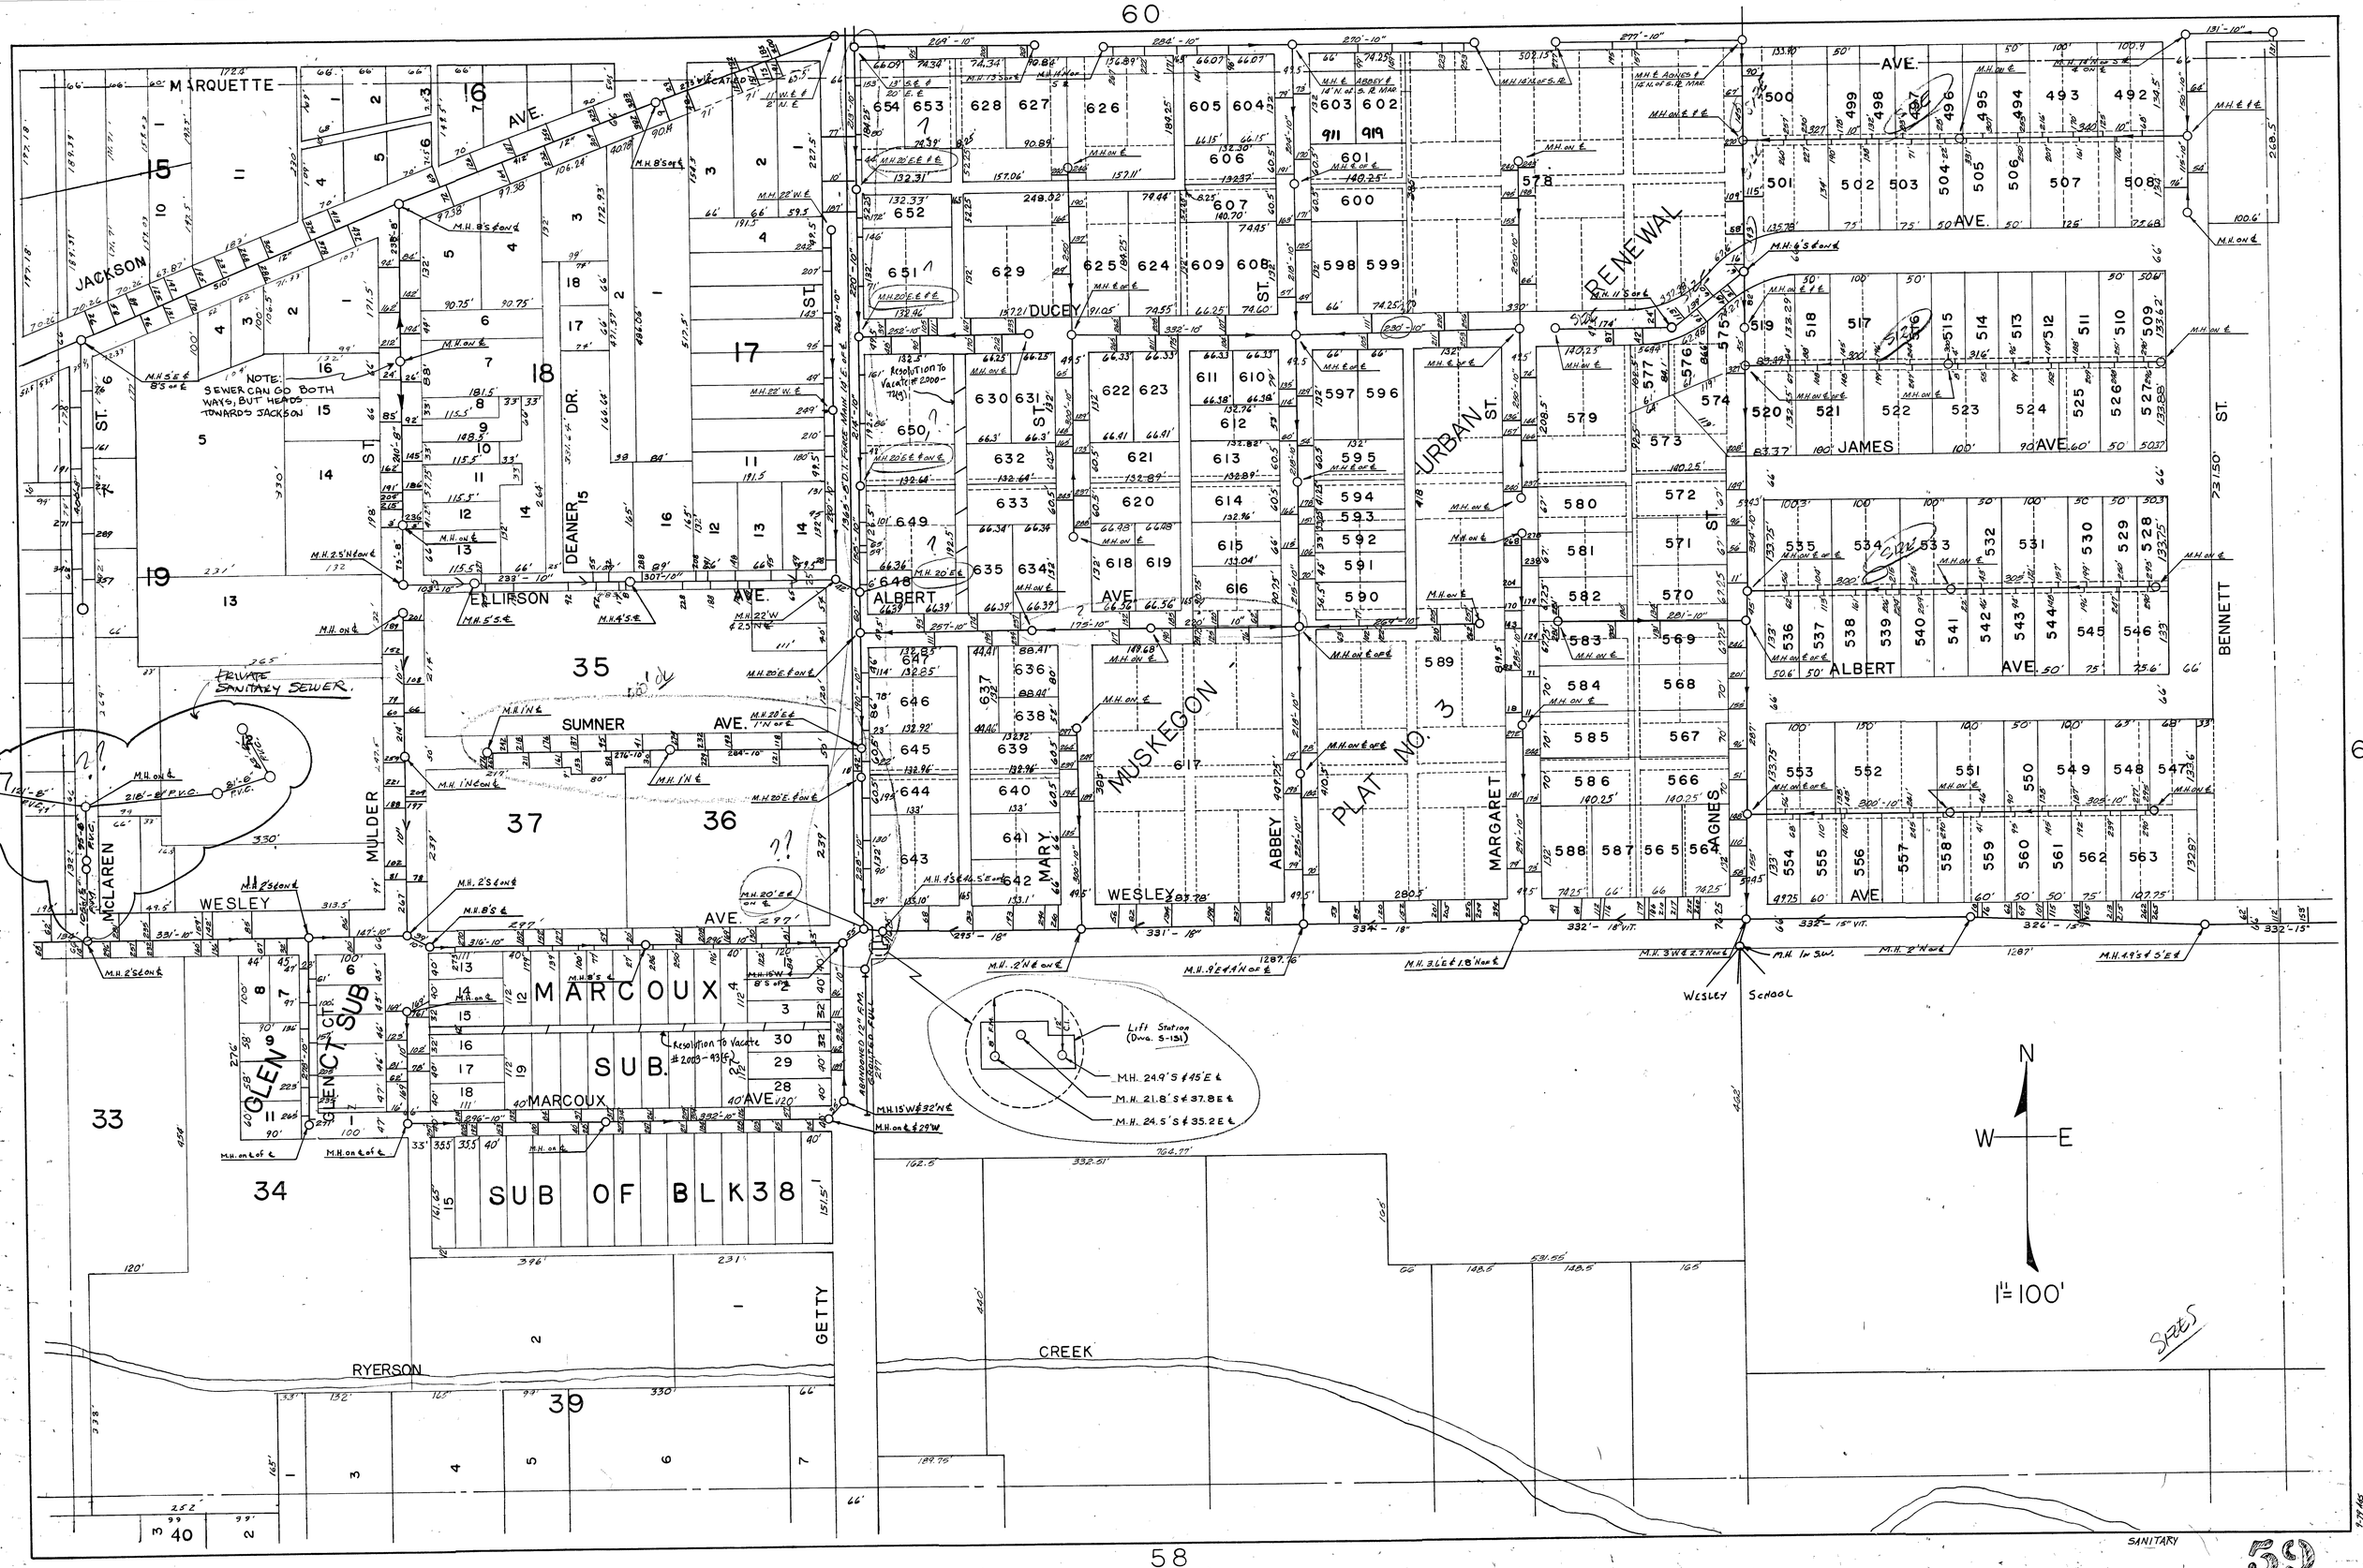

60
58
66
MARQUETTE
JACKSON
AVE.
ST.
DEANER DR.
ELLIPSON
AVE.
SUMNER
AVE.
MULDER
McLAREN
WESLEY
AVE.
MARCOUX
SUB.
SUB OF BLK 38
GLEN CT. SUB
GETTY
RYERSON
CREEK
DUCEY
ALBERT
AVE.
MARY
ABBEY
MARGARET
AGNES
URBAN
RENEWAL
MUSKEGON
PLAT NO. 3
JAMES
AVE.
ALBERT
AVE.
BENNETT
ST.
WESLEY
AVE.
WESLEY SCHOOL
NOTE: SEWER CAN GO BOTH WAYS, BUT HEADS TOWARDS JACKSON
PRIVATE SANITARY SEWER.
Resolution To Vacate #2000-72(g)
Resolution To Vacate #2003-93(f)
Lift Station (Dwg. S-131)
M.H. 24.9' S & 45' E ℄
M.H. 21.8' S & 37.8 E ℄
M.H. 24.5' S & 35.2 E ℄
N
W
E
1" = 100'
SANITARY