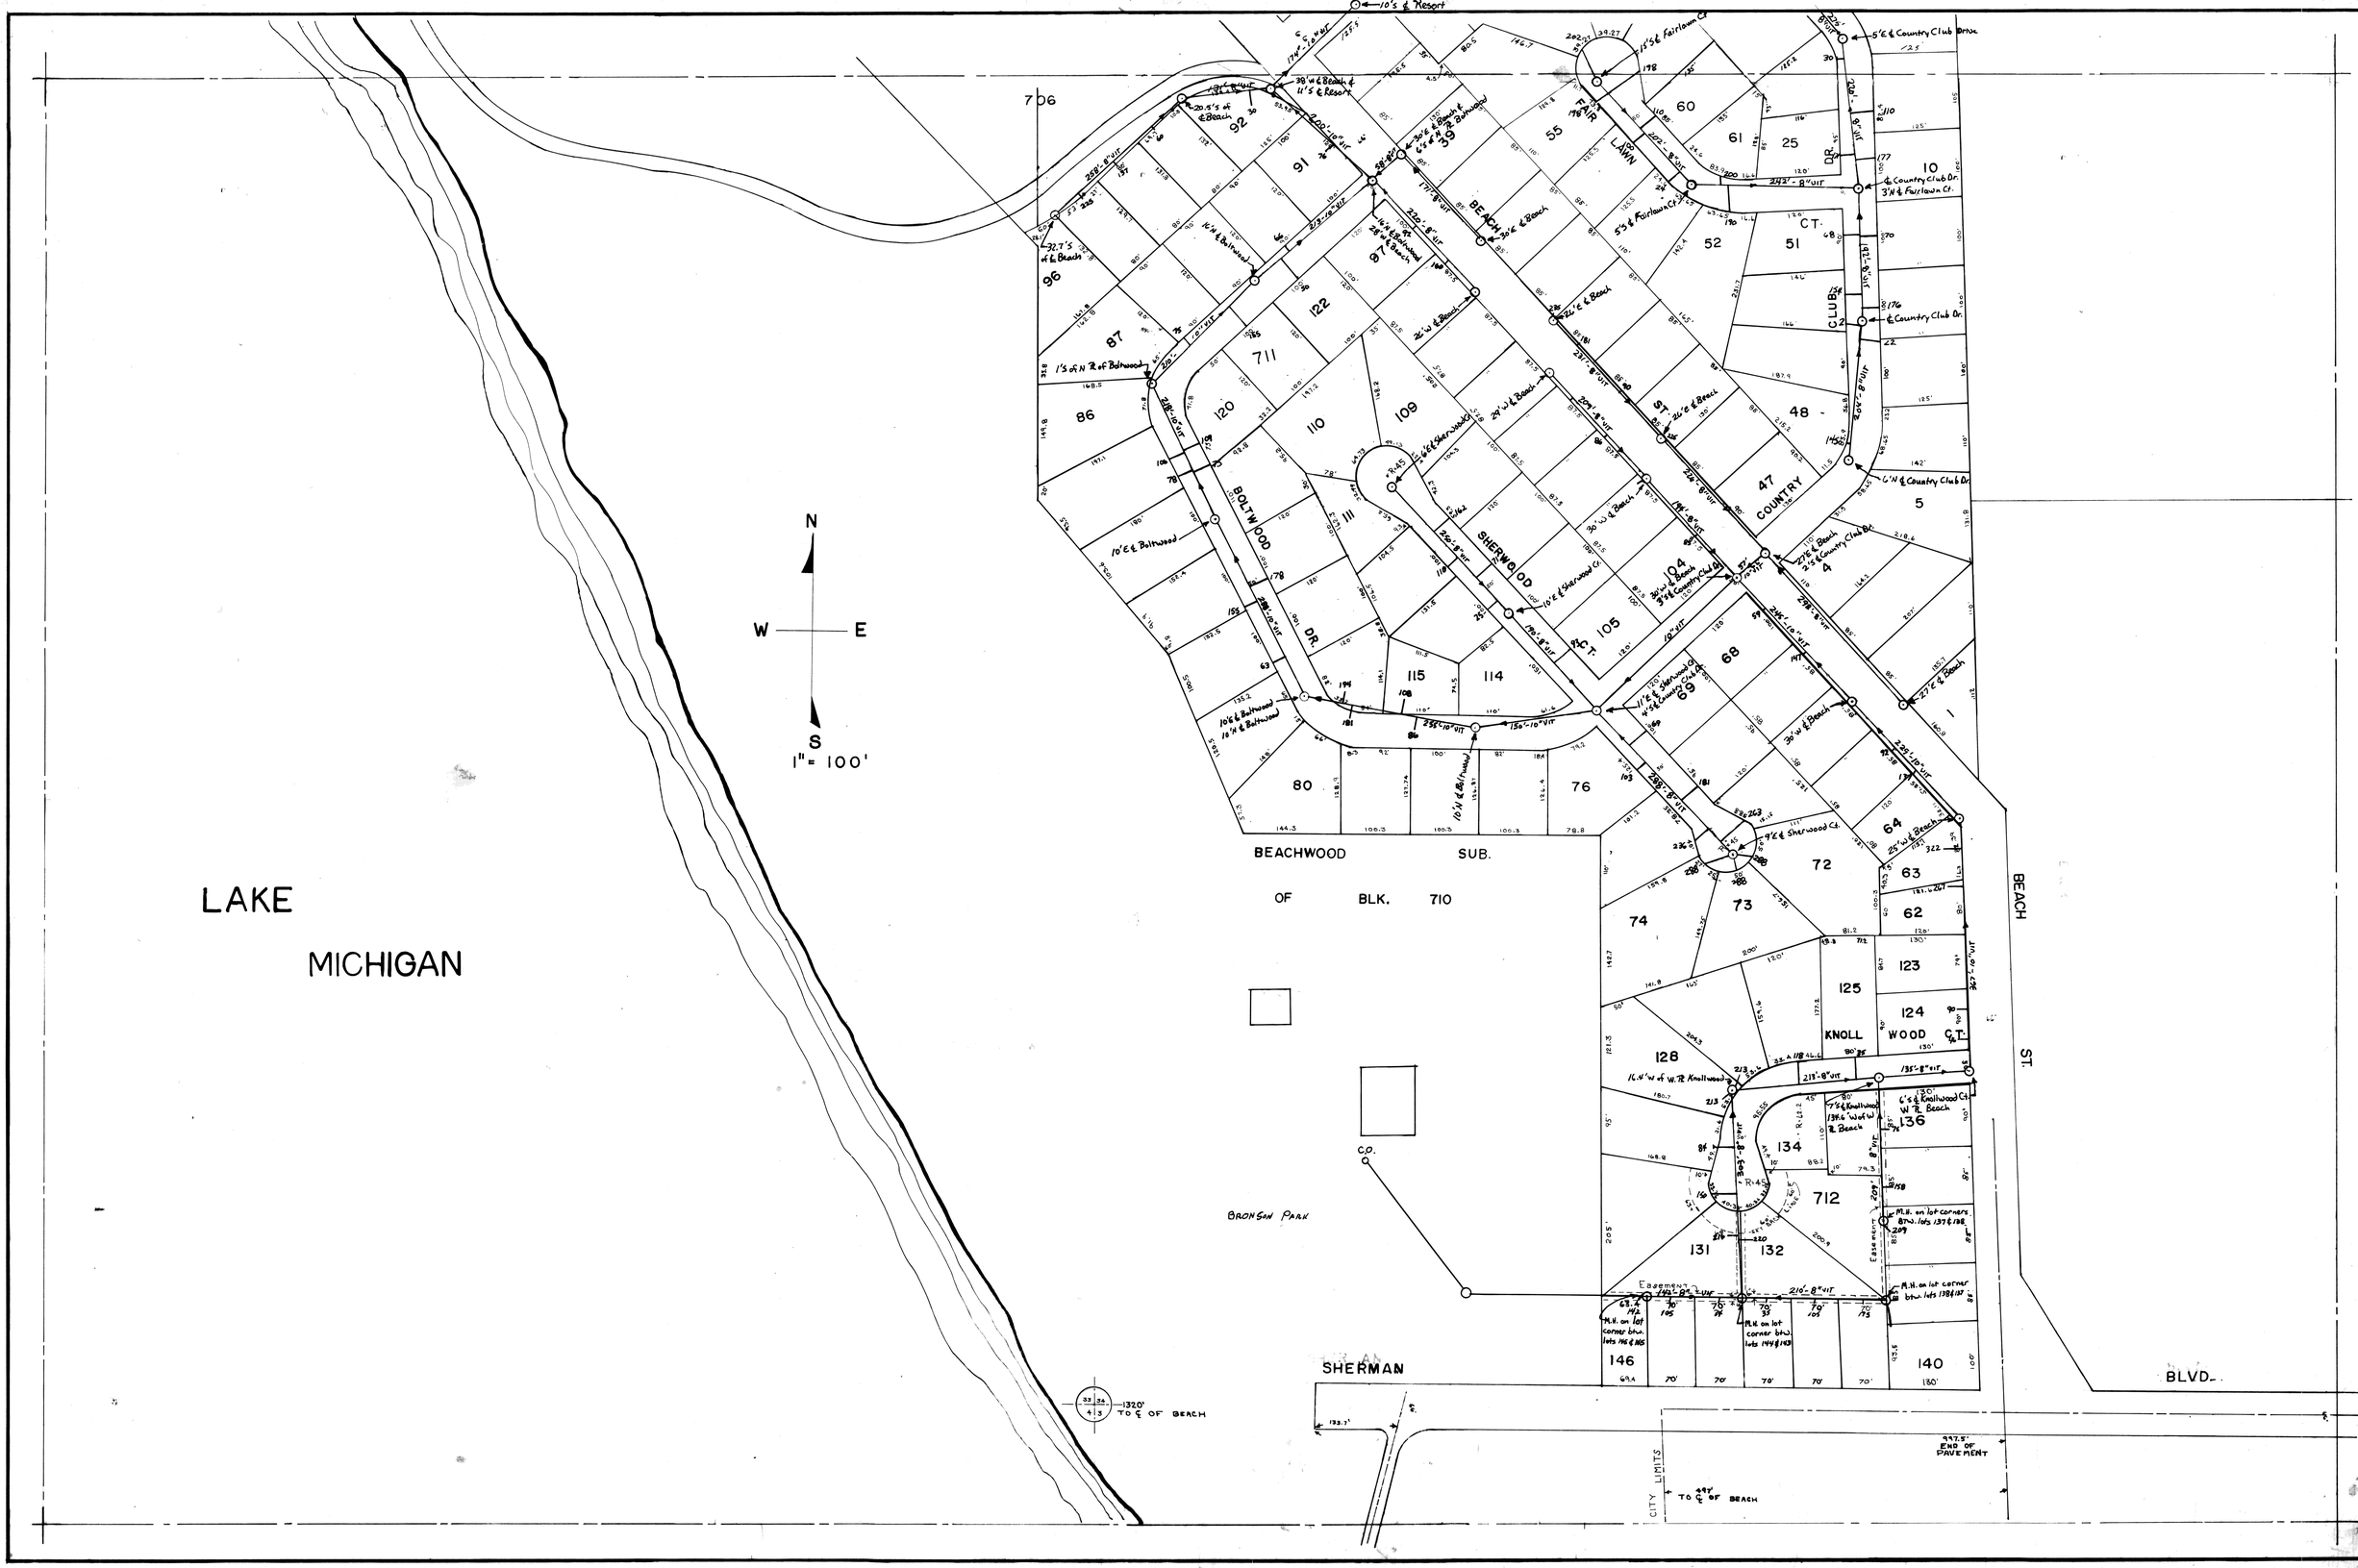
LAKE
MICHIGAN
N
W
E
S
1" = 100'
BEACHWOOD SUB.
OF BLK. 710
BRONSON PARK
C.O.
SHERMAN
BLVD.
BEACH ST.
FAIR LAWN
BEACH
BOLTWOOD DR.
SHERWOOD CT.
COUNTRY CLUB DR.
KNOLL WOOD CT.
CITY LIMITS
1320' TO ℄ OF BEACH
997.5' END OF PAVEMENT
497' TO ℄ OF BEACH
10's ℄ Resort
5'E ℄ Country Club Drive
℄ Country Club Dr.
3'N ℄ Fairlawn Ct.
6'N ℄ Country Club Dr.
10'E ℄ Boltwood
10'E ℄ Sherwood Ct.
10'N ℄ Boltwood
10'S ℄ Fairlawn Ct.
5'S ℄ Fairlawn Ct.
1'S of N ℞ of Boltwood
16'N ℄ Boltwood
16'N ℄ Boltwood
28'W ℄ Beach
30'E ℄ Beach
26'E ℄ Beach
29'W ℄ Beach
30'W ℄ Beach
30'W ℄ Beach
25'W ℄ Beach
27'E ℄ Beach
2'S ℄ Country Club Dr.
9'E ℄ Sherwood Ct.
16.4'W of W ℞ Knollwood
7'S ℄ Knollwood
6'S ℄ Knollwood Ct.
W ℞ Beach
M.H. on lot corners btw. lots 137 & 138
M.H. on lot corner btw. lots 138 & 137
M.H. on lot corner btw. lots 146 & 145
M.H. on lot corner btw. lots 144 & 143
Easement
R-45
706
96
87
86
92
91
97
39
55
60
61
25
10
52
51
48
47
5
4
1
122
711
120
110
109
111
104
105
115
114
68
69
80
76
64
63
62
72
73
74
123
125
124
128
136
134
712
131
132
146
140