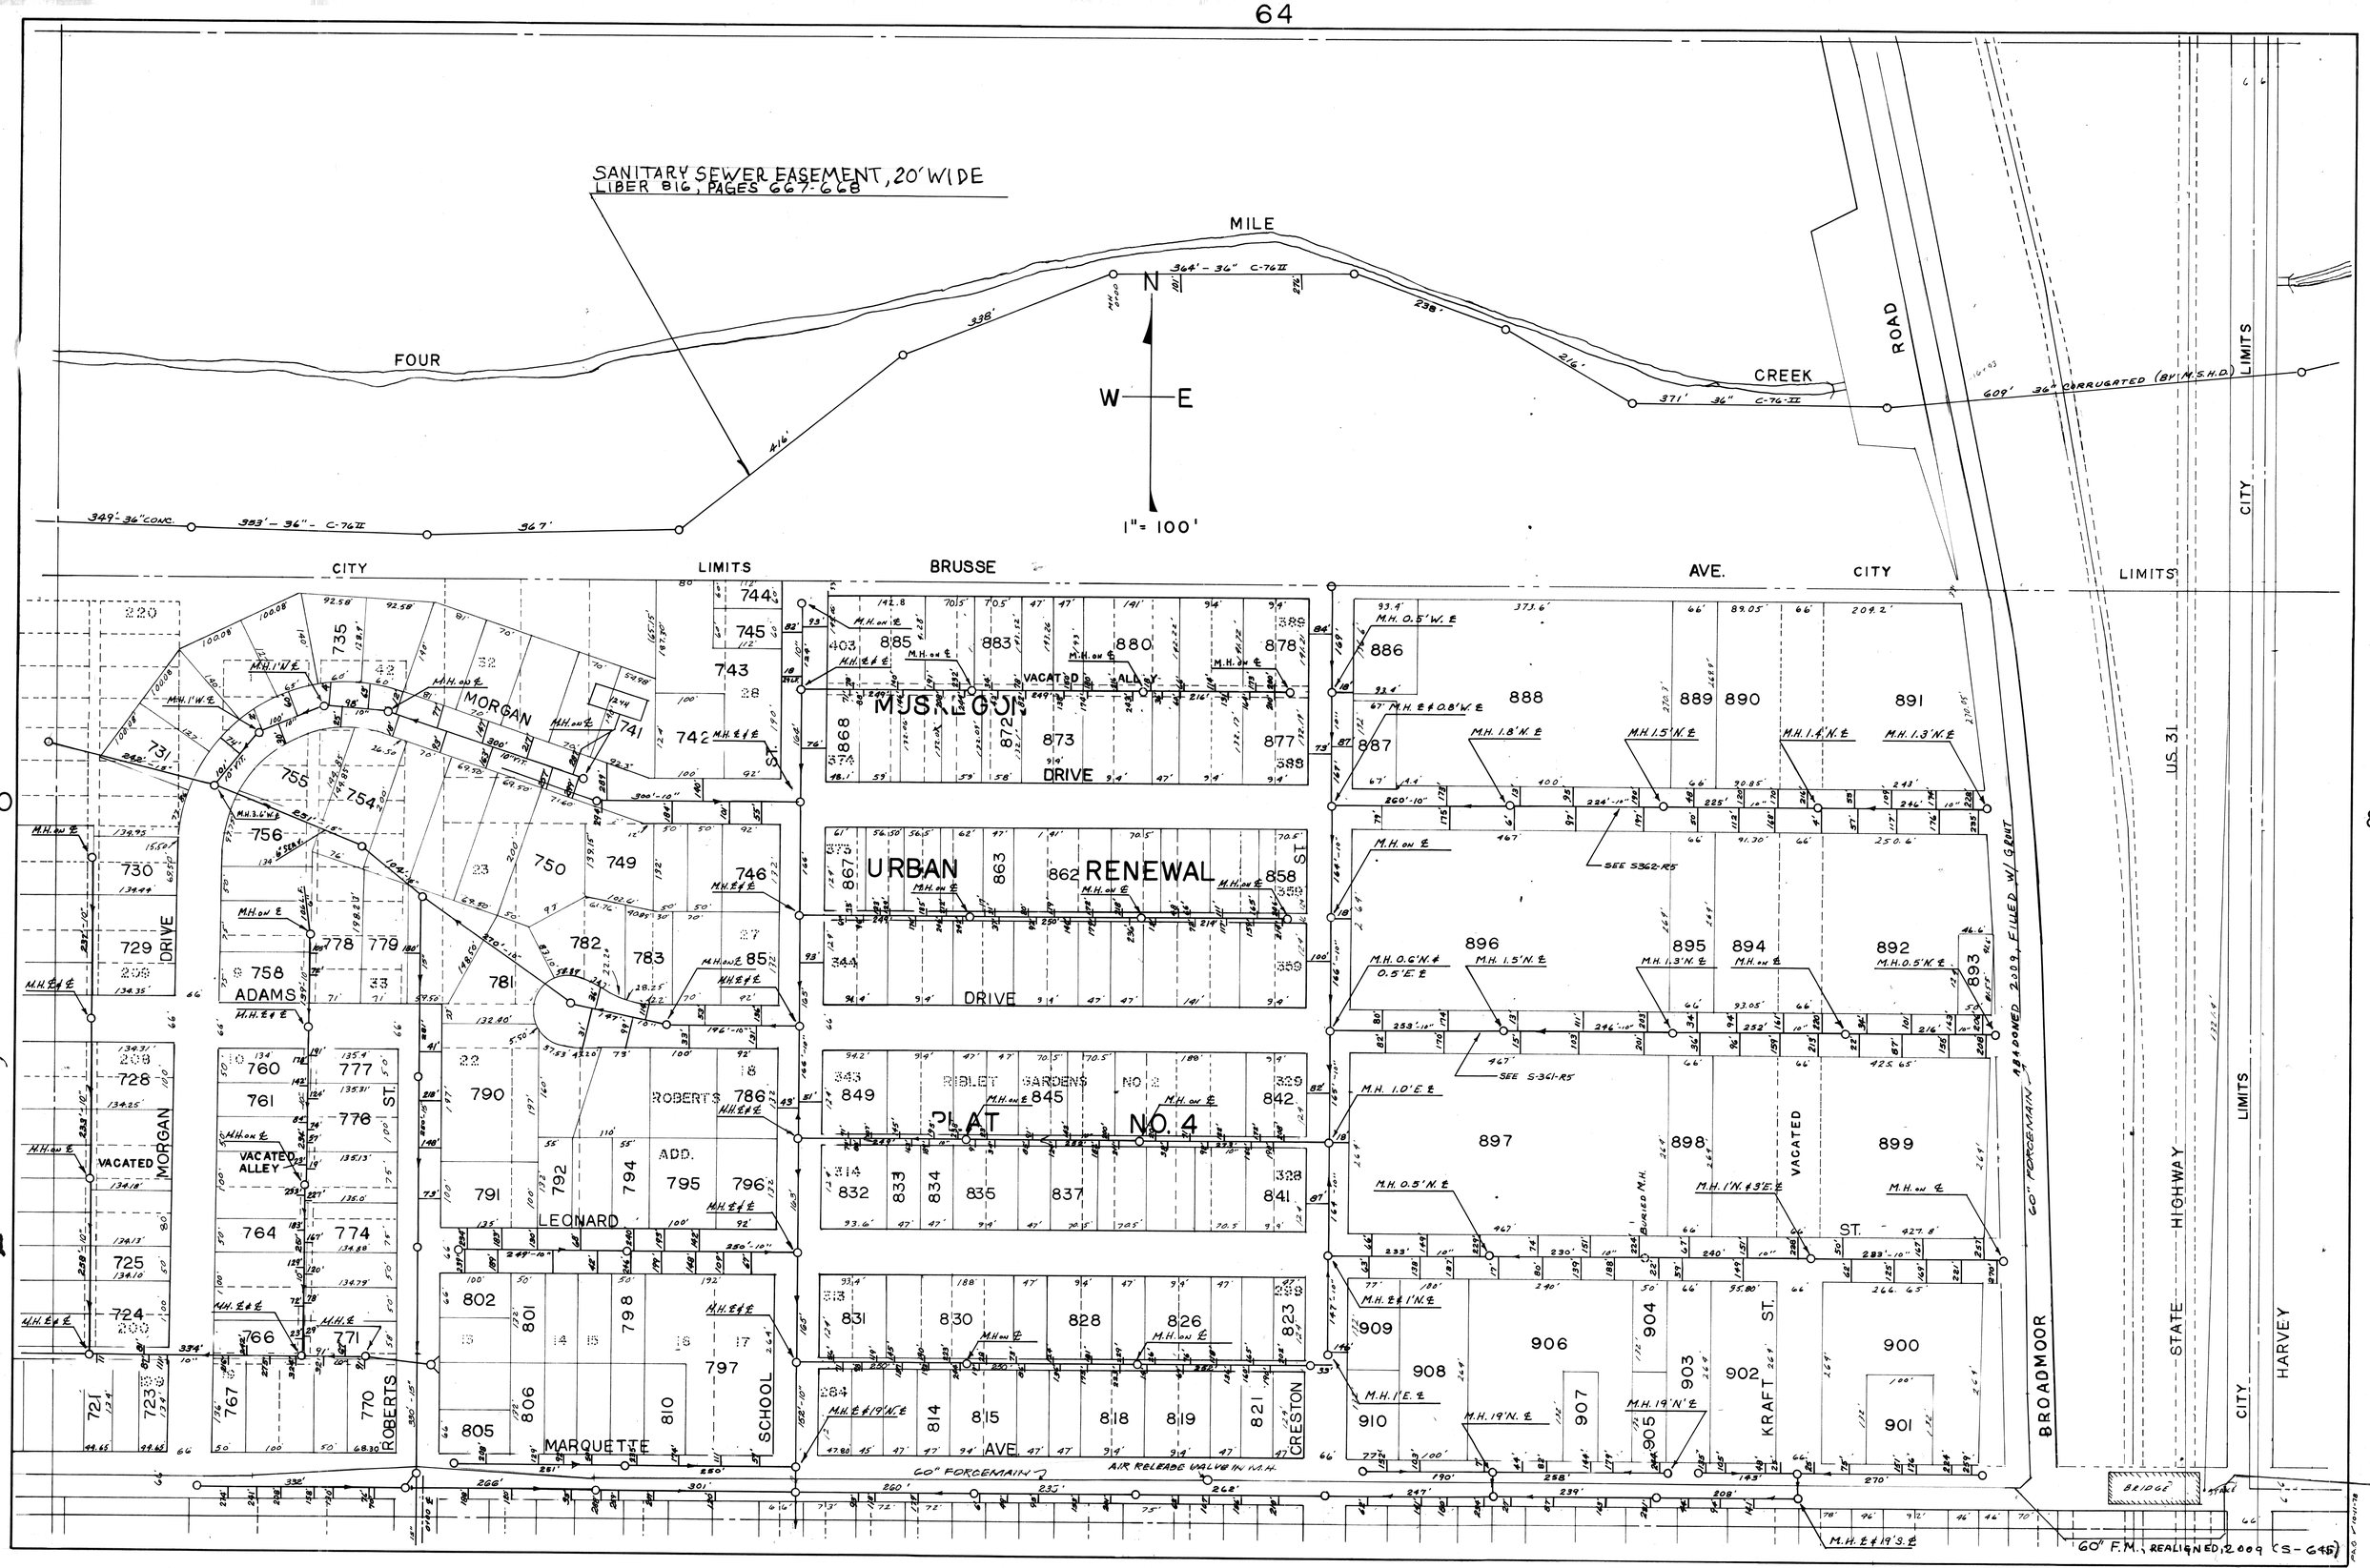
SANITARY SEWER EASEMENT, 20' WIDE
LIBER 816, PAGES 667-668
FOUR MILE CREEK
ROAD
N
W
E
1" = 100'
CITY LIMITS
BRUSSE AVE.
MUSKEGON DRIVE
VACATED ALLEY
URBAN RENEWAL
DRIVE
RIBLET GARDENS NO. 2
PLAT NO. 4
MORGAN ST.
ADAMS DRIVE
ROBERTS ST.
LEONARD ADD.
MARQUETTE AVE.
SCHOOL
CRESTON
KRAFT ST.
BROADMOOR
US. 31
STATE HIGHWAY
HARVEY
60" FORCEMAIN
AIR RELEASE VALVE IN M.H.
60" F.M., REALIGNED, 2009 (S-645)
ABANDONED 2009, FILLED W/ GROUT
60
80
66
Revised Per Water Dept. Records 3-2-79 L.J.B.
SANITARY
65