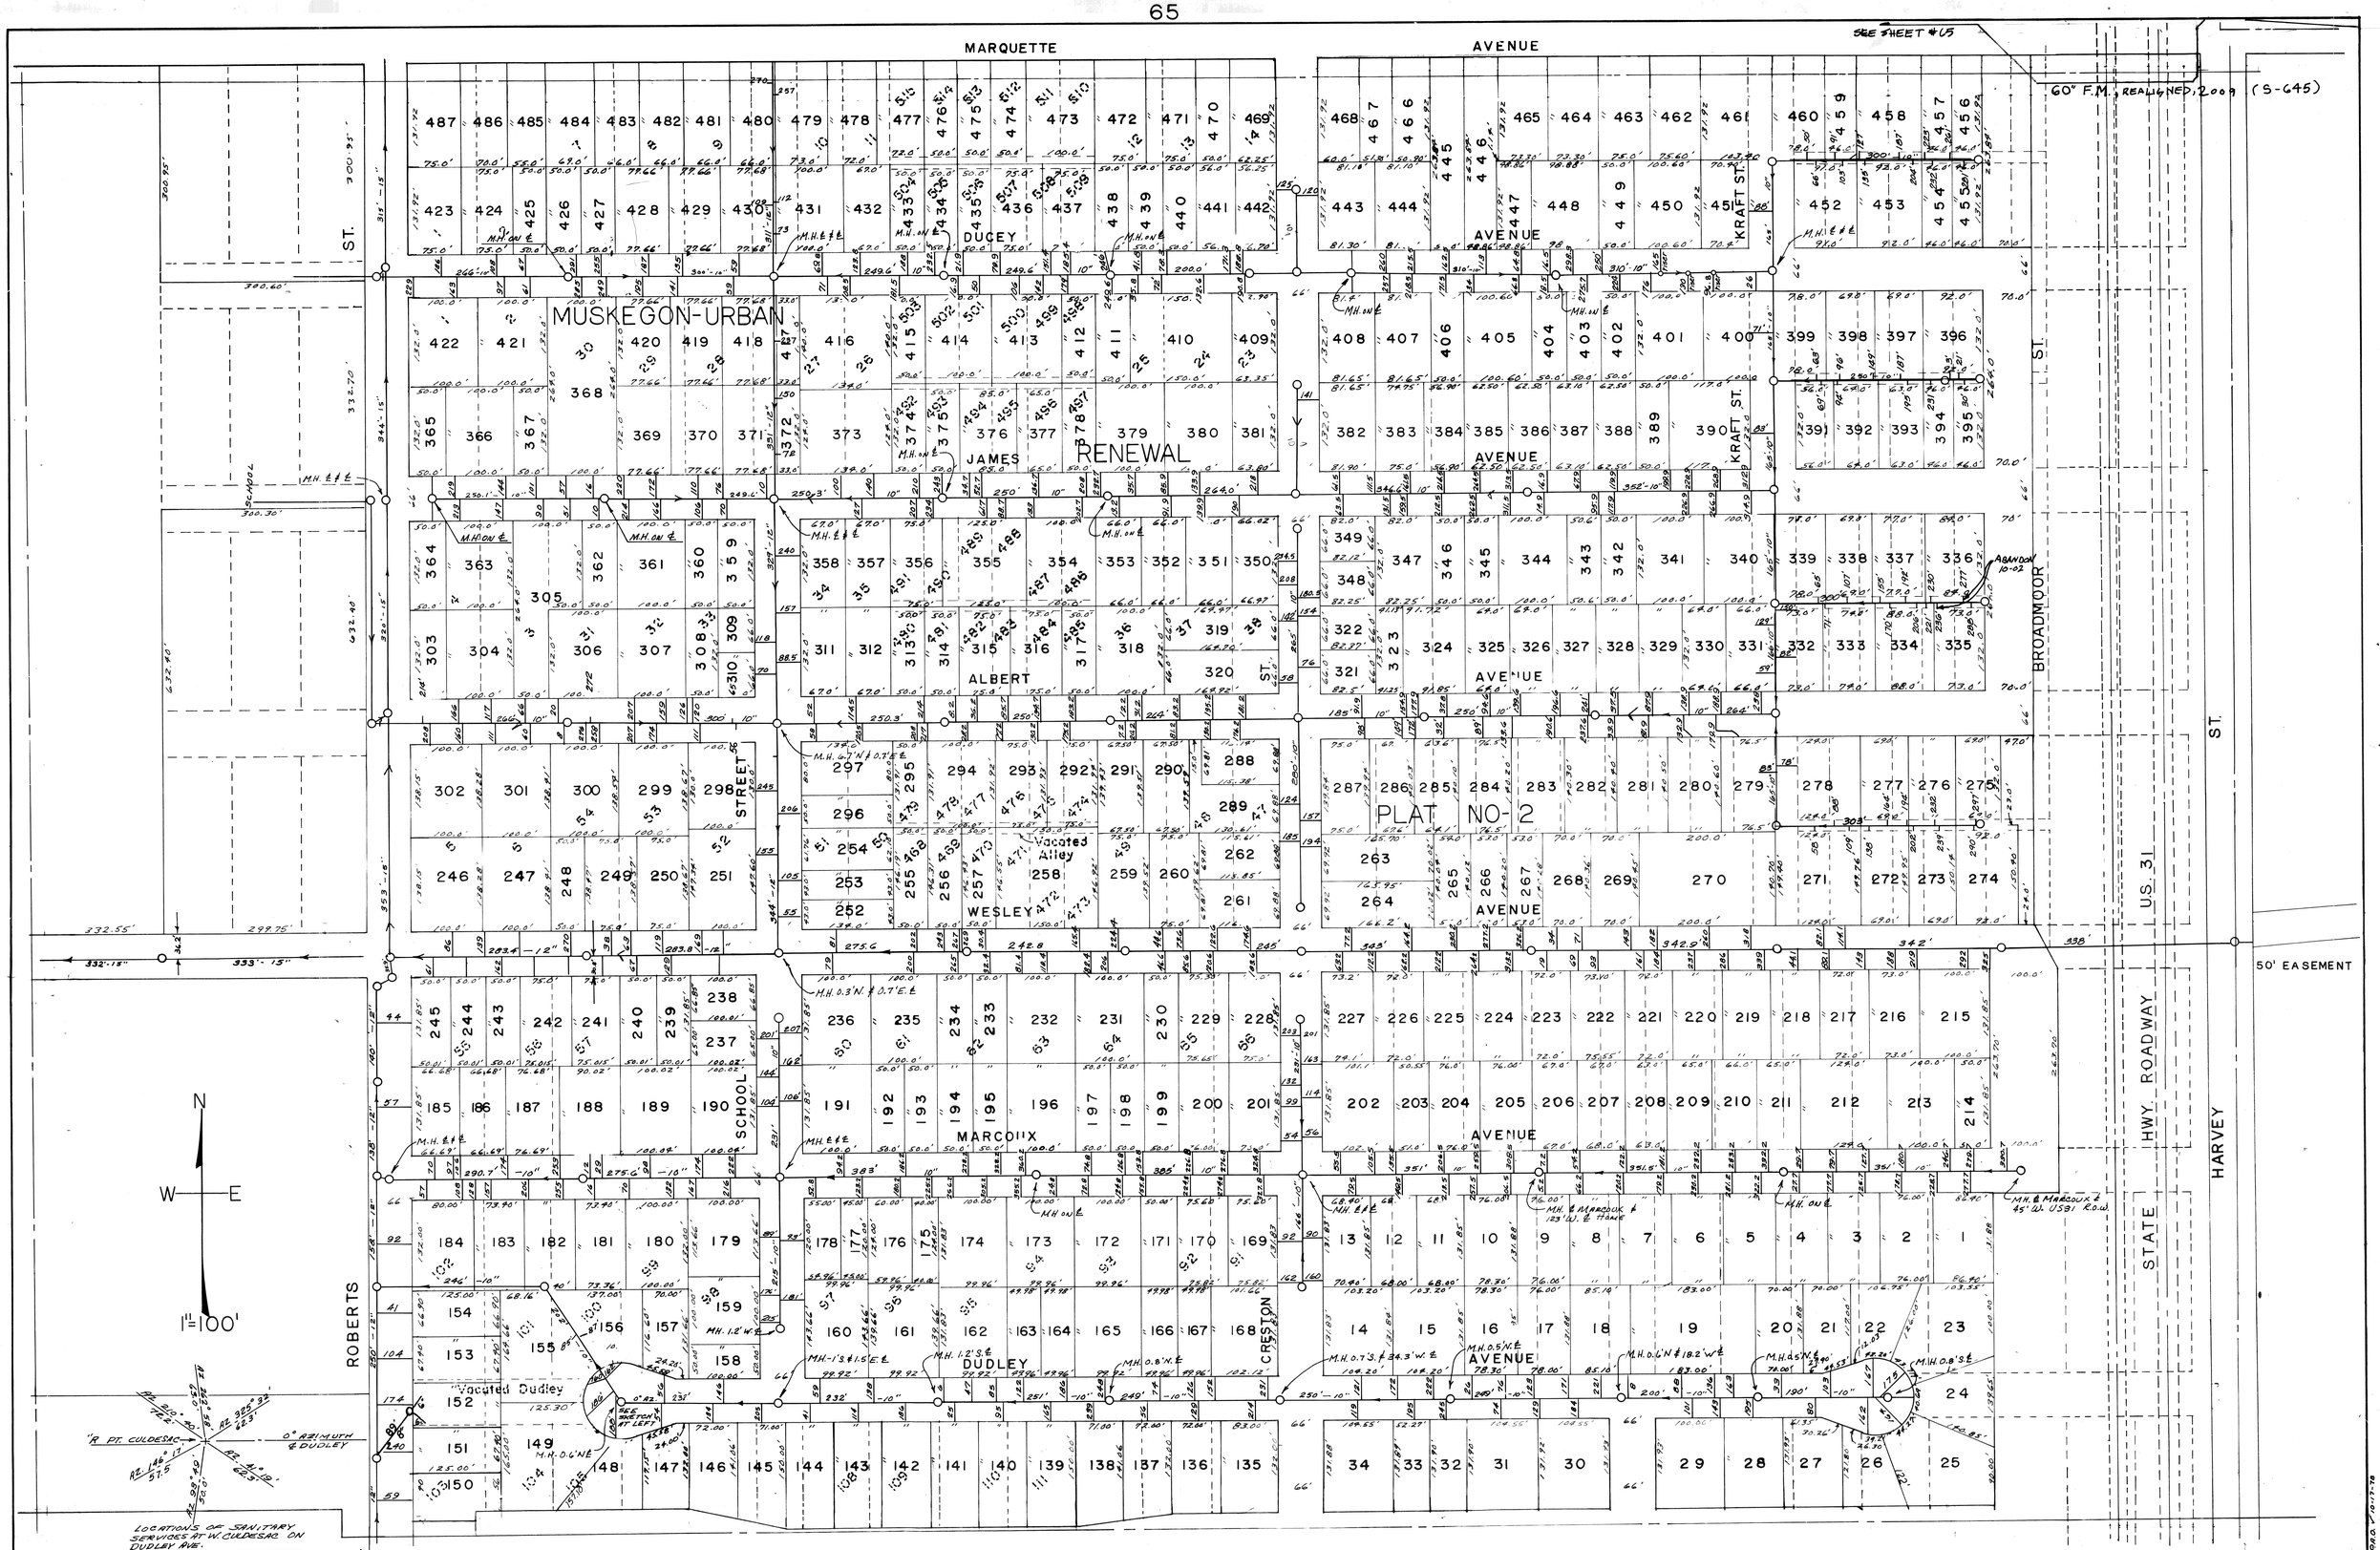
MARQUETTE
AVENUE
SEE SHEET #65
60" F.M., REALIGNED, 2009 (S-645)
MUSKEGON-URBAN
RENEWAL
PLAT NO-2
DUCEY
AVENUE
JAMES
AVENUE
ALBERT
AVENUE
WESLEY
AVENUE
MARCOUX
AVENUE
DUDLEY
AVENUE
KRAFT ST.
SCHOOL
STREET
ROBERTS
CRESTON
BROADMOOR
ST.
HARVEY
ST.
STATE
HWY. ROADWAY
U.S. 31
50' EASEMENT
Vacated Alley
Vacated Dudley
N
W
E
1"=100'
LOCATIONS OF SANITARY SERVICES AT W. CULDESAC ON DUDLEY AVE.
Revised Per Water Dept. Records 3-2-79 L.J.B.
SANITARY