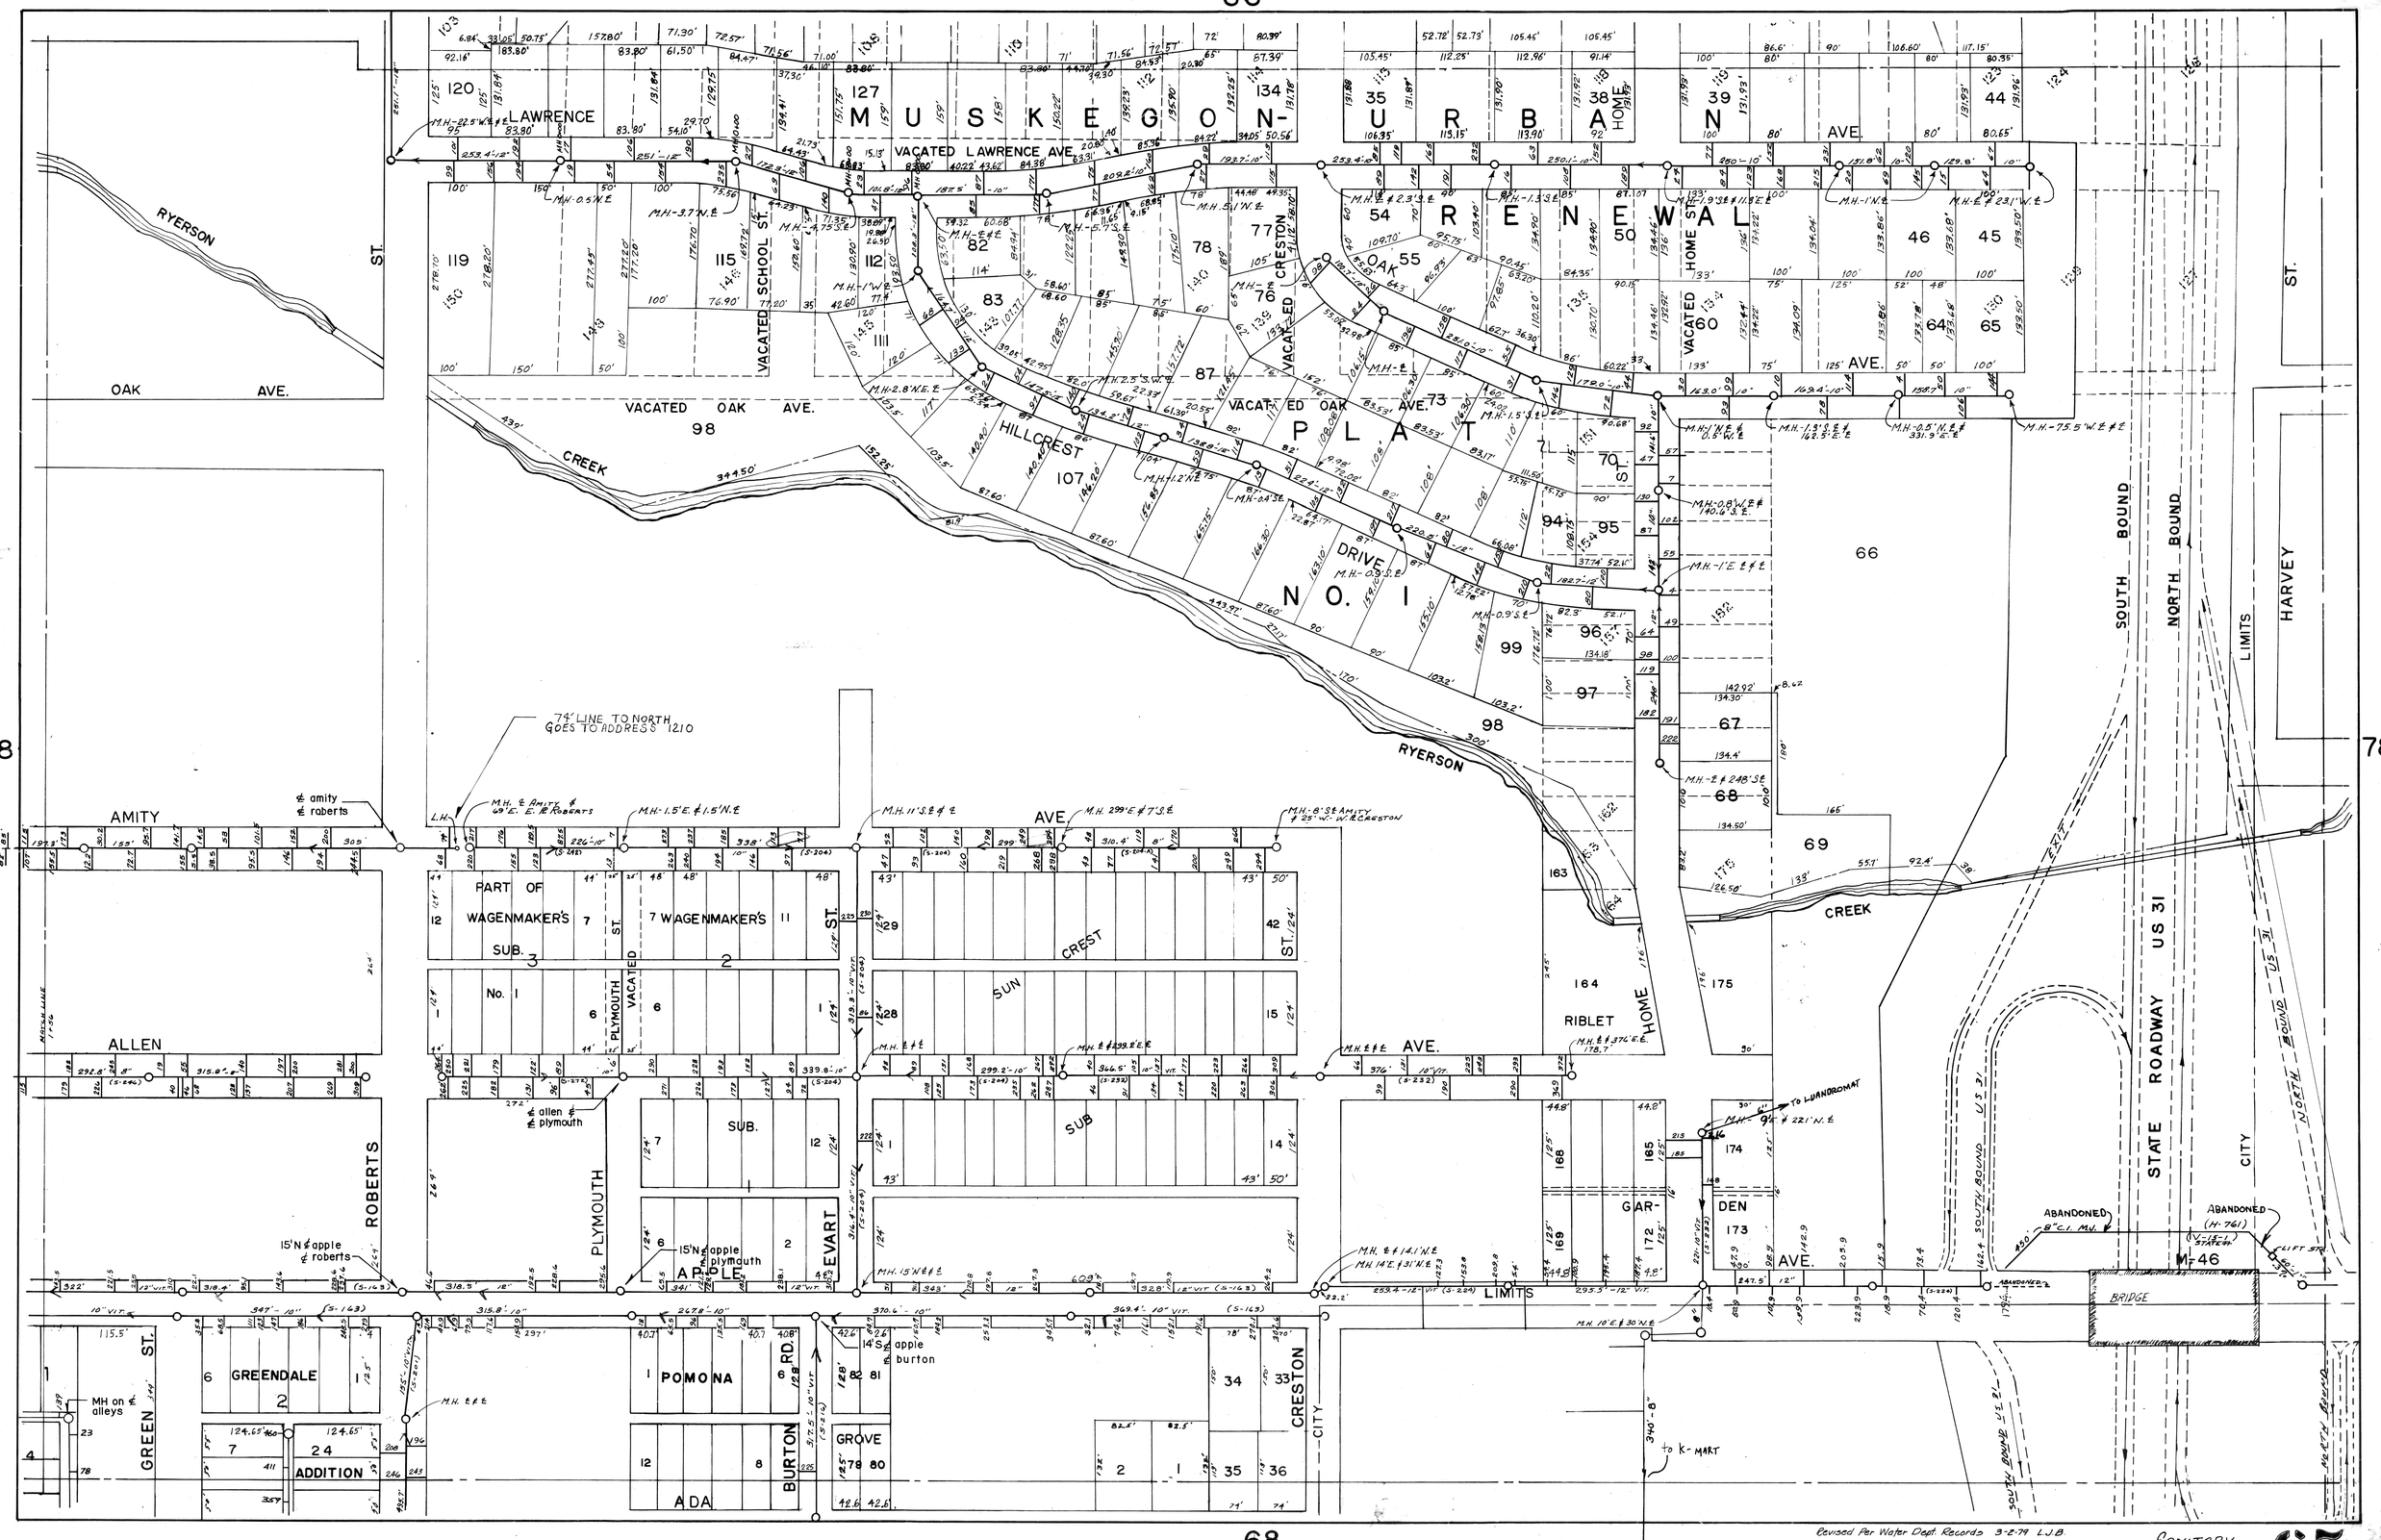
66
68
58
78
MUSKEGON-URBAN RENEWAL PLAT NO. 1
LAWRENCE
VACATED LAWRENCE AVE.
VACATED SCHOOL ST.
VACATED CRESTON
VACATED HOME ST.
VACATED OAK AVE.
HILLCREST DRIVE
OAK AVE.
RYERSON
CREEK
74' LINE TO NORTH GOES TO ADDRESS 1210
AMITY AVE.
ALLEN AVE.
PART OF WAGENMAKER'S SUB. No. 1
WAGENMAKER'S SUB.
SUN CREST SUB
PLYMOUTH
VACATED
ROBERTS
EVART
APPLE
GREEN ST.
GREENDALE
ADDITION
POMONA
ADA
BURTON RD.
GROVE
CRESTON
CITY
LIMITS
RIBLET
HOME
GARDEN
SOUTH BOUND
NORTH BOUND
HARVEY
STATE ROADWAY US 31
BRIDGE
ABANDONED
to K-MART
to LUANDROMAT
Revised Per Water Dept. Records 3-2-79 L.J.B.
SANITARY