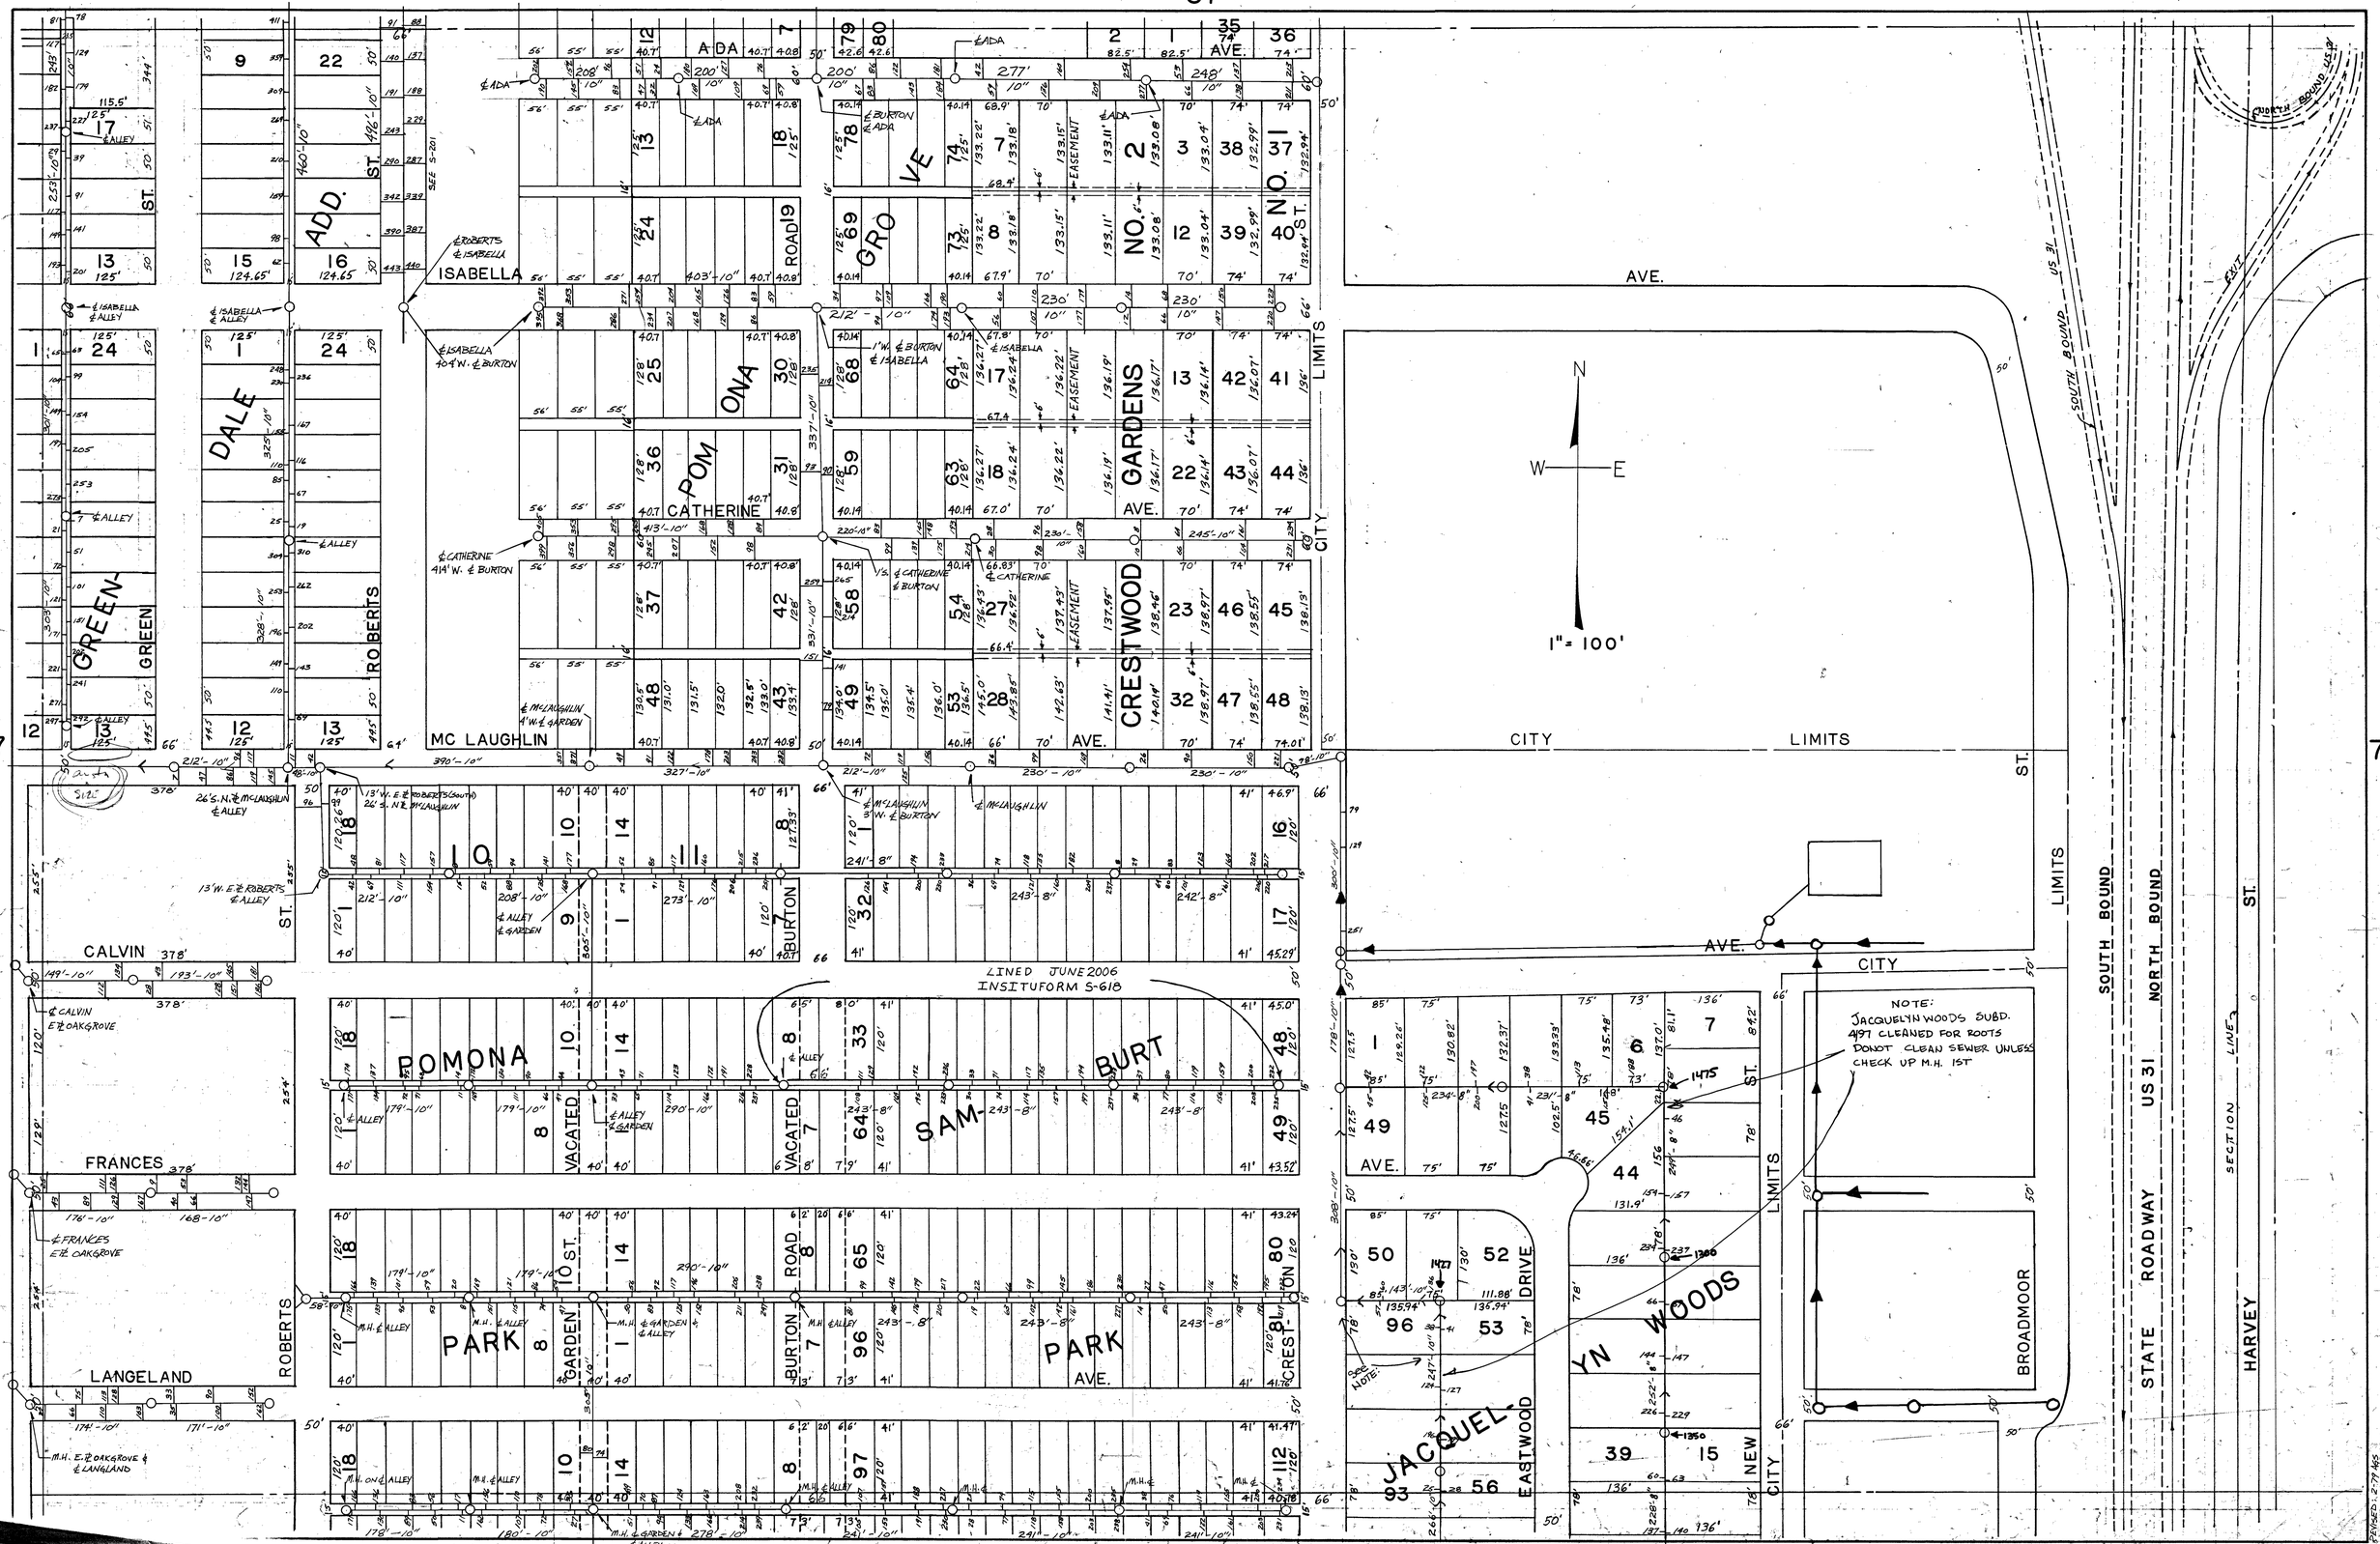
67
57
77
69
ADA
AVE.
ISABELLA
CATHERINE
MC LAUGHLIN
CALVIN
FRANCES
LANGELAND
GREEN
DALE
ADD.
ROBERTS
POMONA
GROVE
CRESTWOOD
GARDENS
NO. 2
NO. 1
ROAD 19
BURTON
VACATED
SAM-BURT
PARK
GARDEN
ROAD
CRESTON
JACQUELYN WOODS
EASTWOOD
DRIVE
NEW
BROADMOOR
CITY LIMITS
SOUTH BOUND
NORTH BOUND
US 31
STATE ROADWAY
HARVEY
SECTION LINE
EXIT
NORTH BOUND US 31
SOUTH BOUND US 31
N
W
E
1" = 100'
LINED JUNE 2006
INSITUFORM S-618
NOTE:
JACQUELYN WOODS SUBD.
4197 CLEANED FOR ROOTS
DONOT CLEAN SEWER UNLESS
CHECK UP M.H. 1ST
SEE NOTE
Revised Per Water Dept Records 3-2-79 L.J.B.
SANITARY
68