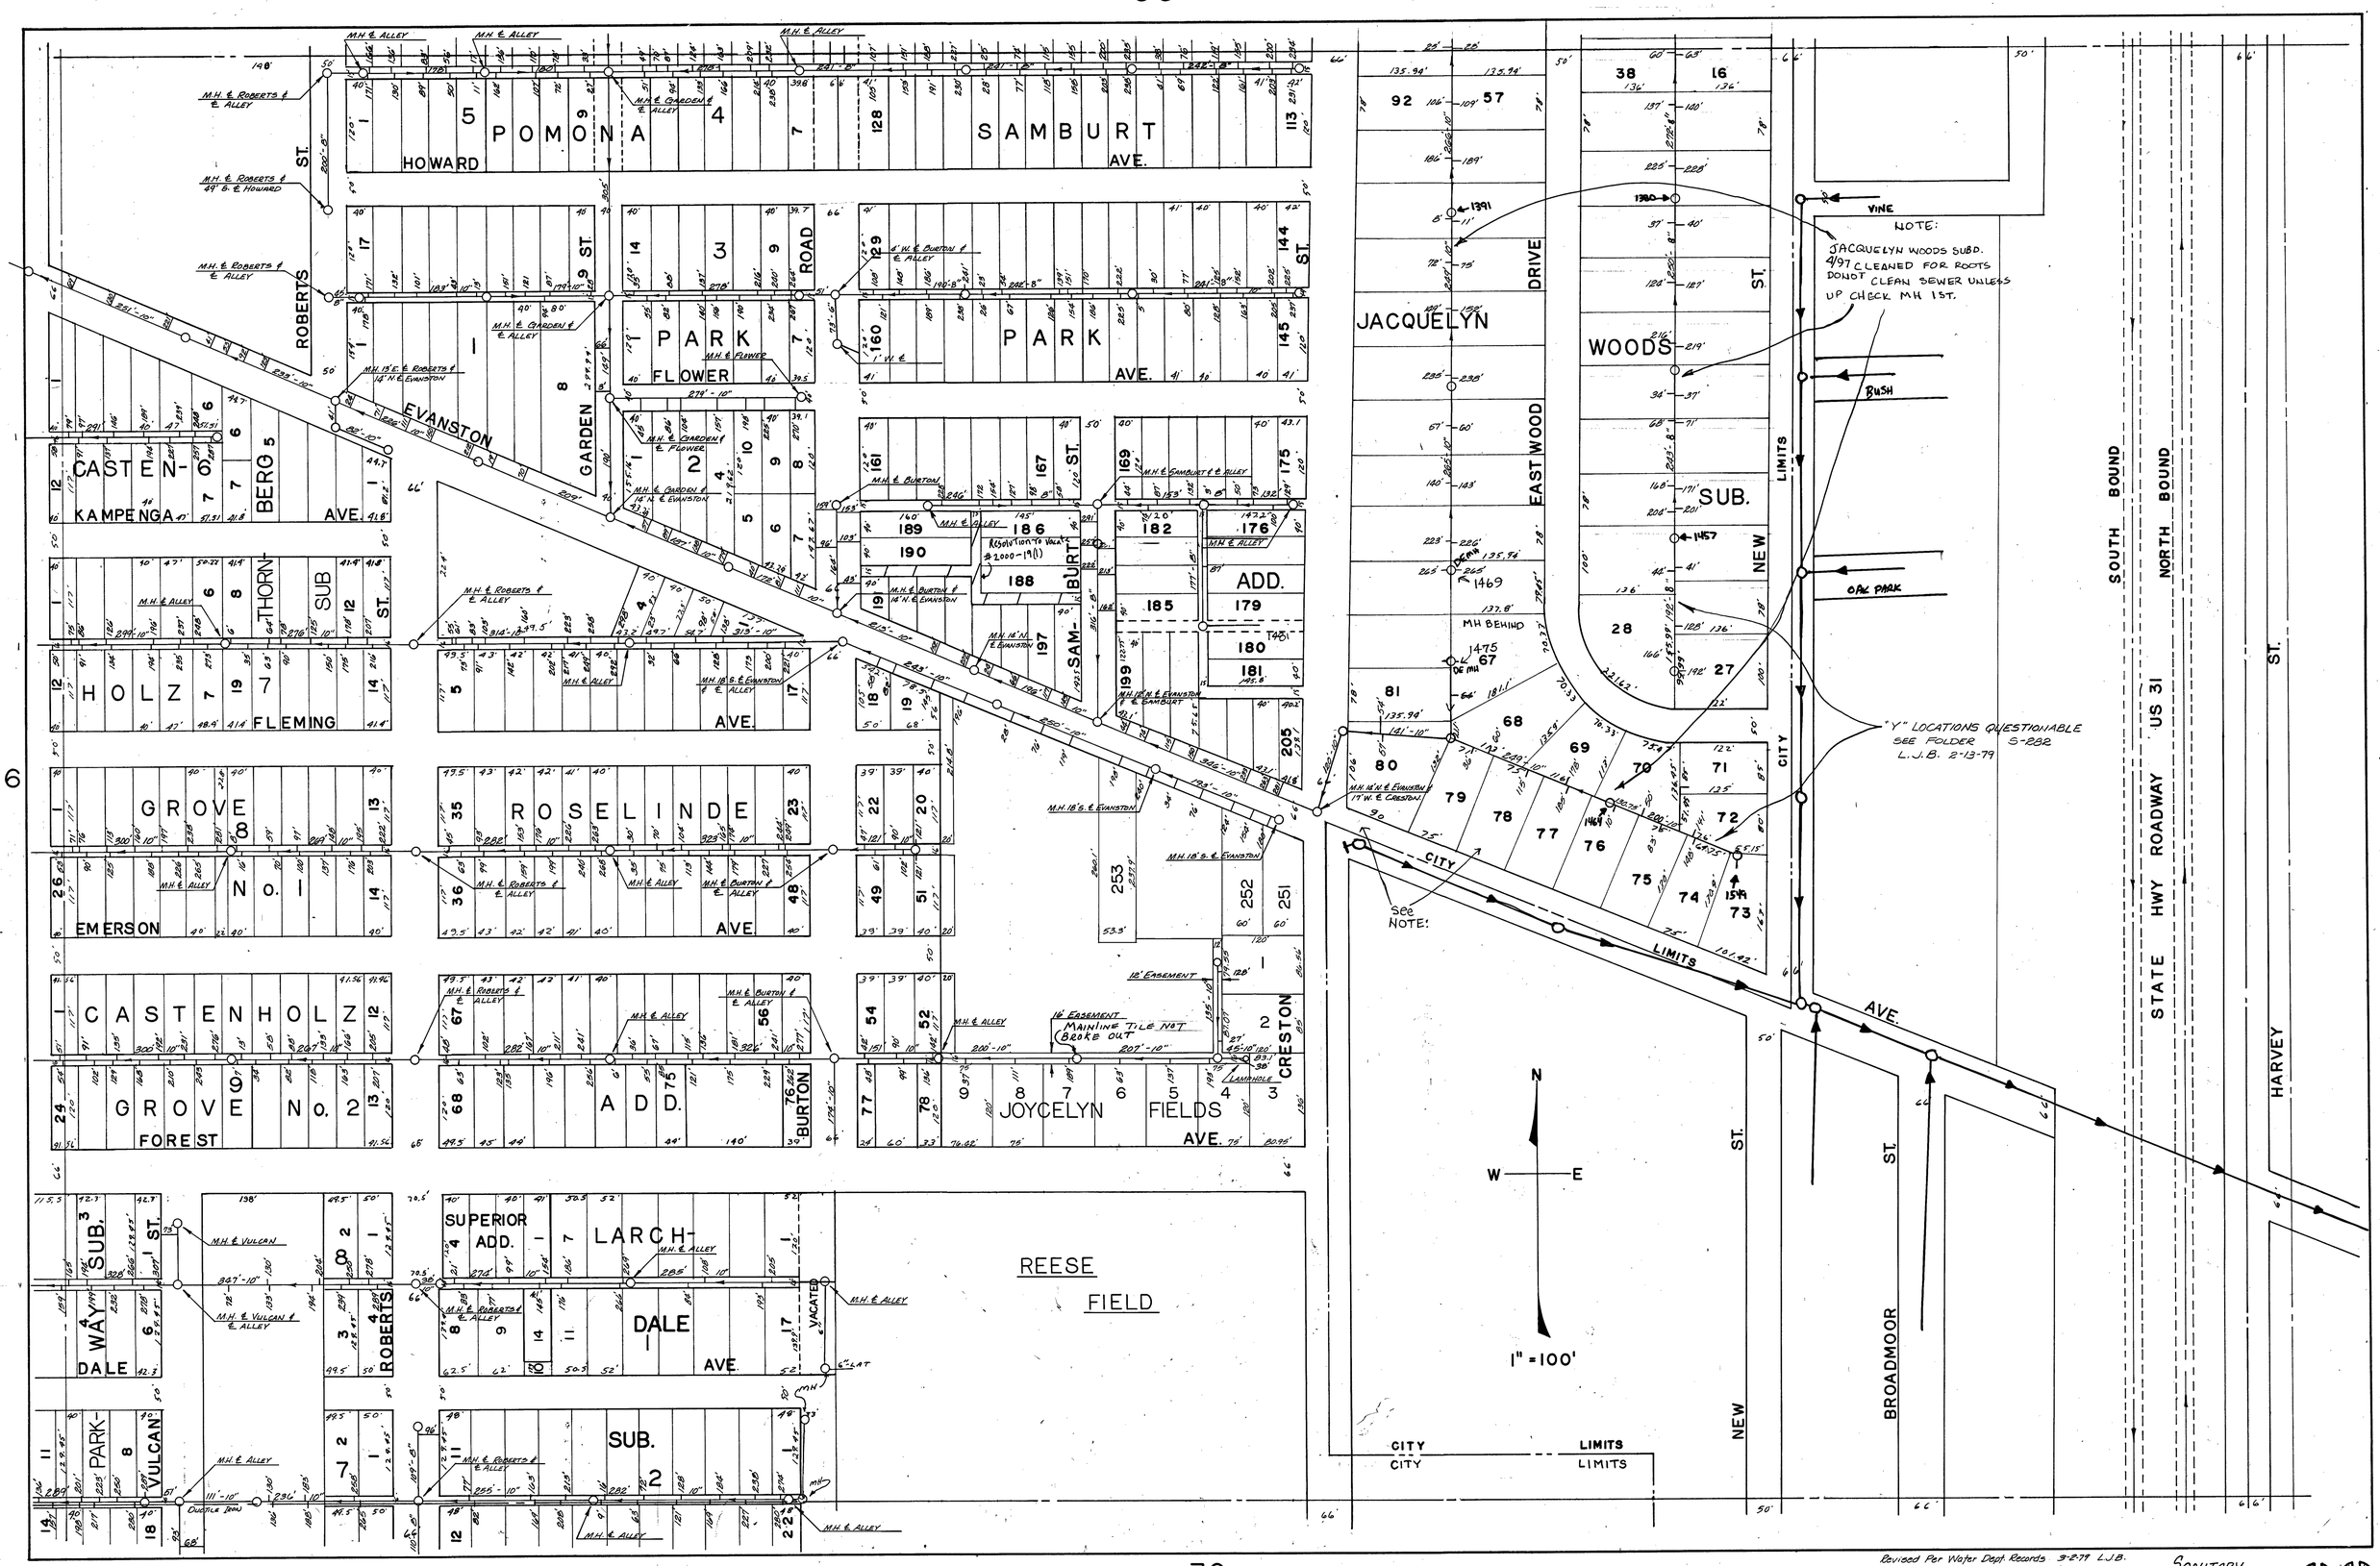

Revised Per Water Dept. Records 3-2-79 L.J.B.

SANITARY