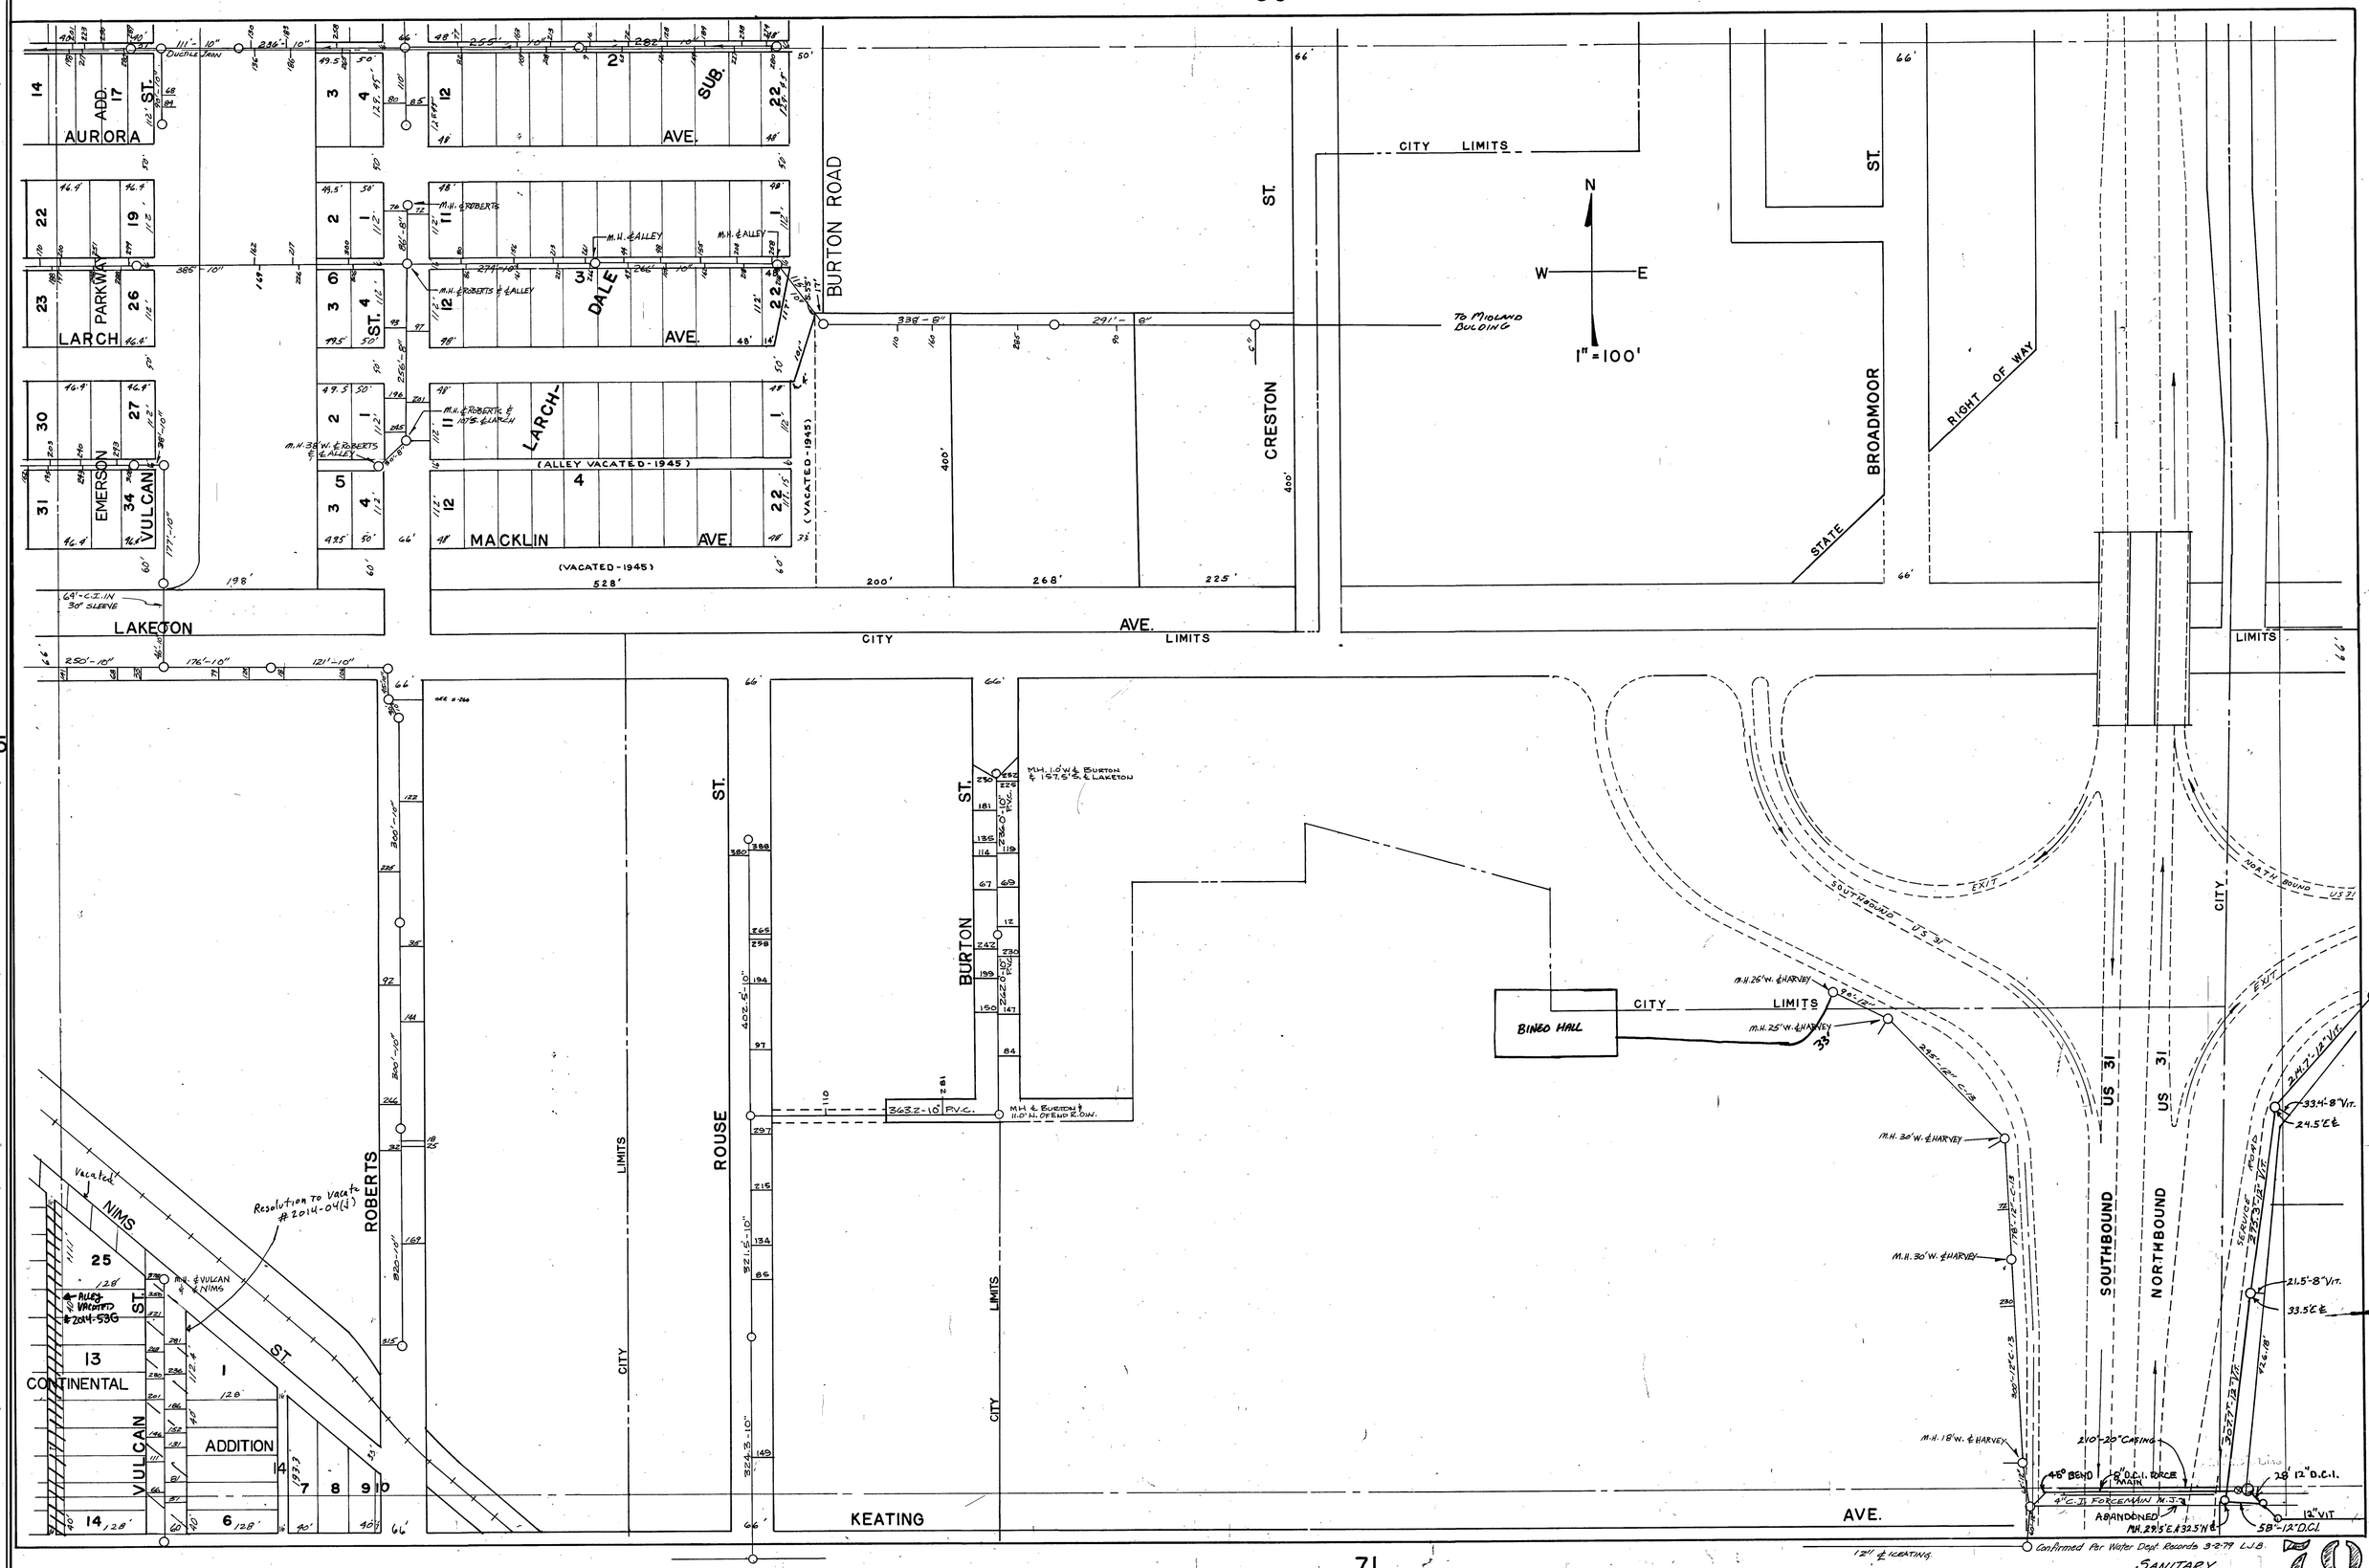
AURORA
ADD.
ST.
AVE.
SUB.
LARCH
PARKWAY
ST.
DALE
AVE.
EMERSON
VULCAN
LARCH-
(ALLEY VACATED-1945)
MACKLIN
AVE.
(VACATED-1945)
LAKETON
AVE.
CITY
LIMITS
BURTON ROAD
CRESTON
ST.
CITY LIMITS
BROADMOOR
ST.
STATE
RIGHT OF WAY
N
W
E
1" = 100'
TO MIDLAND BUILDING
ROBERTS
ROUSE
ST.
BURTON
ST.
CITY
LIMITS
BINEO HALL
CITY
LIMITS
SOUTHBOUND US 31
NORTHBOUND US 31
EXIT
NORTH BOUND US 31
CITY
NIMS
ST.
CONTINENTAL
VULCAN
ADDITION
KEATING
AVE.
Resolution to Vacate #2014-04(j)
Vacated
ALLEY VACATED #2014-53G
M.H. ℄ VULCAN ℄ NIMS
M.H. ℄ ROBERTS
M.H. ℄ ALLEY
M.H. ℄ ROBERTS ℄ ALLEY
M.H. ℄ ROBERTS ℄ 107'S. ℄ LARCH
M.H. 38'W. ℄ ROBERTS ℄ ALLEY
M.H. 1.0'W. ℄ BURTON & 157.5'S. ℄ LAKETON
M.H. ℄ BURTON & 11.0'N. OF END R.O.W.
363.2-10" P.V.C.
M.H. 25'W. ℄ HARVEY
M.H. 30'W. ℄ HARVEY
M.H. 18'W. ℄ HARVEY
210'-20" CASING
45° BEND
8" D.C.I. FORCE MAIN
4" C.I. FORCEMAIN M.J.
ABANDONED
M.H. 29.5'E. & 32.5'N. ℄
28' 12" D.C.I.
12" VIT
58'-12" D.C.I.
33.4'-8" VIT.
24.5' ℄
21.5'-8" VIT.
33.5' ℄
SERVICE ROAD
12" ℄ ICEATING
Confirmed Per Water Dept. Records 3-2-79 L.J.B.
SANITARY
REVISED: 2-79 AGS.