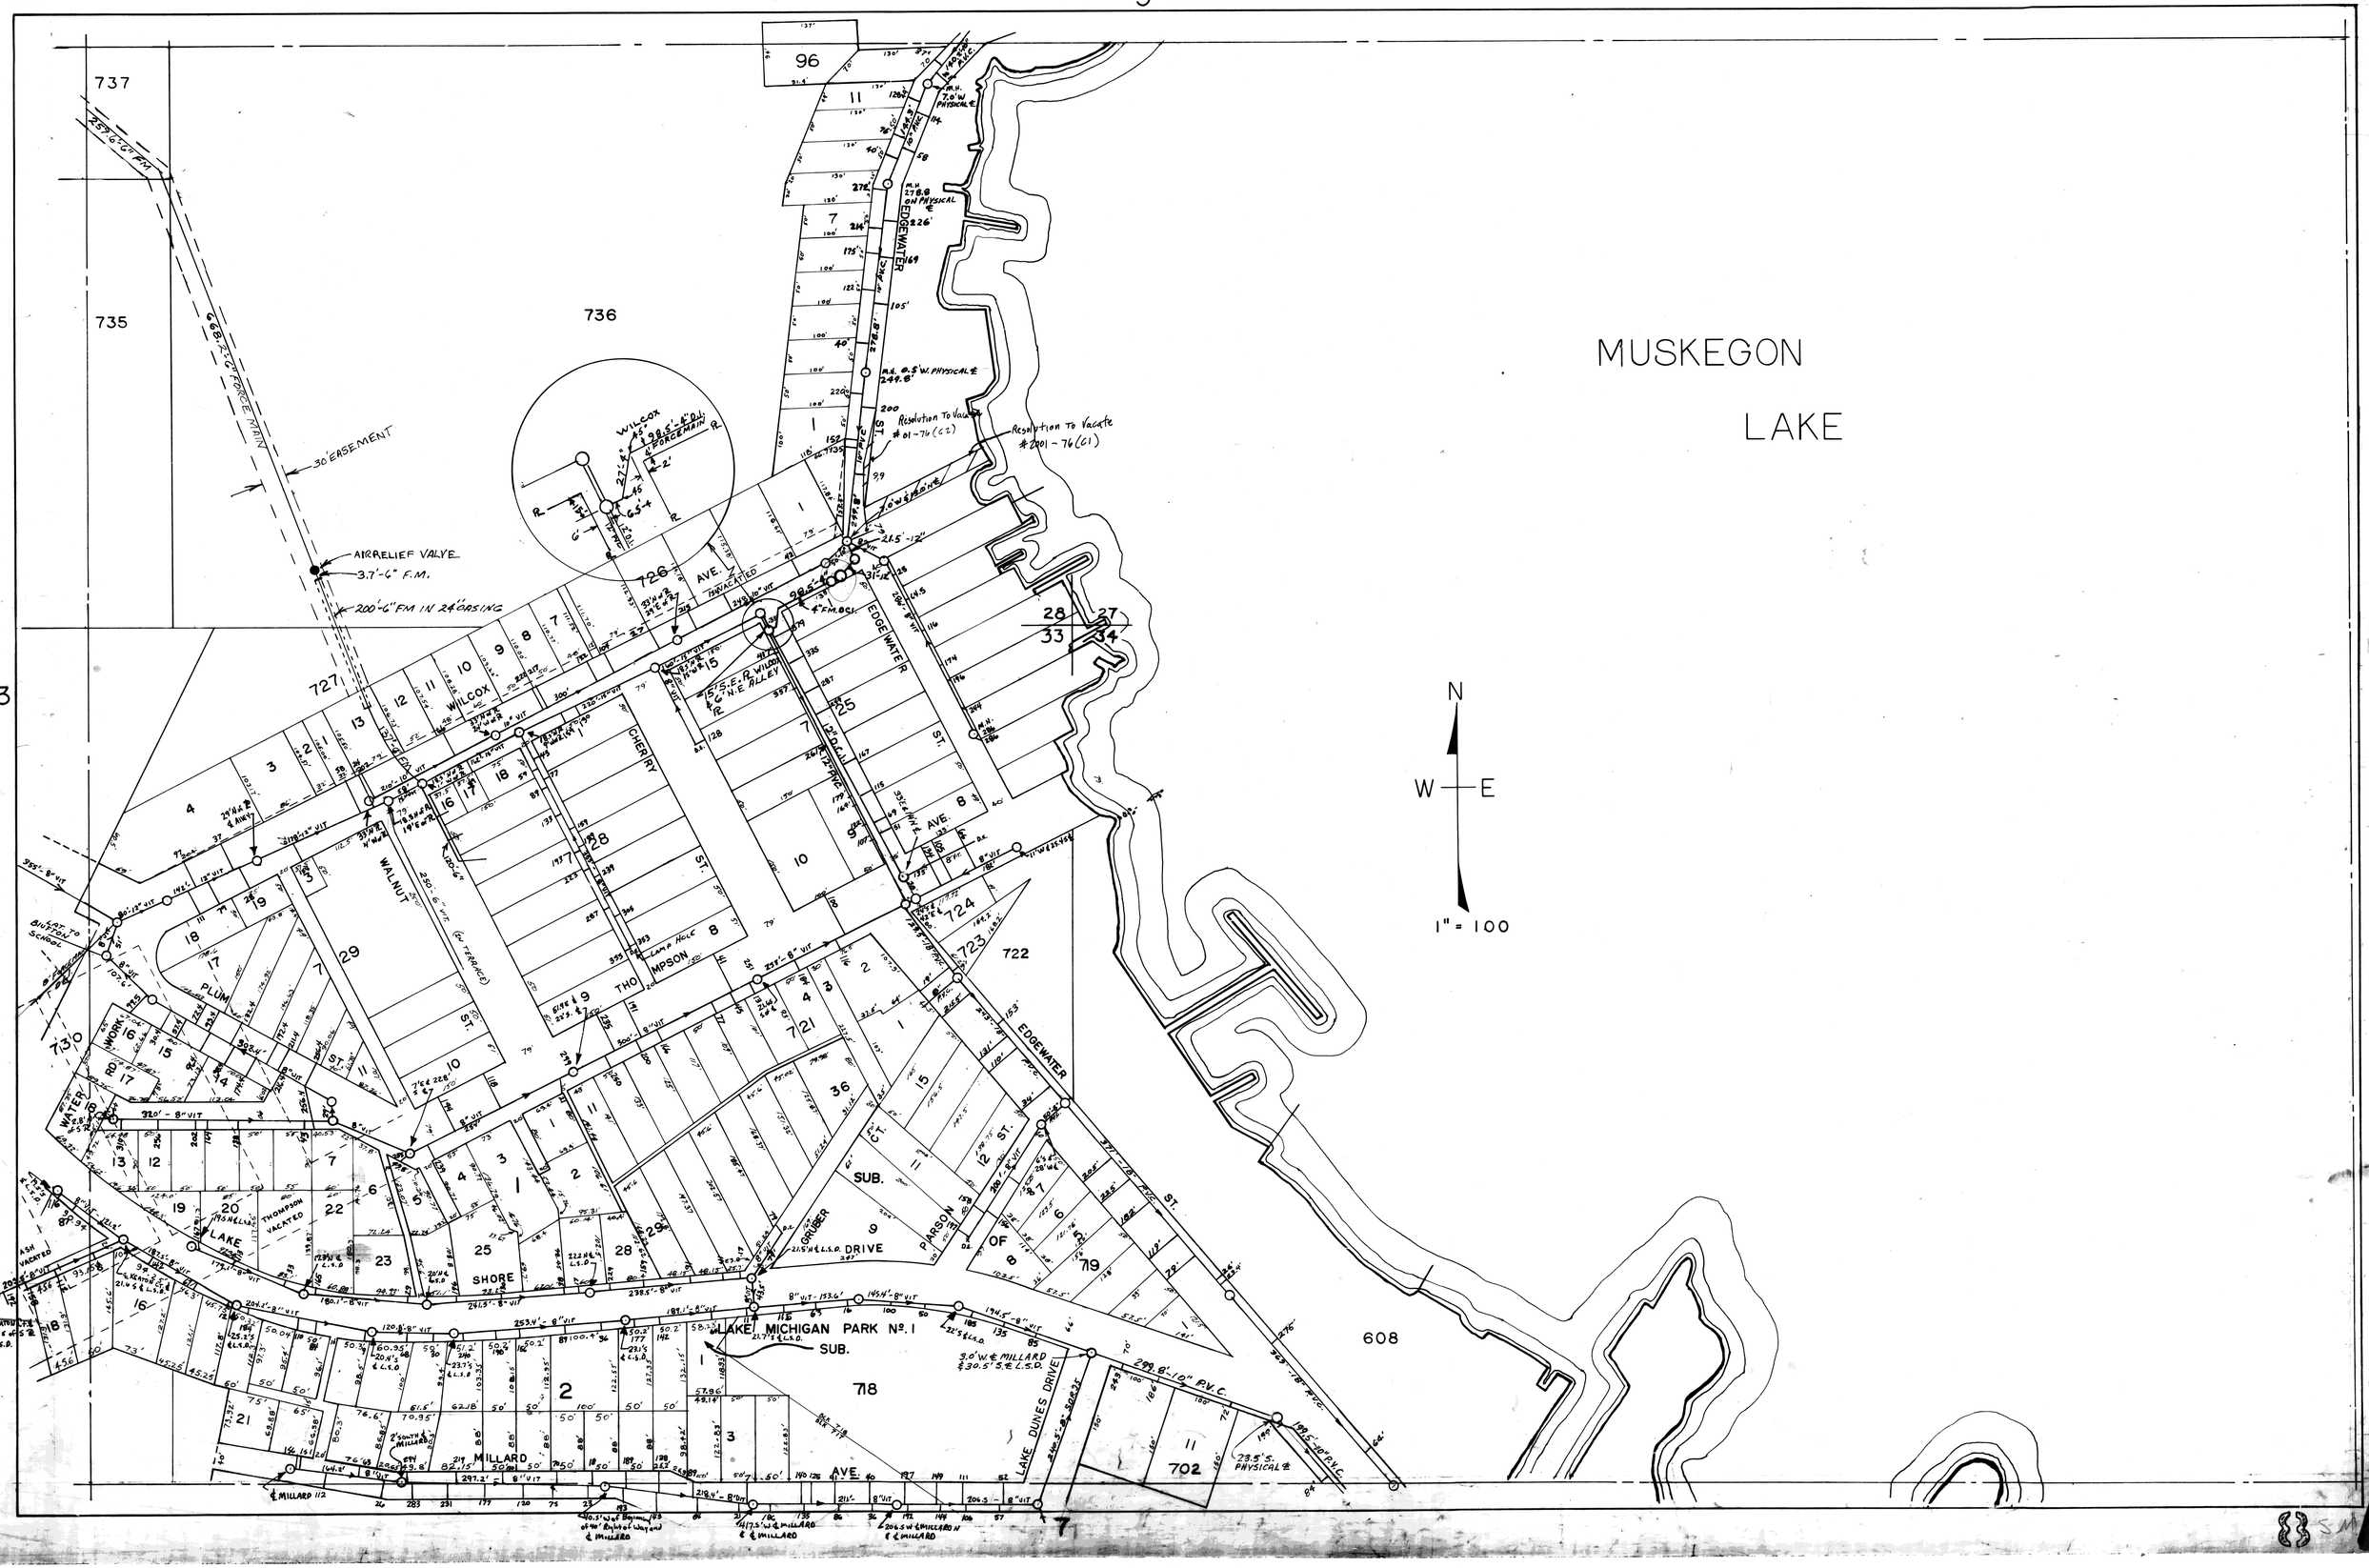

MUSKEGON
LAKE
N
W
E
1" = 100
EDGEWATER
ST.
WILCOX
CHERRY
ST.
THOMPSON
WALNUT
PLUM
ST.
WATER
WORK
RD.
LAKE
SHORE
GRUBER
DRIVE
PARSON
SUB.
LAKE MICHIGAN PARK No. 1
SUB.
MILLARD
AVE.
LAKE DUNES DRIVE
EDGEWATER
ST.
AVE.
30' EASEMENT
AIRRELIEF VALVE
3.7'-6" F.M.
200'-6" FM IN 24" CASING
668.2'-6" FORCE MAIN
Resolution To Vacate #01-76 (C2)
Resolution To Vacate #2001-76 (C1)
15' S.E.R. WILCOX & 6' N.E. ALLEY
LAT. TO BIUTTON SCHOOL
THOMPSON VACATED
ASH VACATED