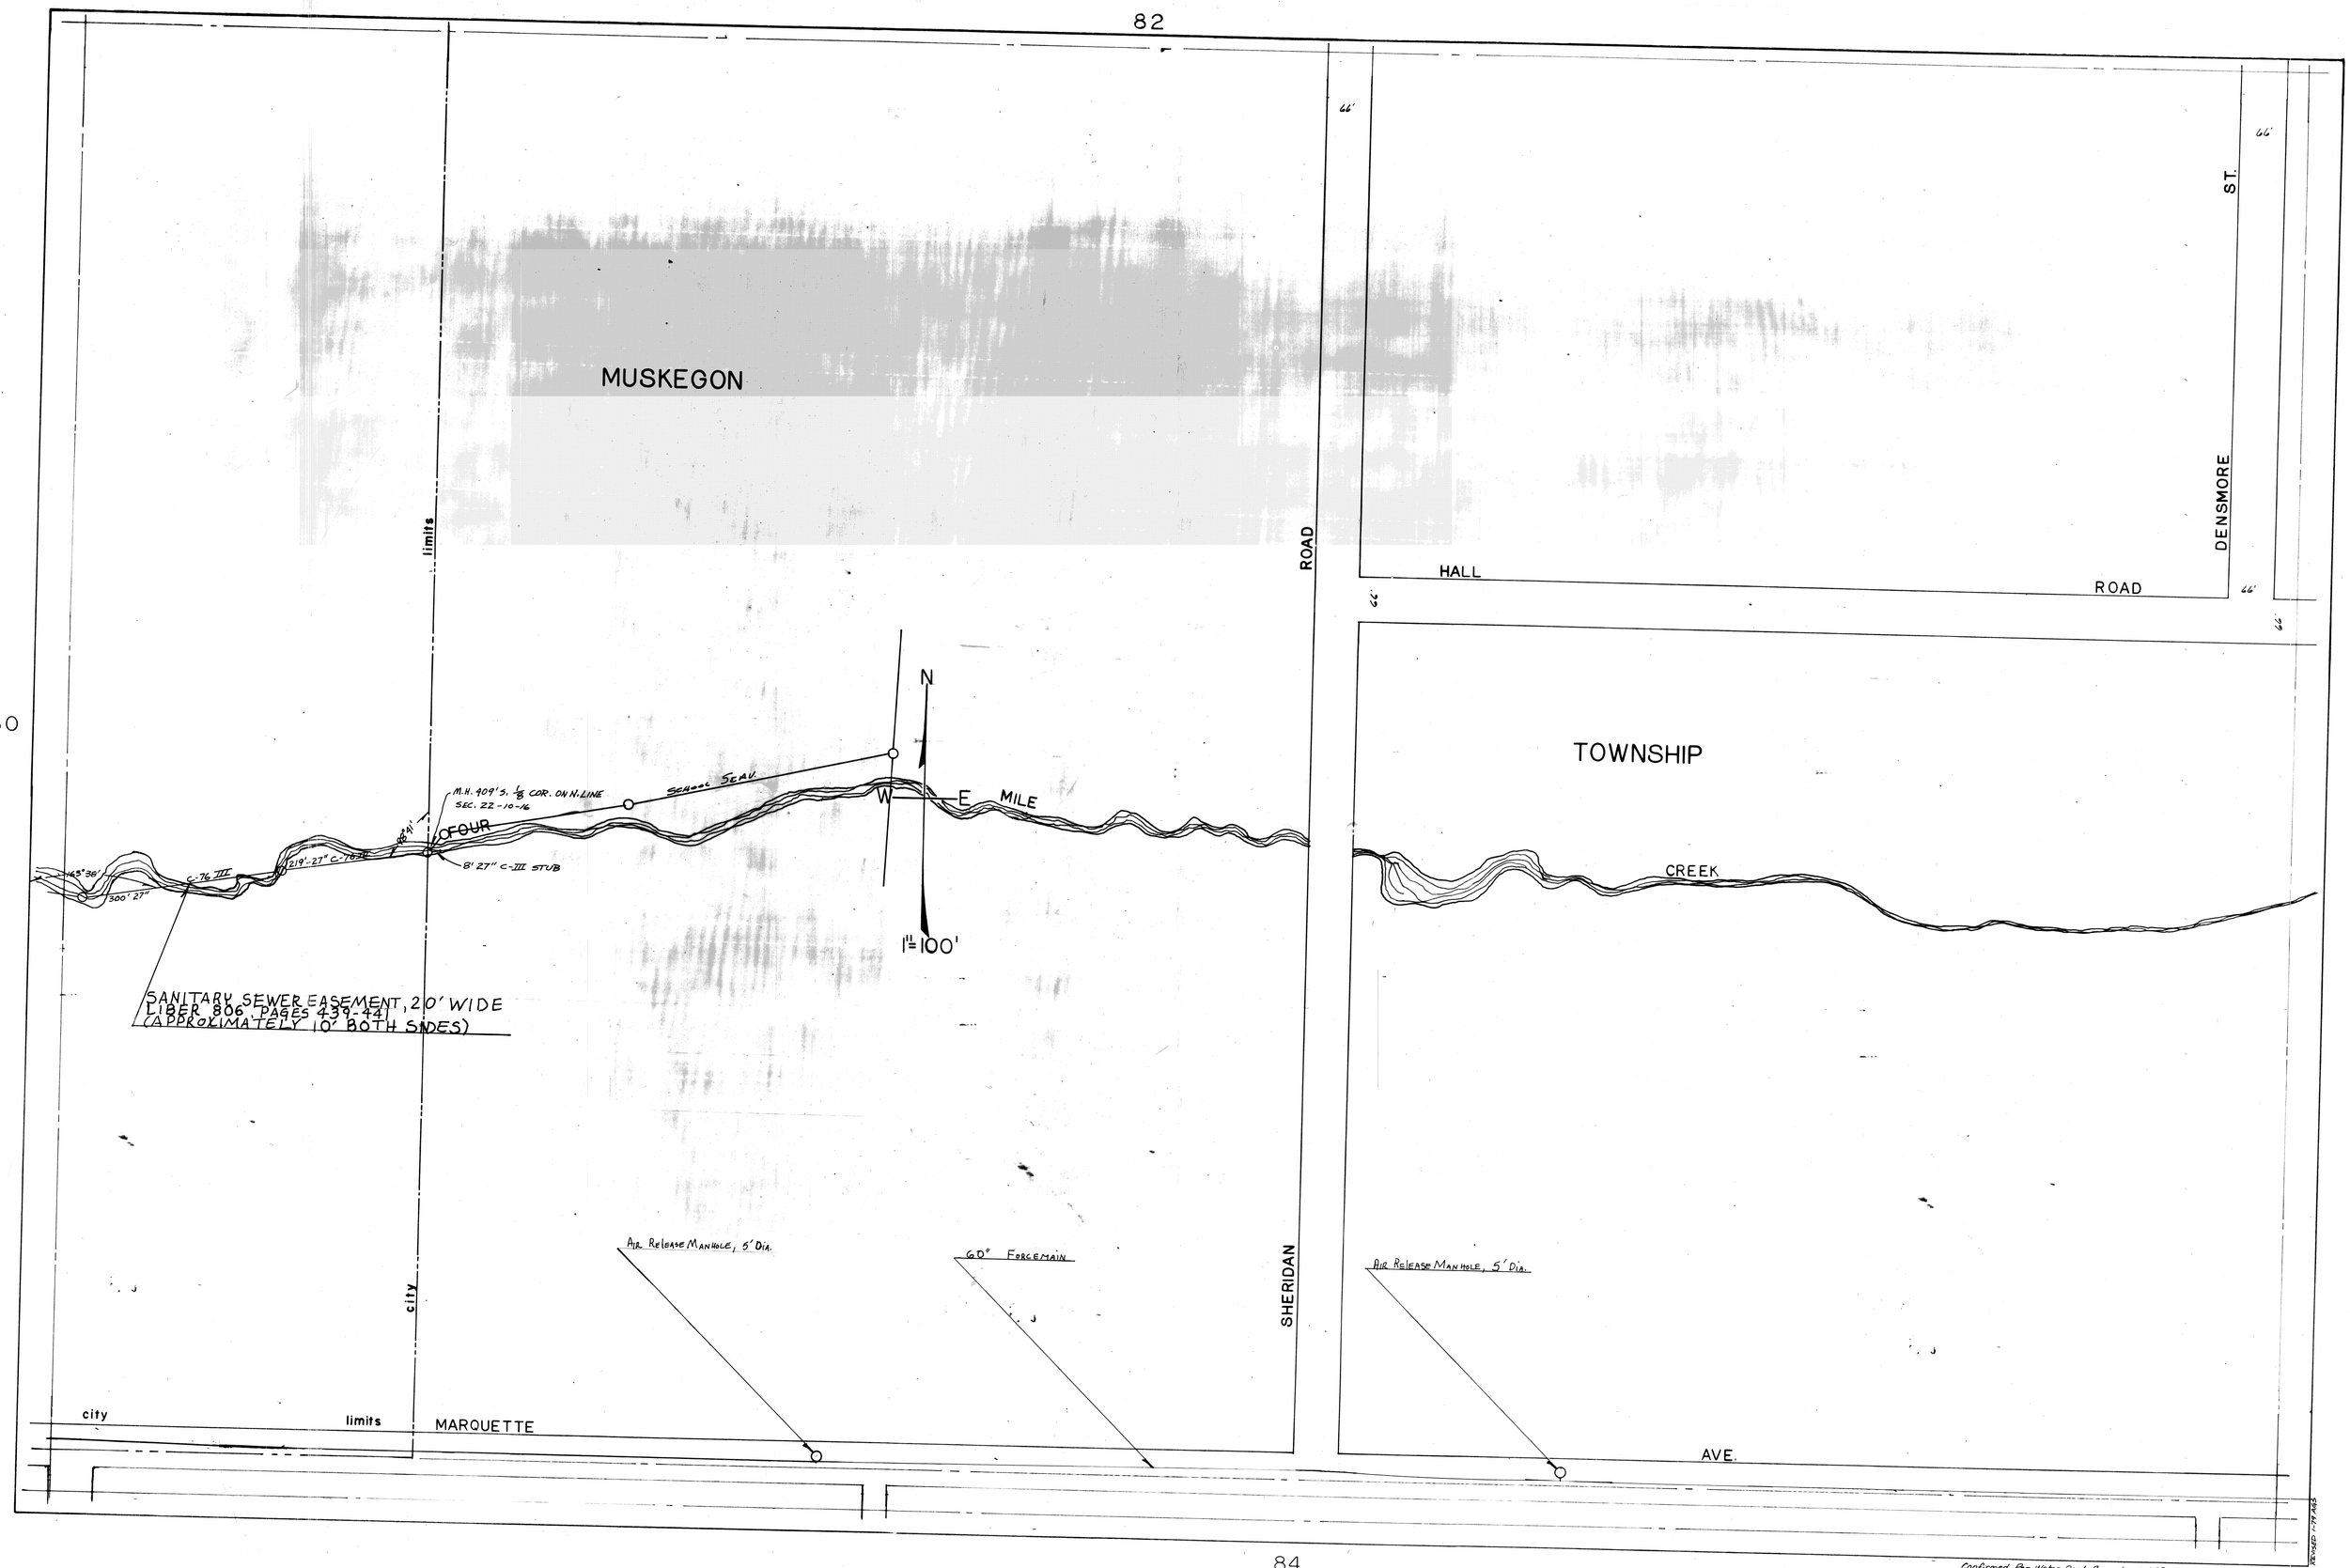
82
80
MUSKEGON
TOWNSHIP
limits
city
ROAD
SHERIDAN
HALL
ROAD
DENSMORE
ST.
CREEK
N
W
E
MILE
FOUR
M.H. 409' S. 1/8 COR. ON N. LINE
SEC. 22-10-16
School Seav.
8' 27" C-III STUB
C-76 III
300' 27"
219'-27" C-76 III
1"=100'
SANITARY SEWER EASEMENT, 20' WIDE
LIBER 806, PAGES 439-441
(APPROXIMATELY 10' BOTH SIDES)
Air Release Manhole, 5' Dia.
60" Forcemain
Air Release Manhole, 5' Dia.
city
limits
MARQUETTE
AVE.
84
Confirmed Per Water Dept. Records 3-2-79 L.J.B.
SANITARY
83