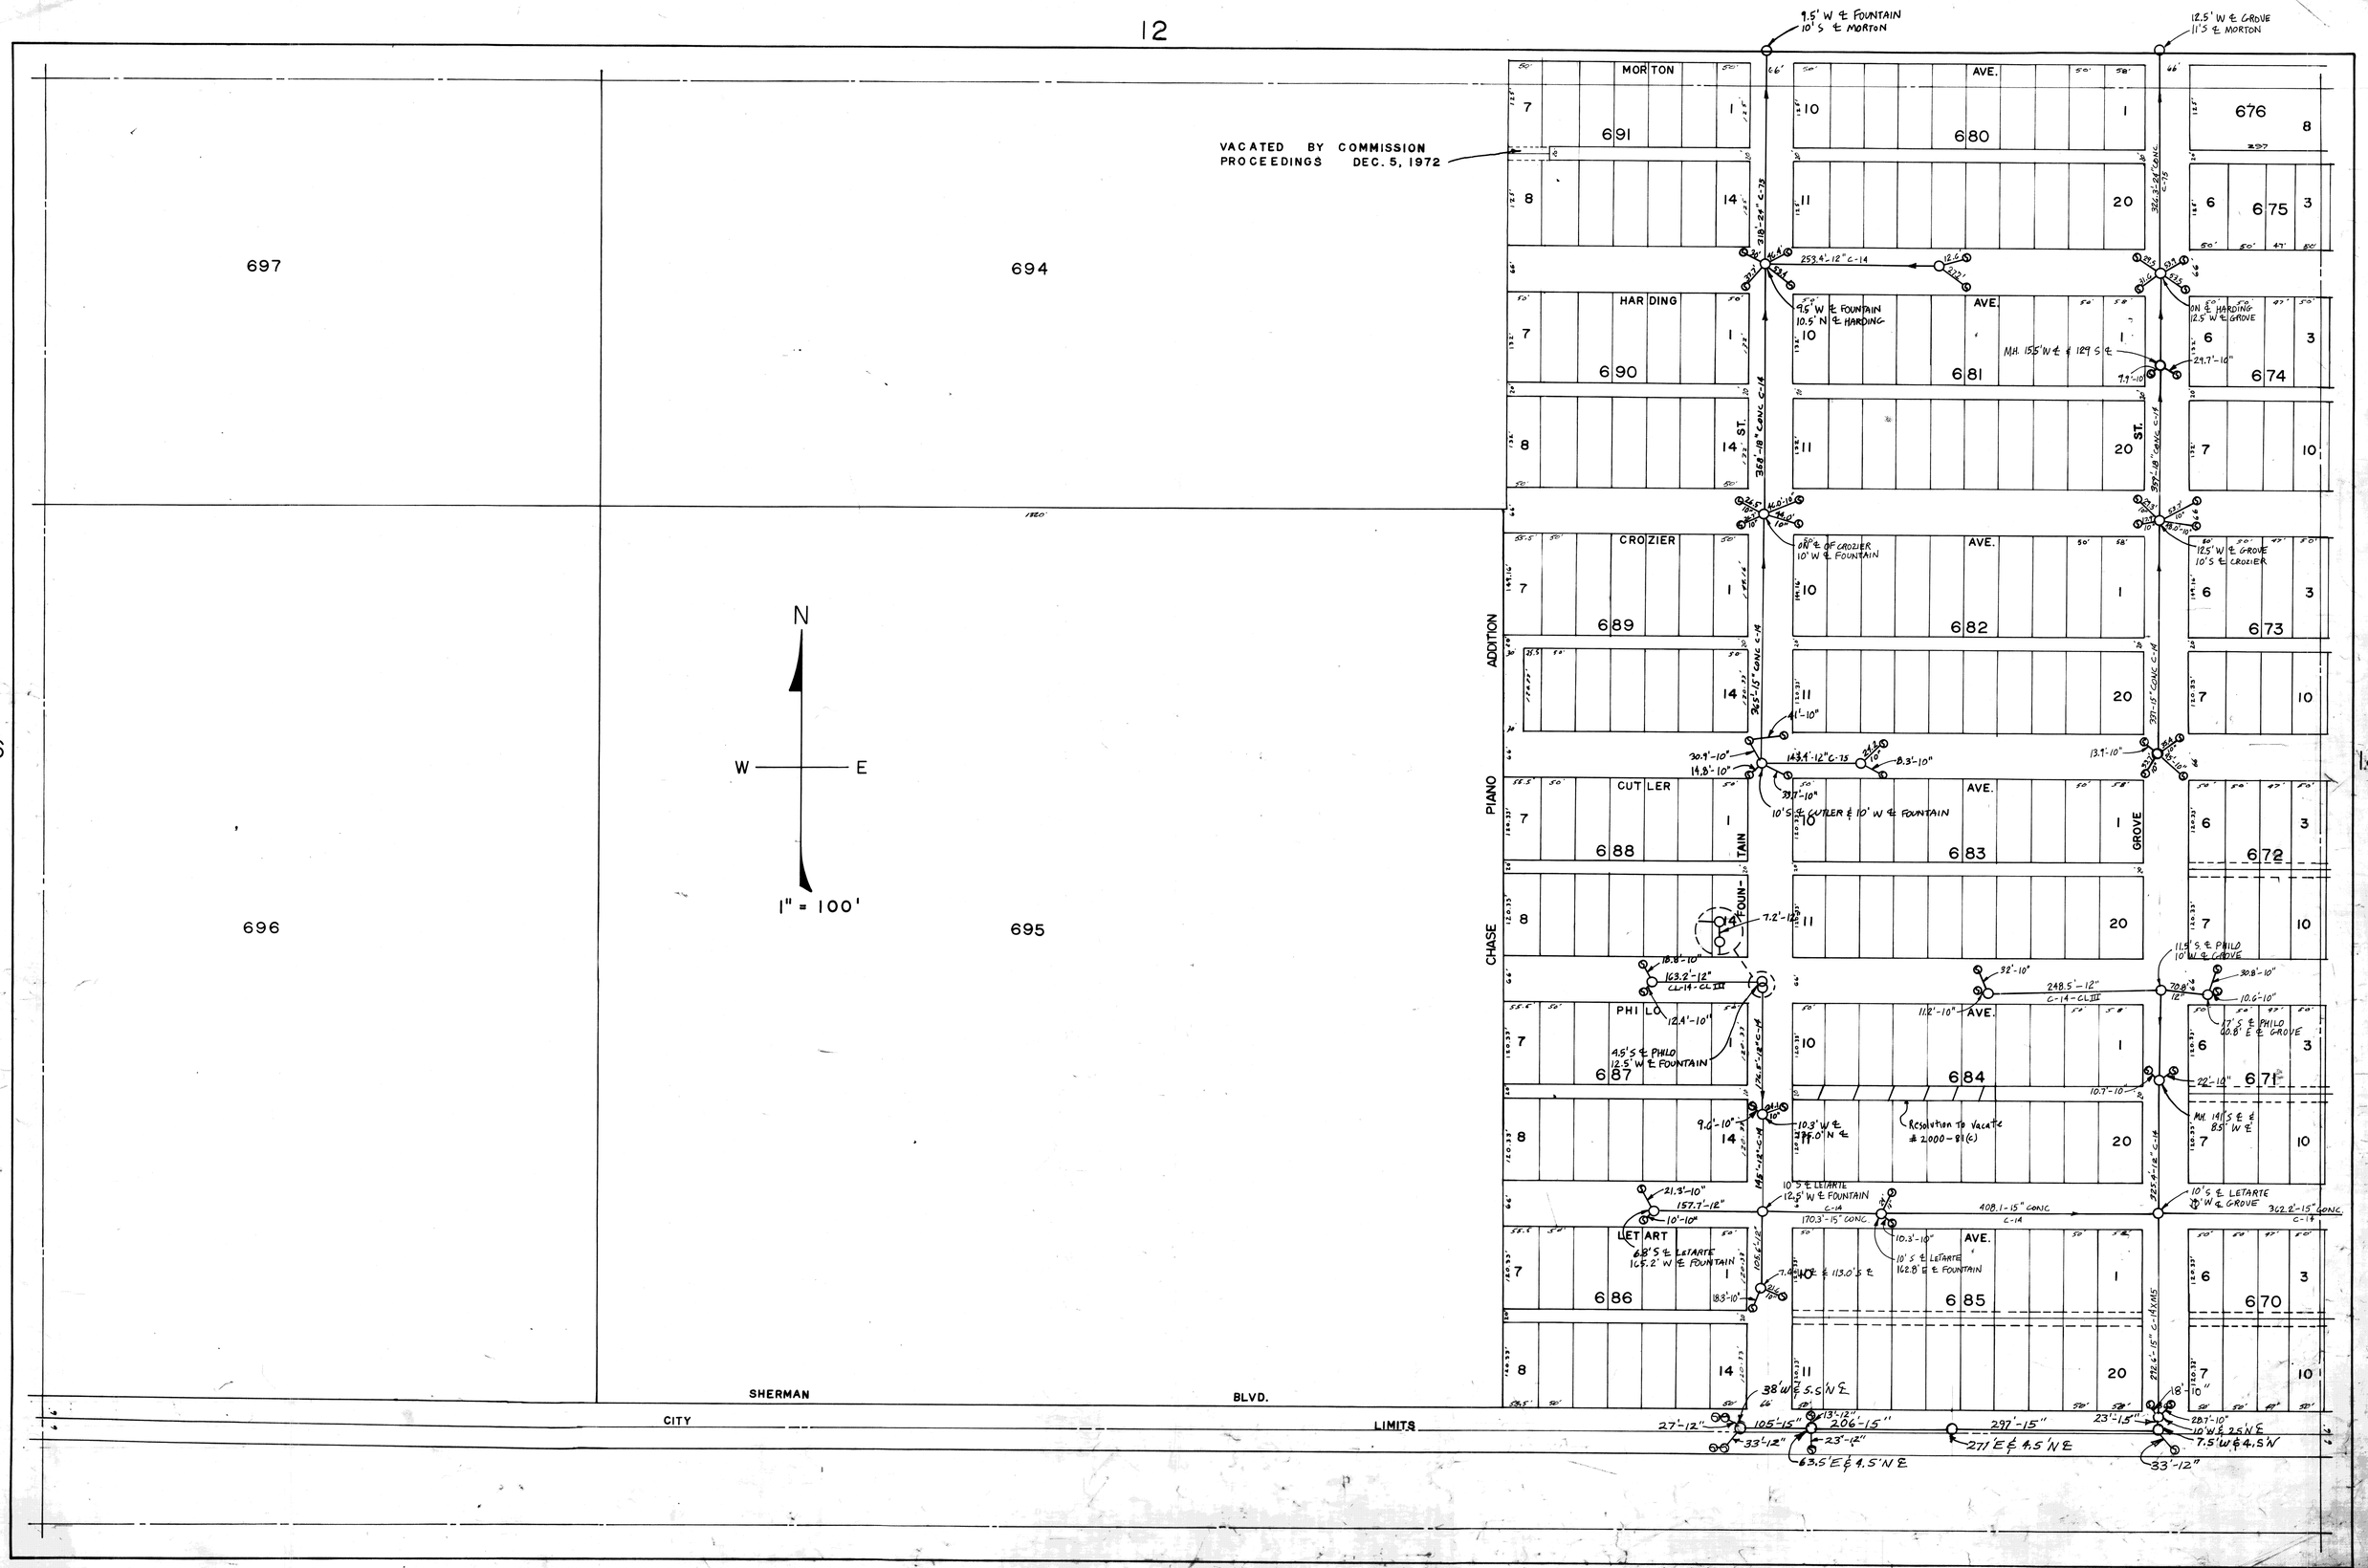
12
6
14
697
694
696
695
N
W
E
1" = 100'
VACATED BY COMMISSION PROCEEDINGS DEC. 5, 1972
MORTON
AVE.
HARDING
AVE.
CROZIER
AVE.
CUTLER
AVE.
PHILO
AVE.
LETART
AVE.
ST.
ST.
GROVE
FOUNTAIN
CHASE
PIANO
ADDITION
SHERMAN
BLVD.
CITY
LIMITS
9.5' W ℄ FOUNTAIN
10' S ℄ MORTON
12.5' W ℄ GROVE
11' S ℄ MORTON
9.5' W ℄ FOUNTAIN
10.5' N ℄ HARDING
ON ℄ HARDING
12.5' W ℄ GROVE
M.H. 15.5' W ℄ & 129 S ℄
ON ℄ OF CROZIER
10' W ℄ FOUNTAIN
12.5' W ℄ GROVE
10' S ℄ CROZIER
10' S ℄ CUTLER & 10' W ℄ FOUNTAIN
4.5' S ℄ PHILO
12.5' W ℄ FOUNTAIN
11.5' S ℄ PHILO
10' W ℄ GROVE
17' S ℄ PHILO
60.8' E ℄ GROVE
Resolution to Vacate
2000-81(c)
10' S ℄ LETARTE
12.5' W ℄ FOUNTAIN
10' S ℄ LETARTE
10' W ℄ GROVE
6.8' S ℄ LETARTE
165.2' W ℄ FOUNTAIN
10' S ℄ LETARTE
162.8' E ℄ FOUNTAIN
38' W ℄ 5.5' N ℄
63.5' E & 4.5' N ℄
271' E & 4.5' N ℄
10' W & 2.5' N ℄
7.5' W & 4.5' N
691
680
676
675
690
681
674
689
682
673
688
683
672
687
684
671
686
685
670

13