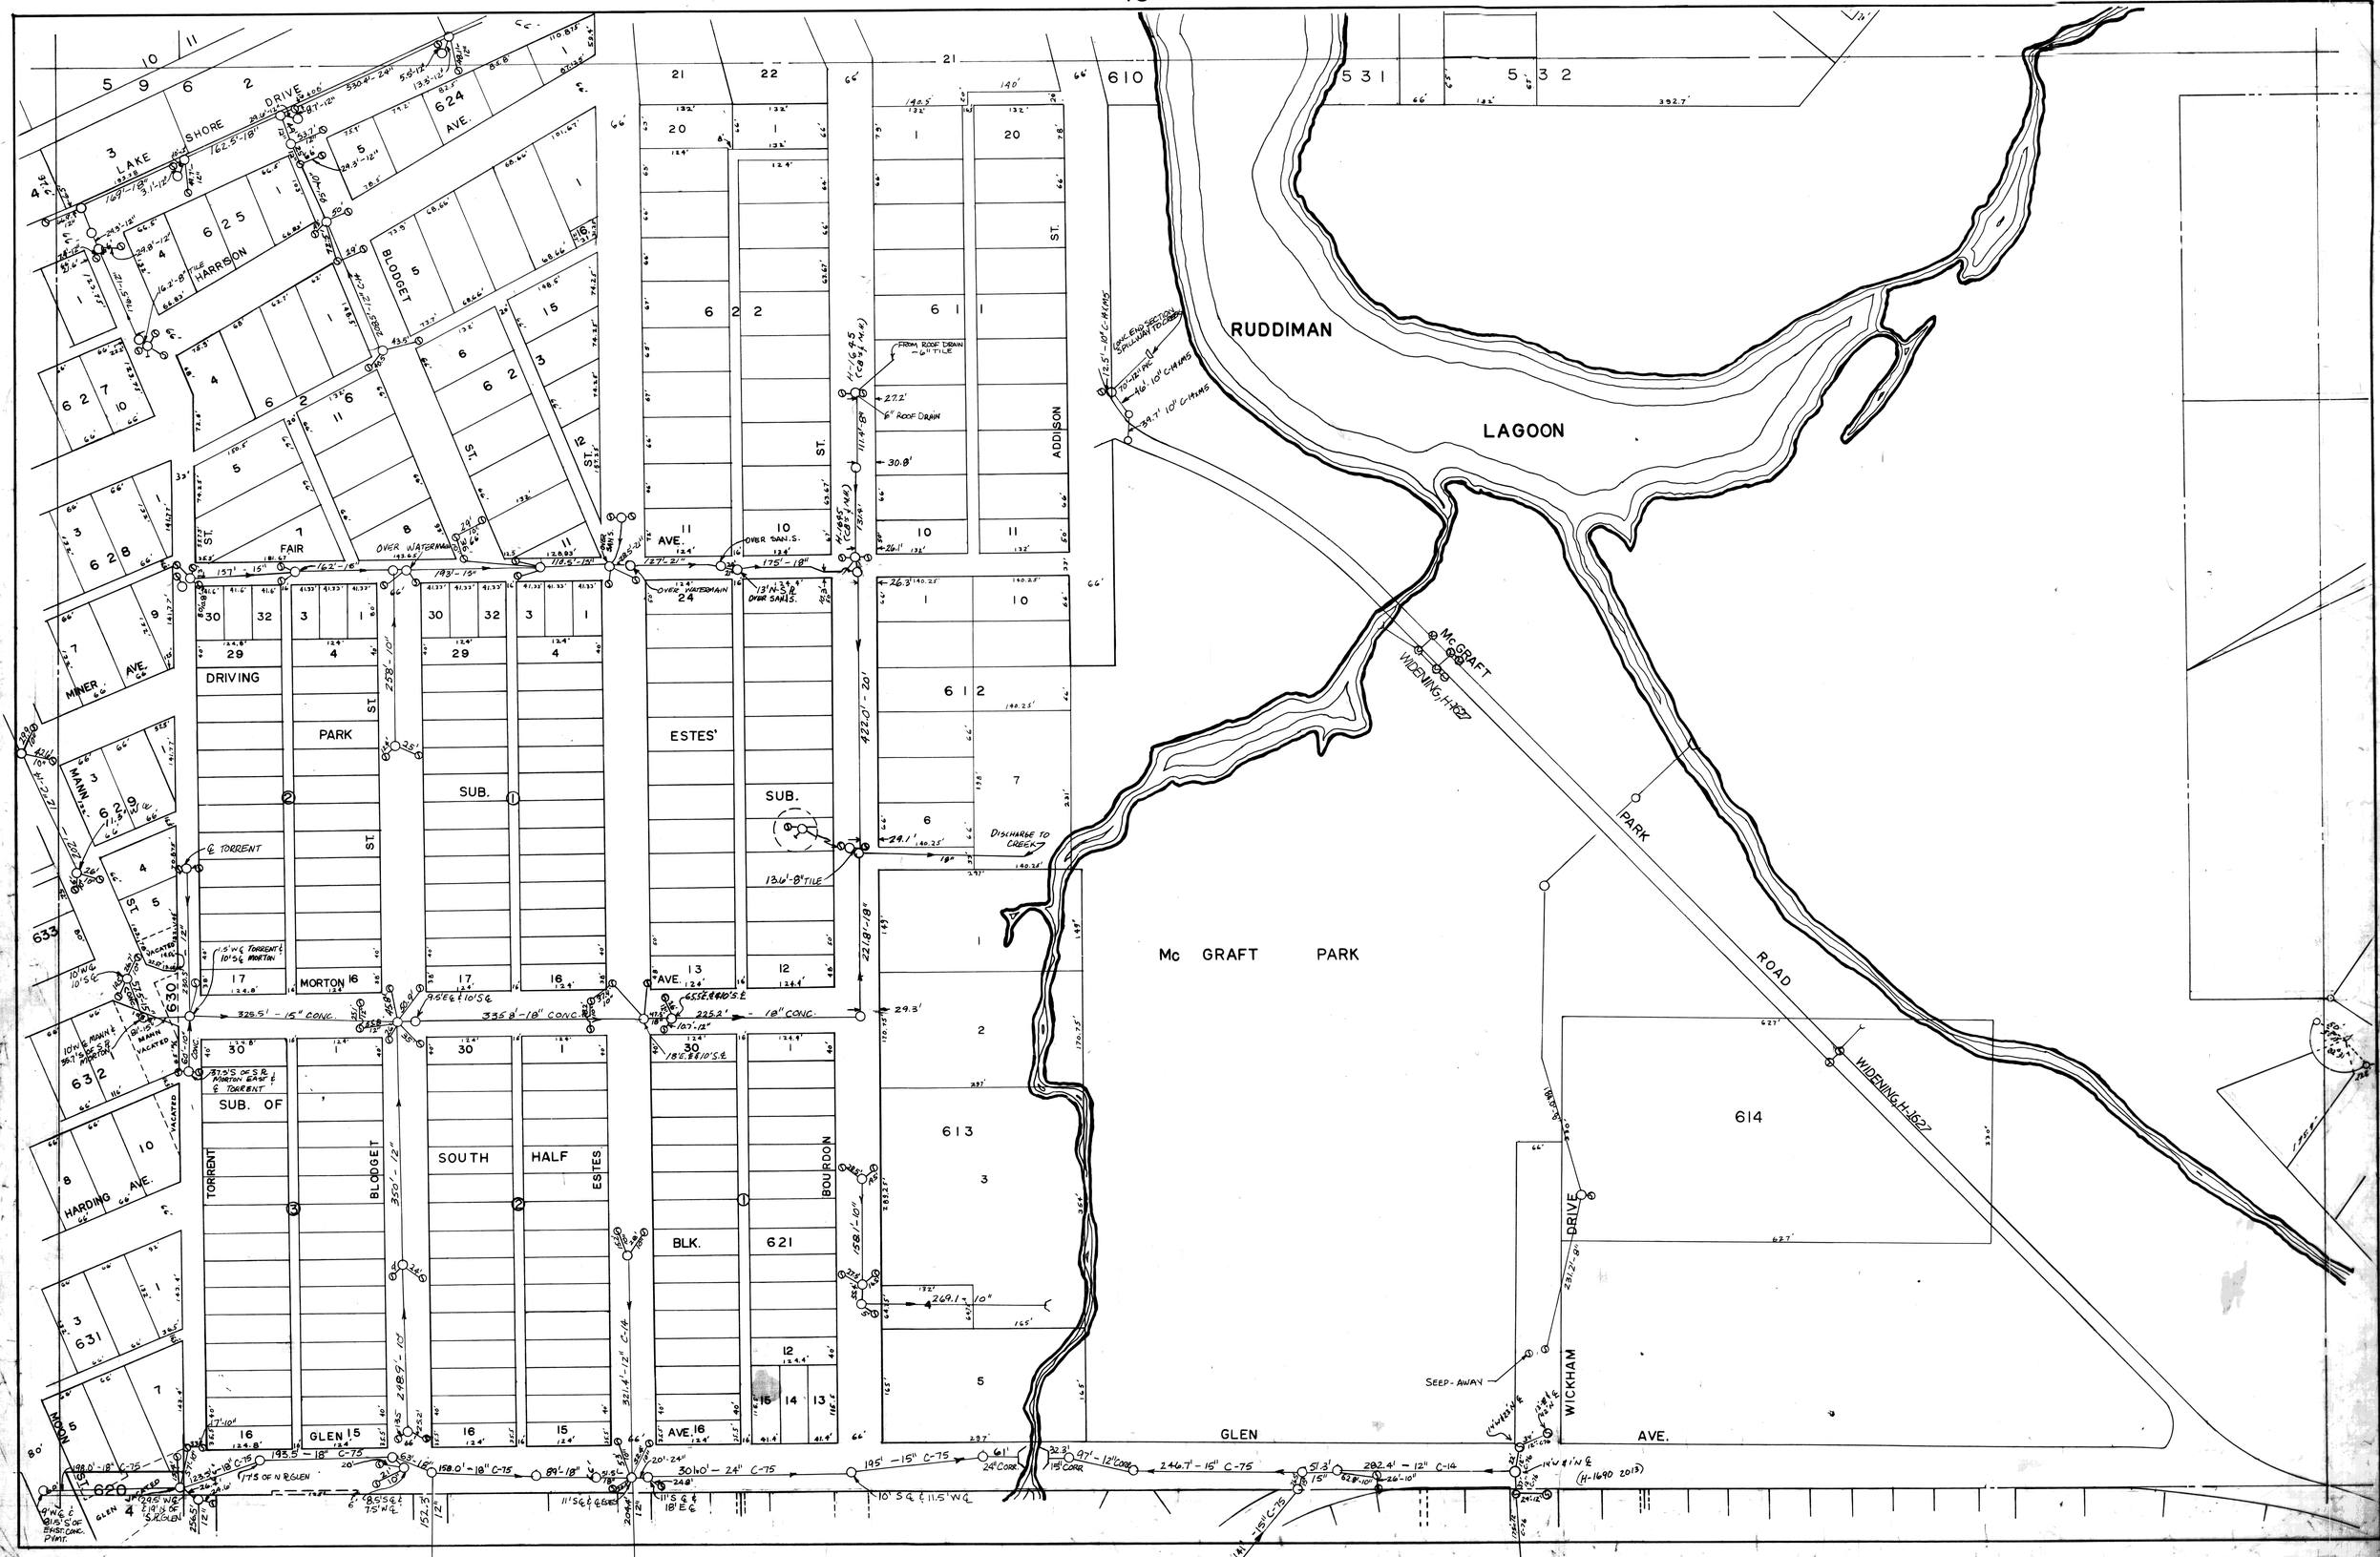
18
15
22
20
19
RUDDIMAN
LAGOON
Mc GRAFT PARK
McGRAFT
PARK
ROAD
WIDENING, H-1627
LAKE SHORE DRIVE
HARRISON
BLODGET
ADDISON
ST.
FAIR
AVE.
OVER WATERMAIN
OVER SAN. S.
DRIVING
PARK
SUB.
ESTES'
MINER
AVE.
MANN
ST.
MORTON
AVE.
SUB. OF
SOUTH
HALF
ESTES
BLK.
621
BOURDON
TORRENT
BLODGET
GLEN
AVE.
HARDING
AVE.
MOON
ST.
GLEN
AVE.
WICKHAM
DRIVE
SEEP-AWAY
DISCHARGE TO CREEK
FROM ROOF DRAIN - 6" TILE
6" ROOF DRAIN
CONC. END SECTION SPILLWAY TO CREEK
624
AVE.
625
627
628
629
630
631
632
633
620
622
611
612
613
614
610
531
532
392.7'
325.5' - 15" CONC.
335.8' - 18" CONC.
225.2' - 18" CONC.
422.0' - 20'
258' - 10"
350' - 12"
248.9' - 10"
321.4' - 12" C-14
158.1' - 10"
269.1' - 10"
195' - 15" C-75
246.7' - 15" C-75
282.4' - 12" C-14
158.0' - 18" C-75
89' - 18"
195' - 18" C-75
30.1' - 24" C-75
97' - 12" CORR.
51.3'
26' - 10"
(H-1690 2013)