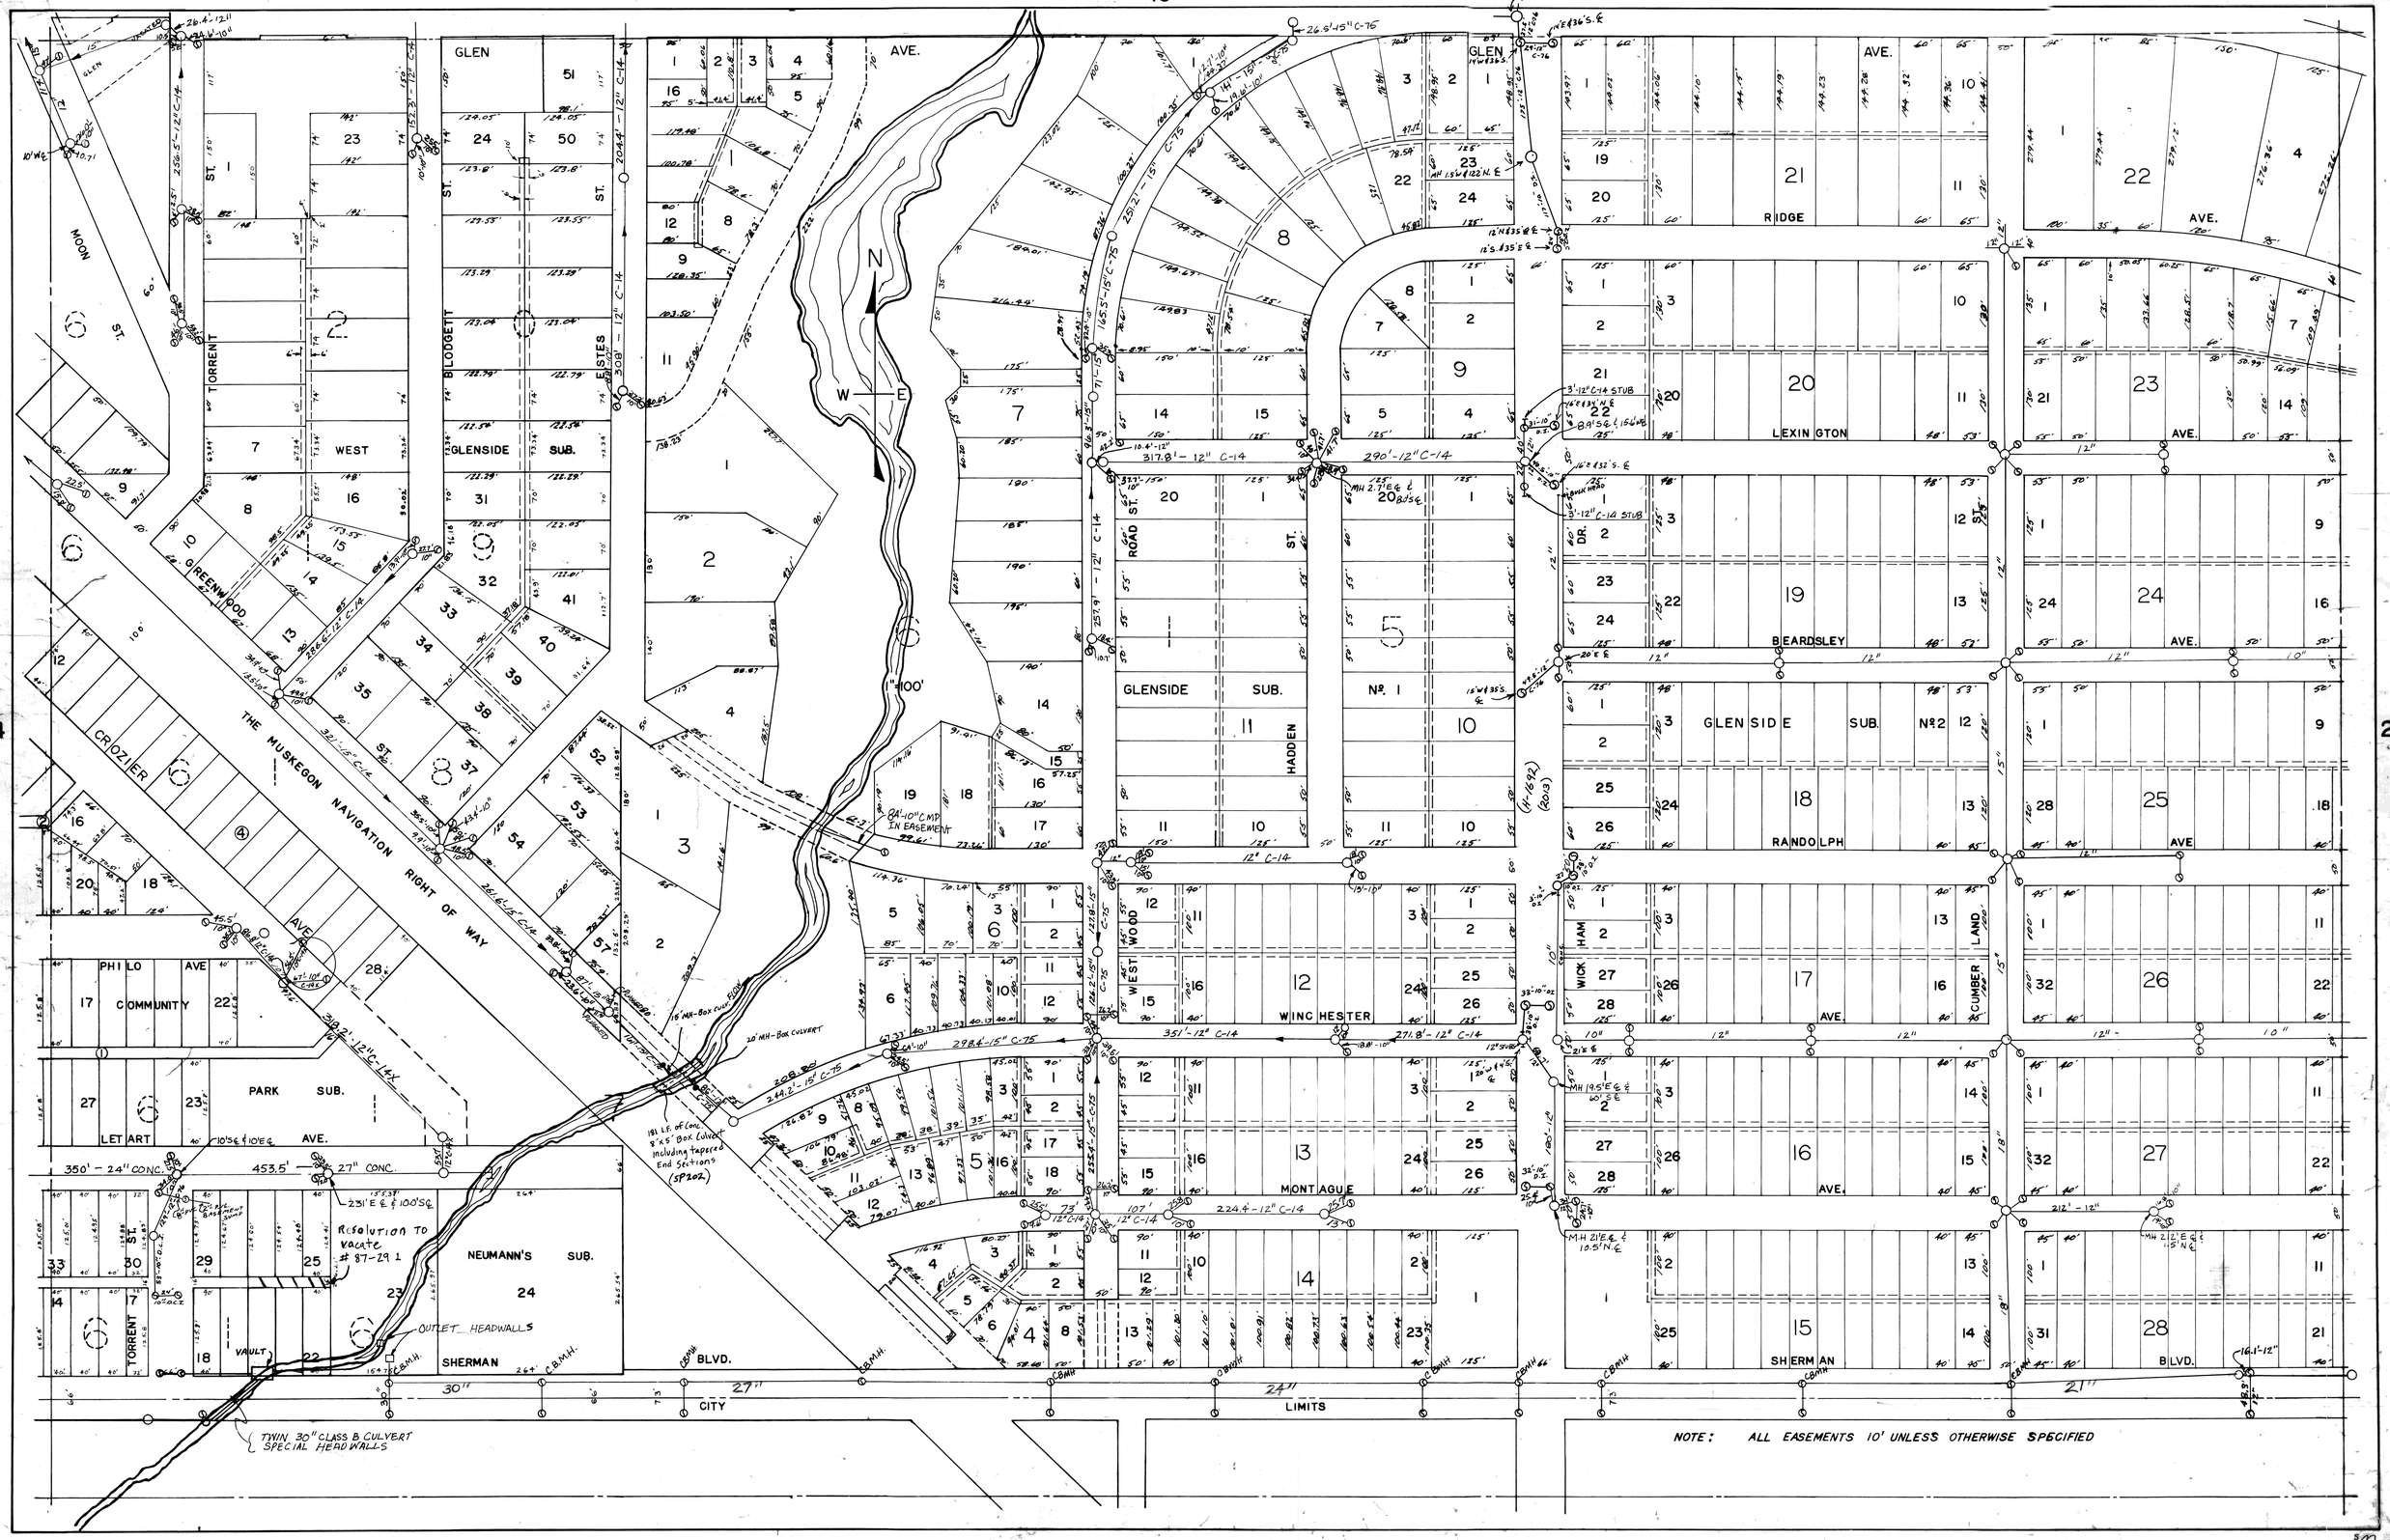
19
14
21
GLEN AVE.
MOON ST.
TORRENT ST.
BLODGETT ST.
ESTES ST.
WEST GLENSIDE SUB.
GREENWOOD ST.
CROZIER AVE.
THE MUSKEGON NAVIGATION RIGHT OF WAY
PHILO AVE
COMMUNITY
PARK SUB.
LETART AVE.
NEUMANN'S SUB.
SHERMAN BLVD.
GLENSIDE SUB. Nº 1
HADDEN ST.
ROAD ST.
WEST WOOD
WINCHESTER
MONTAGUE
WICKHAM
CUMBERLAND
RIDGE AVE.
LEXINGTON AVE.
BEARDSLEY AVE.
GLENSIDE SUB. Nº 2
RANDOLPH AVE
SHERMAN BLVD.
CITY LIMITS
N
W
E
1"=100'
84'-10" CMP IN EASEMENT
20' MH-BOX CULVERT
181 L.F. of Conc. 8'x5' Box Culvert including tapered End Sections (SP202)
Resolution to vacate # 87-29 1
OUTLET HEADWALLS
VAULT
TWIN 30" CLASS B CULVERT SPECIAL HEADWALLS
NOTE: ALL EASEMENTS 10' UNLESS OTHERWISE SPECIFIED

20