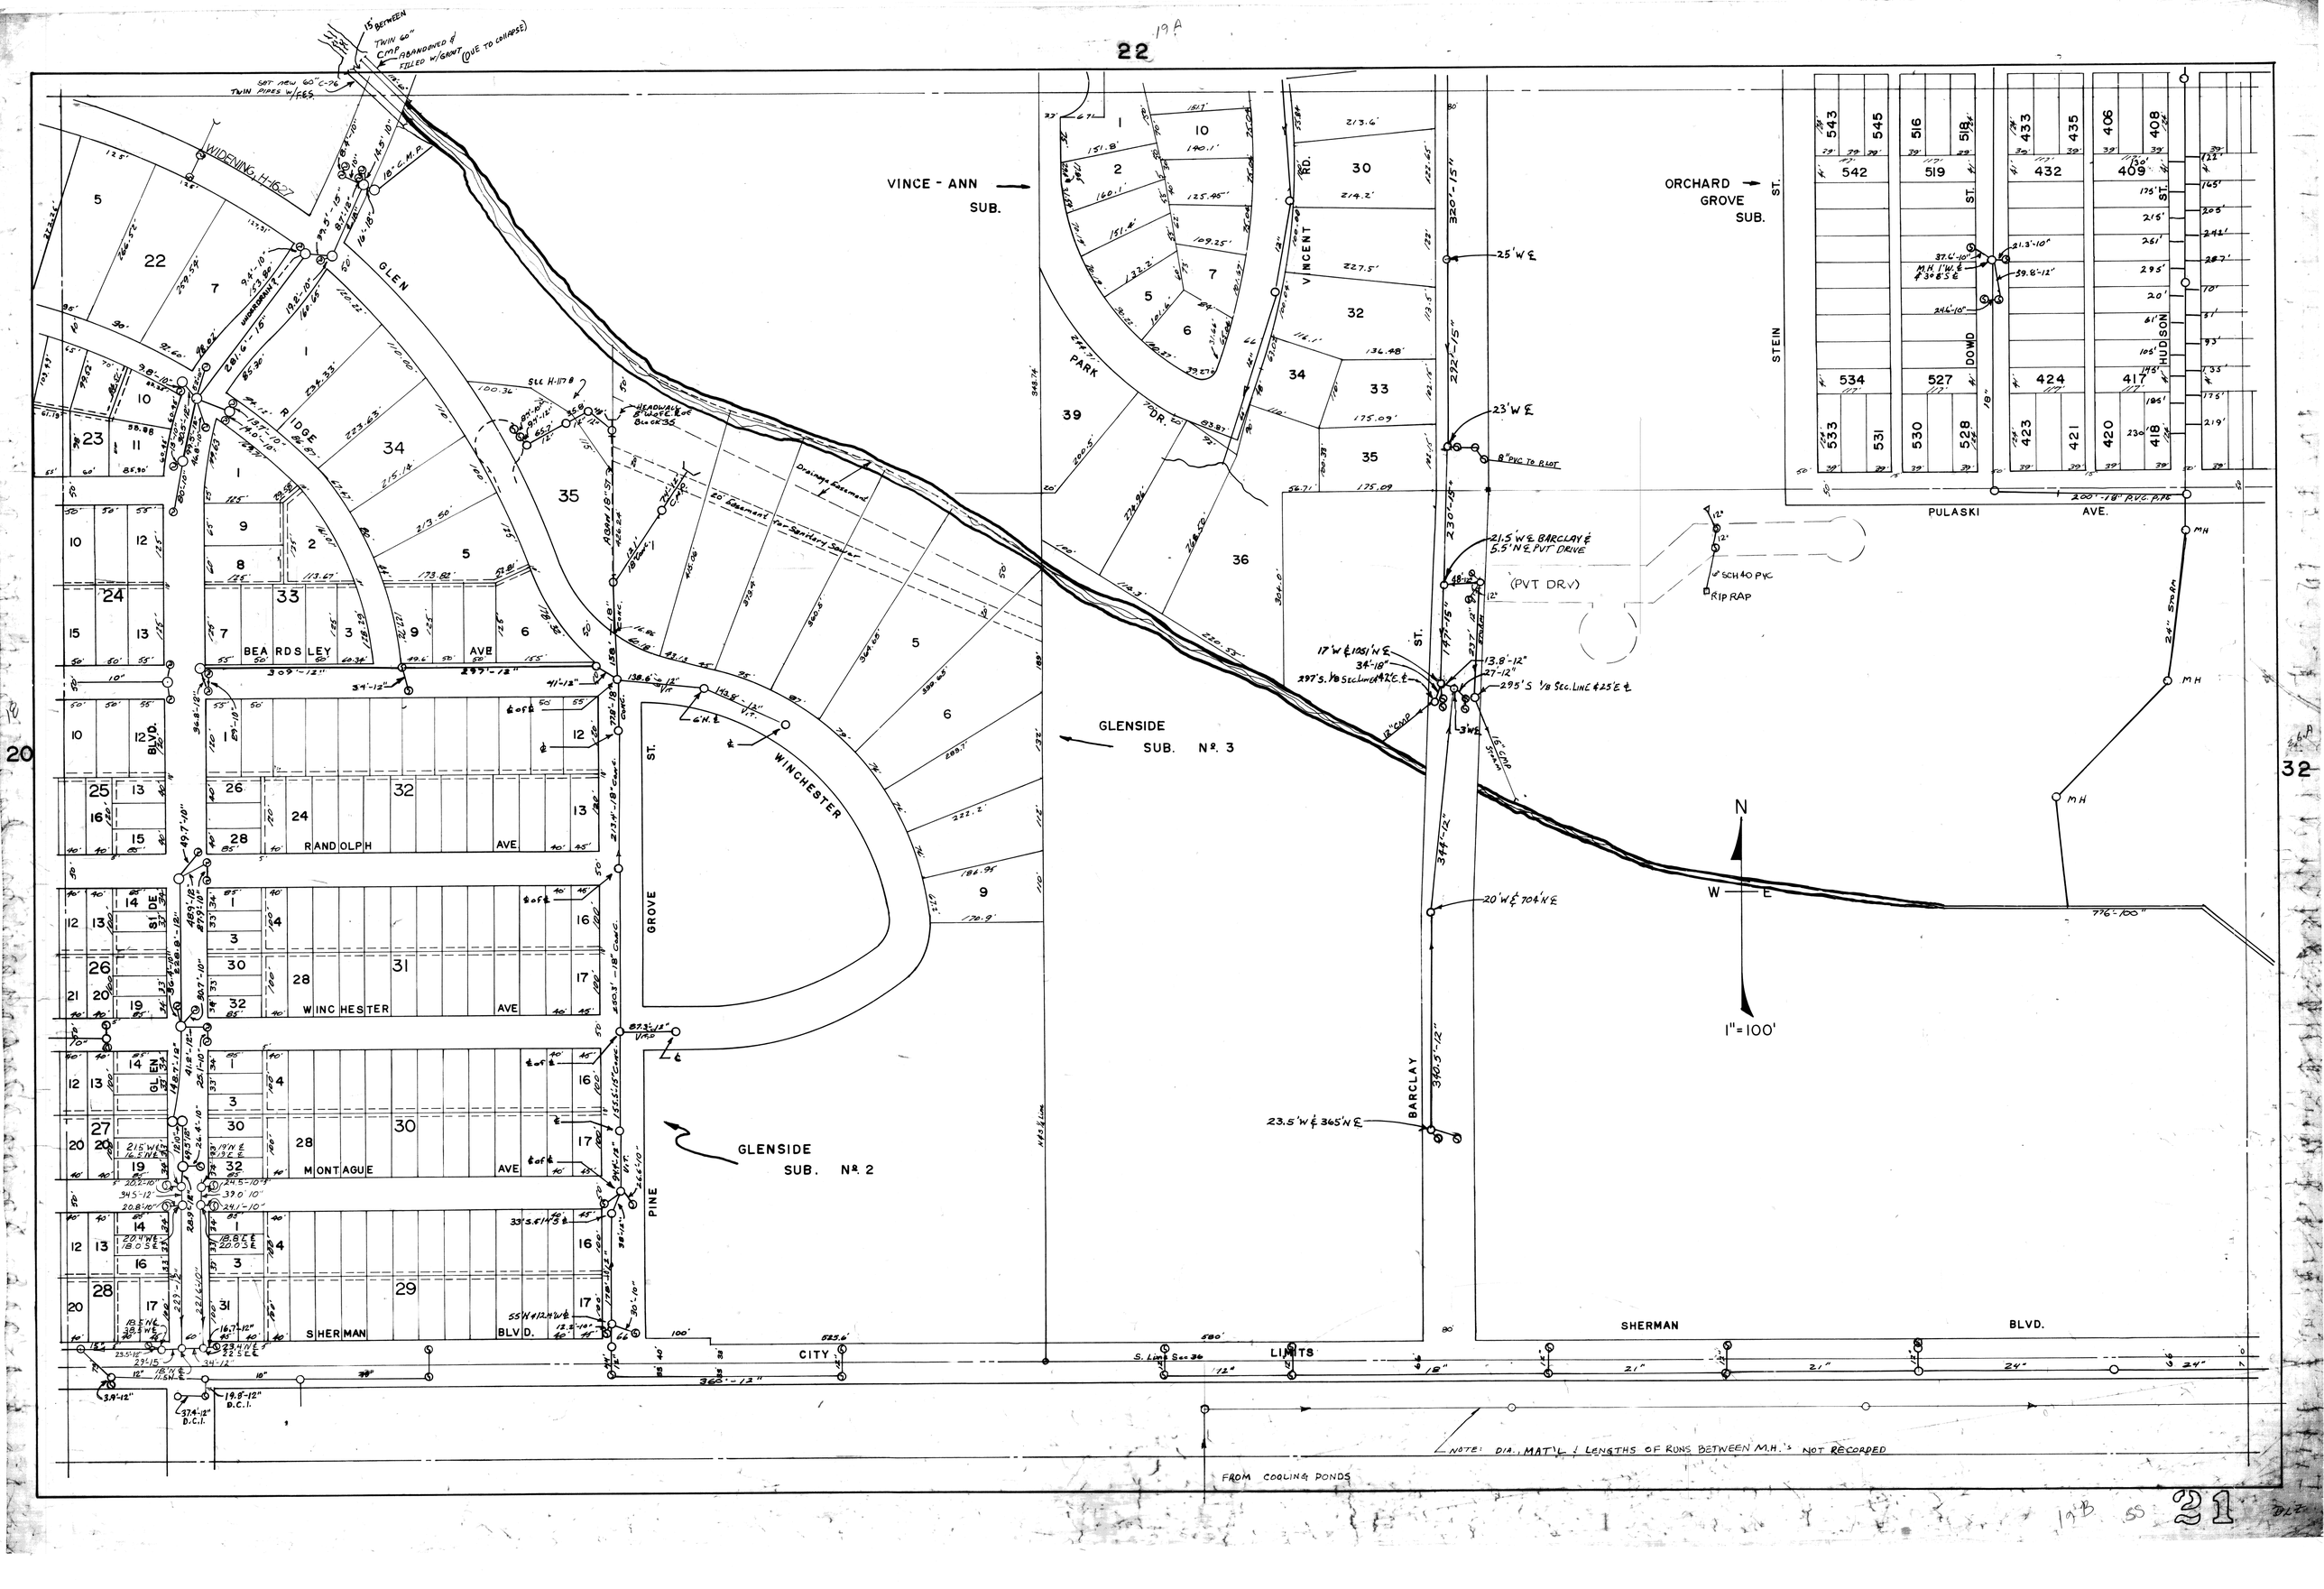

22
19A
20
32
19B
21
VINCE - ANN SUB.
ORCHARD GROVE SUB.
GLENSIDE SUB. Nº. 3
GLENSIDE SUB. Nº. 2
WIDENING, H-1627
GLEN RIDGE
BEARDSLEY AVE
RANDOLPH AVE
WINCHESTER AVE
MONTAGUE AVE
SHERMAN BLVD.
PINE GROVE ST.
WINCHESTER
PARK DR.
VINCENT RD.
BARCLAY ST.
STEIN ST.
DOWD ST.
HUDSON ST.
PULASKI AVE.
CITY LIMITS
N
W
E
1"=100'
NOTE: DIA., MAT'L & LENGTHS OF RUNS BETWEEN M.H.'s NOT RECORDED
FROM COOLING PONDS