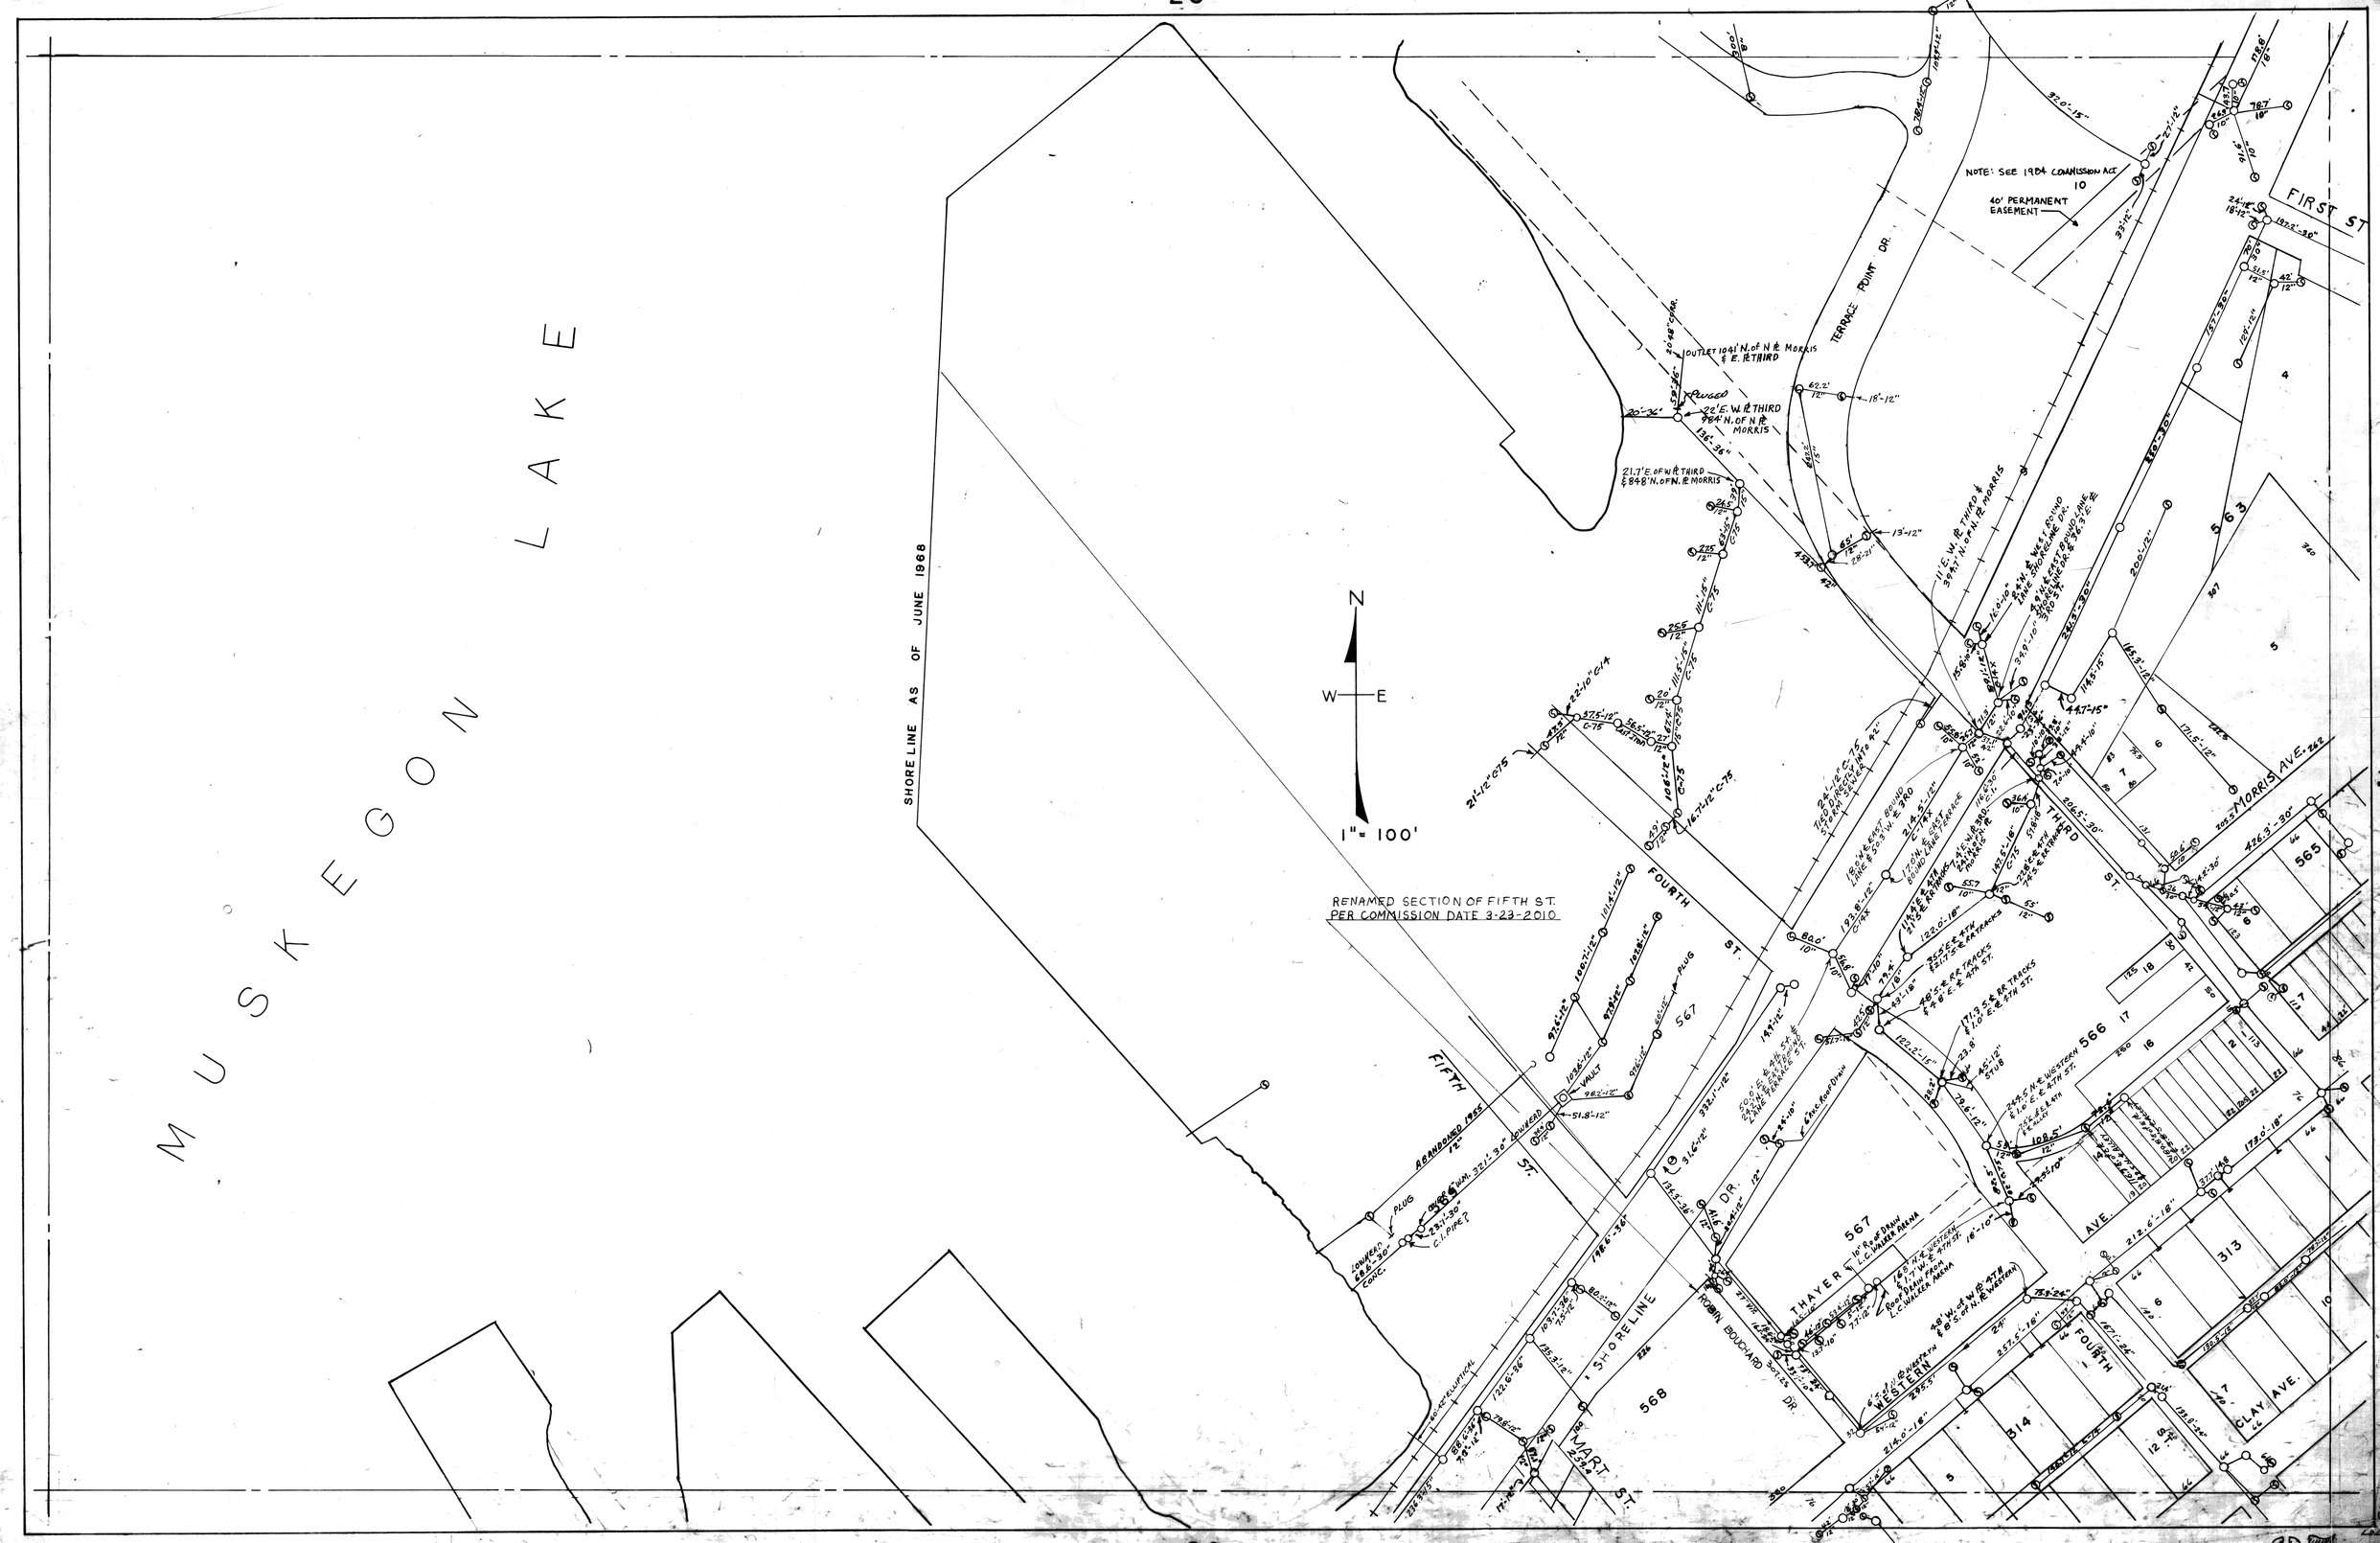
MUSKEGON LAKE
SHORELINE AS OF JUNE 1968
N
W
E
1" = 100'
RENAMED SECTION OF FIFTH ST.
PER COMMISSION DATE 3-23-2010
NOTE: SEE 1984 COMMISSION ACT
40' PERMANENT EASEMENT
TERRACE POINT DR.
FIRST ST
FOURTH ST.
FIFTH ST.
THIRD ST.
MORRIS AVE.
THAYER
WESTERN
SHORELINE DR.
ROBIN BOUCHARD DR.
MART ST.
CLAY AVE.
563
565
566
567
568
313
314