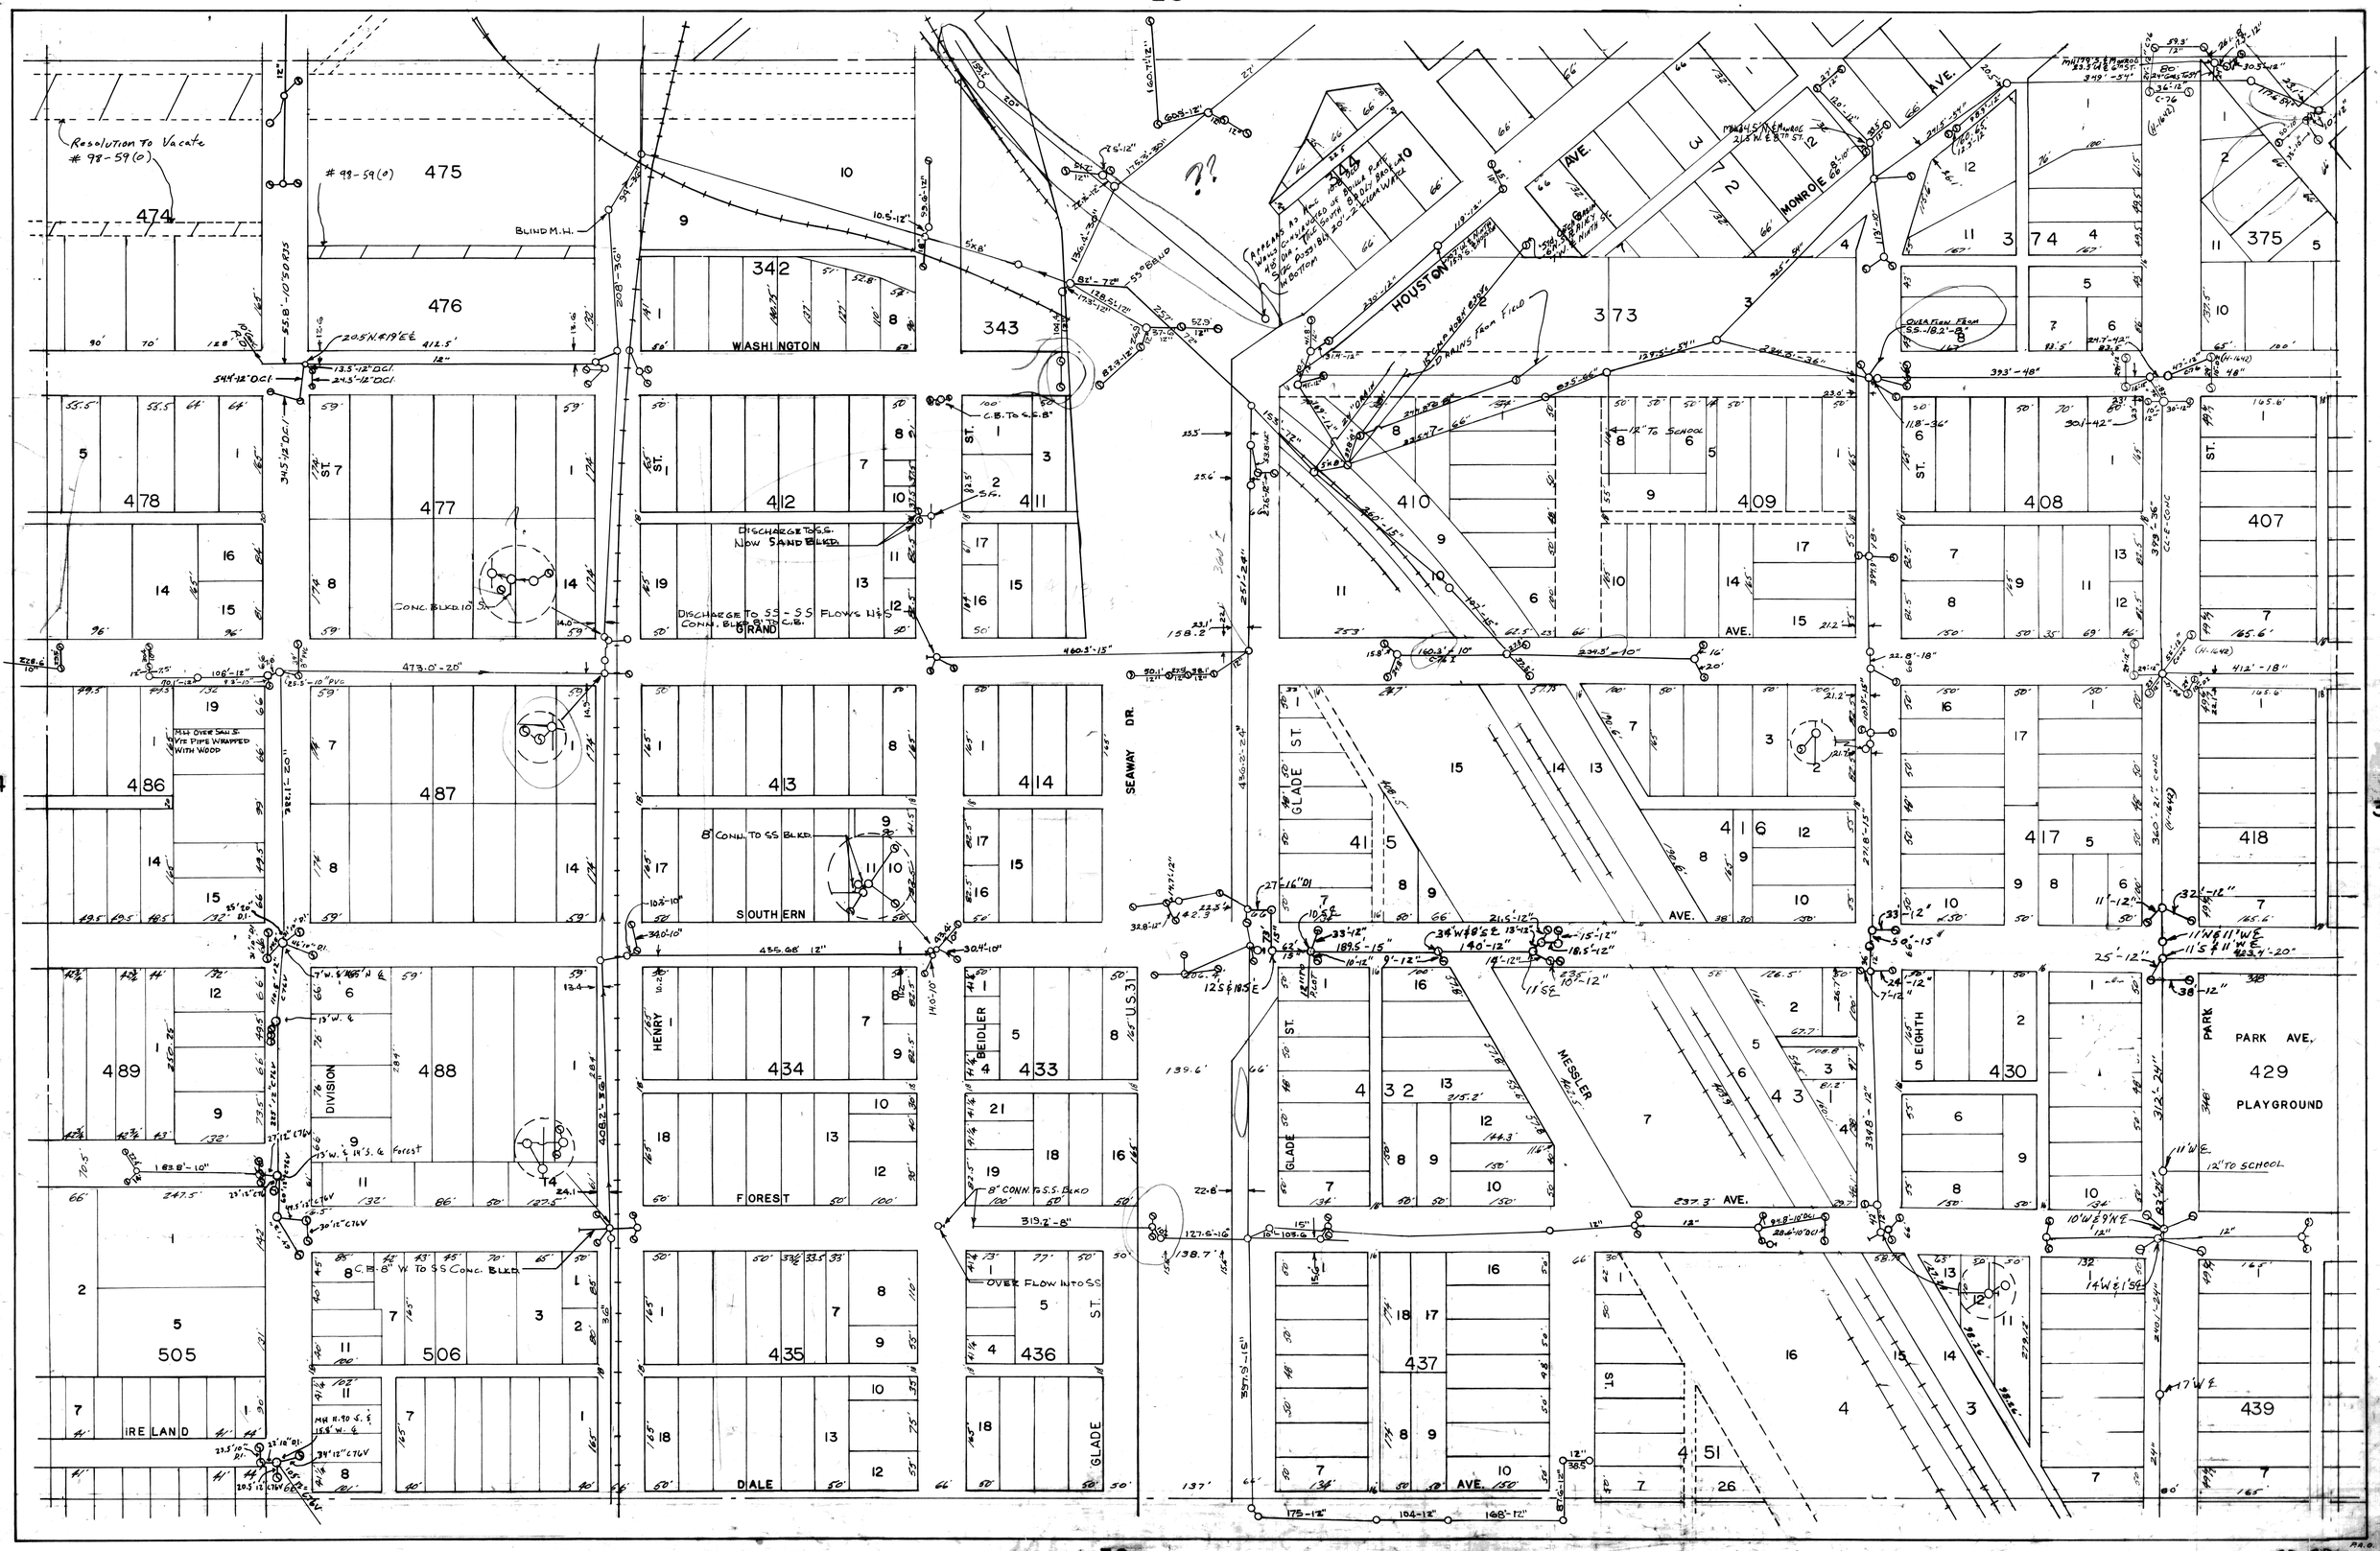

28
24
35
30
29
Resolution To Vacate # 98-59(0)
98-59(0)
BLIND M.H.
WASHINGTON
HOUSTON
MONROE
AVE.
GRAND
SOUTHERN
SEAWAY DR.
GLADE ST.
MESSLER
HENRY
BEIDLER
DIVISION
FOREST
IRELAND
DALE
EIGHTH
PARK
PARK AVE.
PLAYGROUND
DISCHARGE TO S.S. NOW SAND BLKD.
DISCHARGE TO SS - SS FLOWS N & S CONN. BLKD. 8" TO C.B.
8" CONN. TO SS BLKD.
8" CONN. TO S.S. BLKD
OVER FLOW INTO SS
C.B. 8" W. TO SS CONC. BLKD.
12" TO SCHOOL