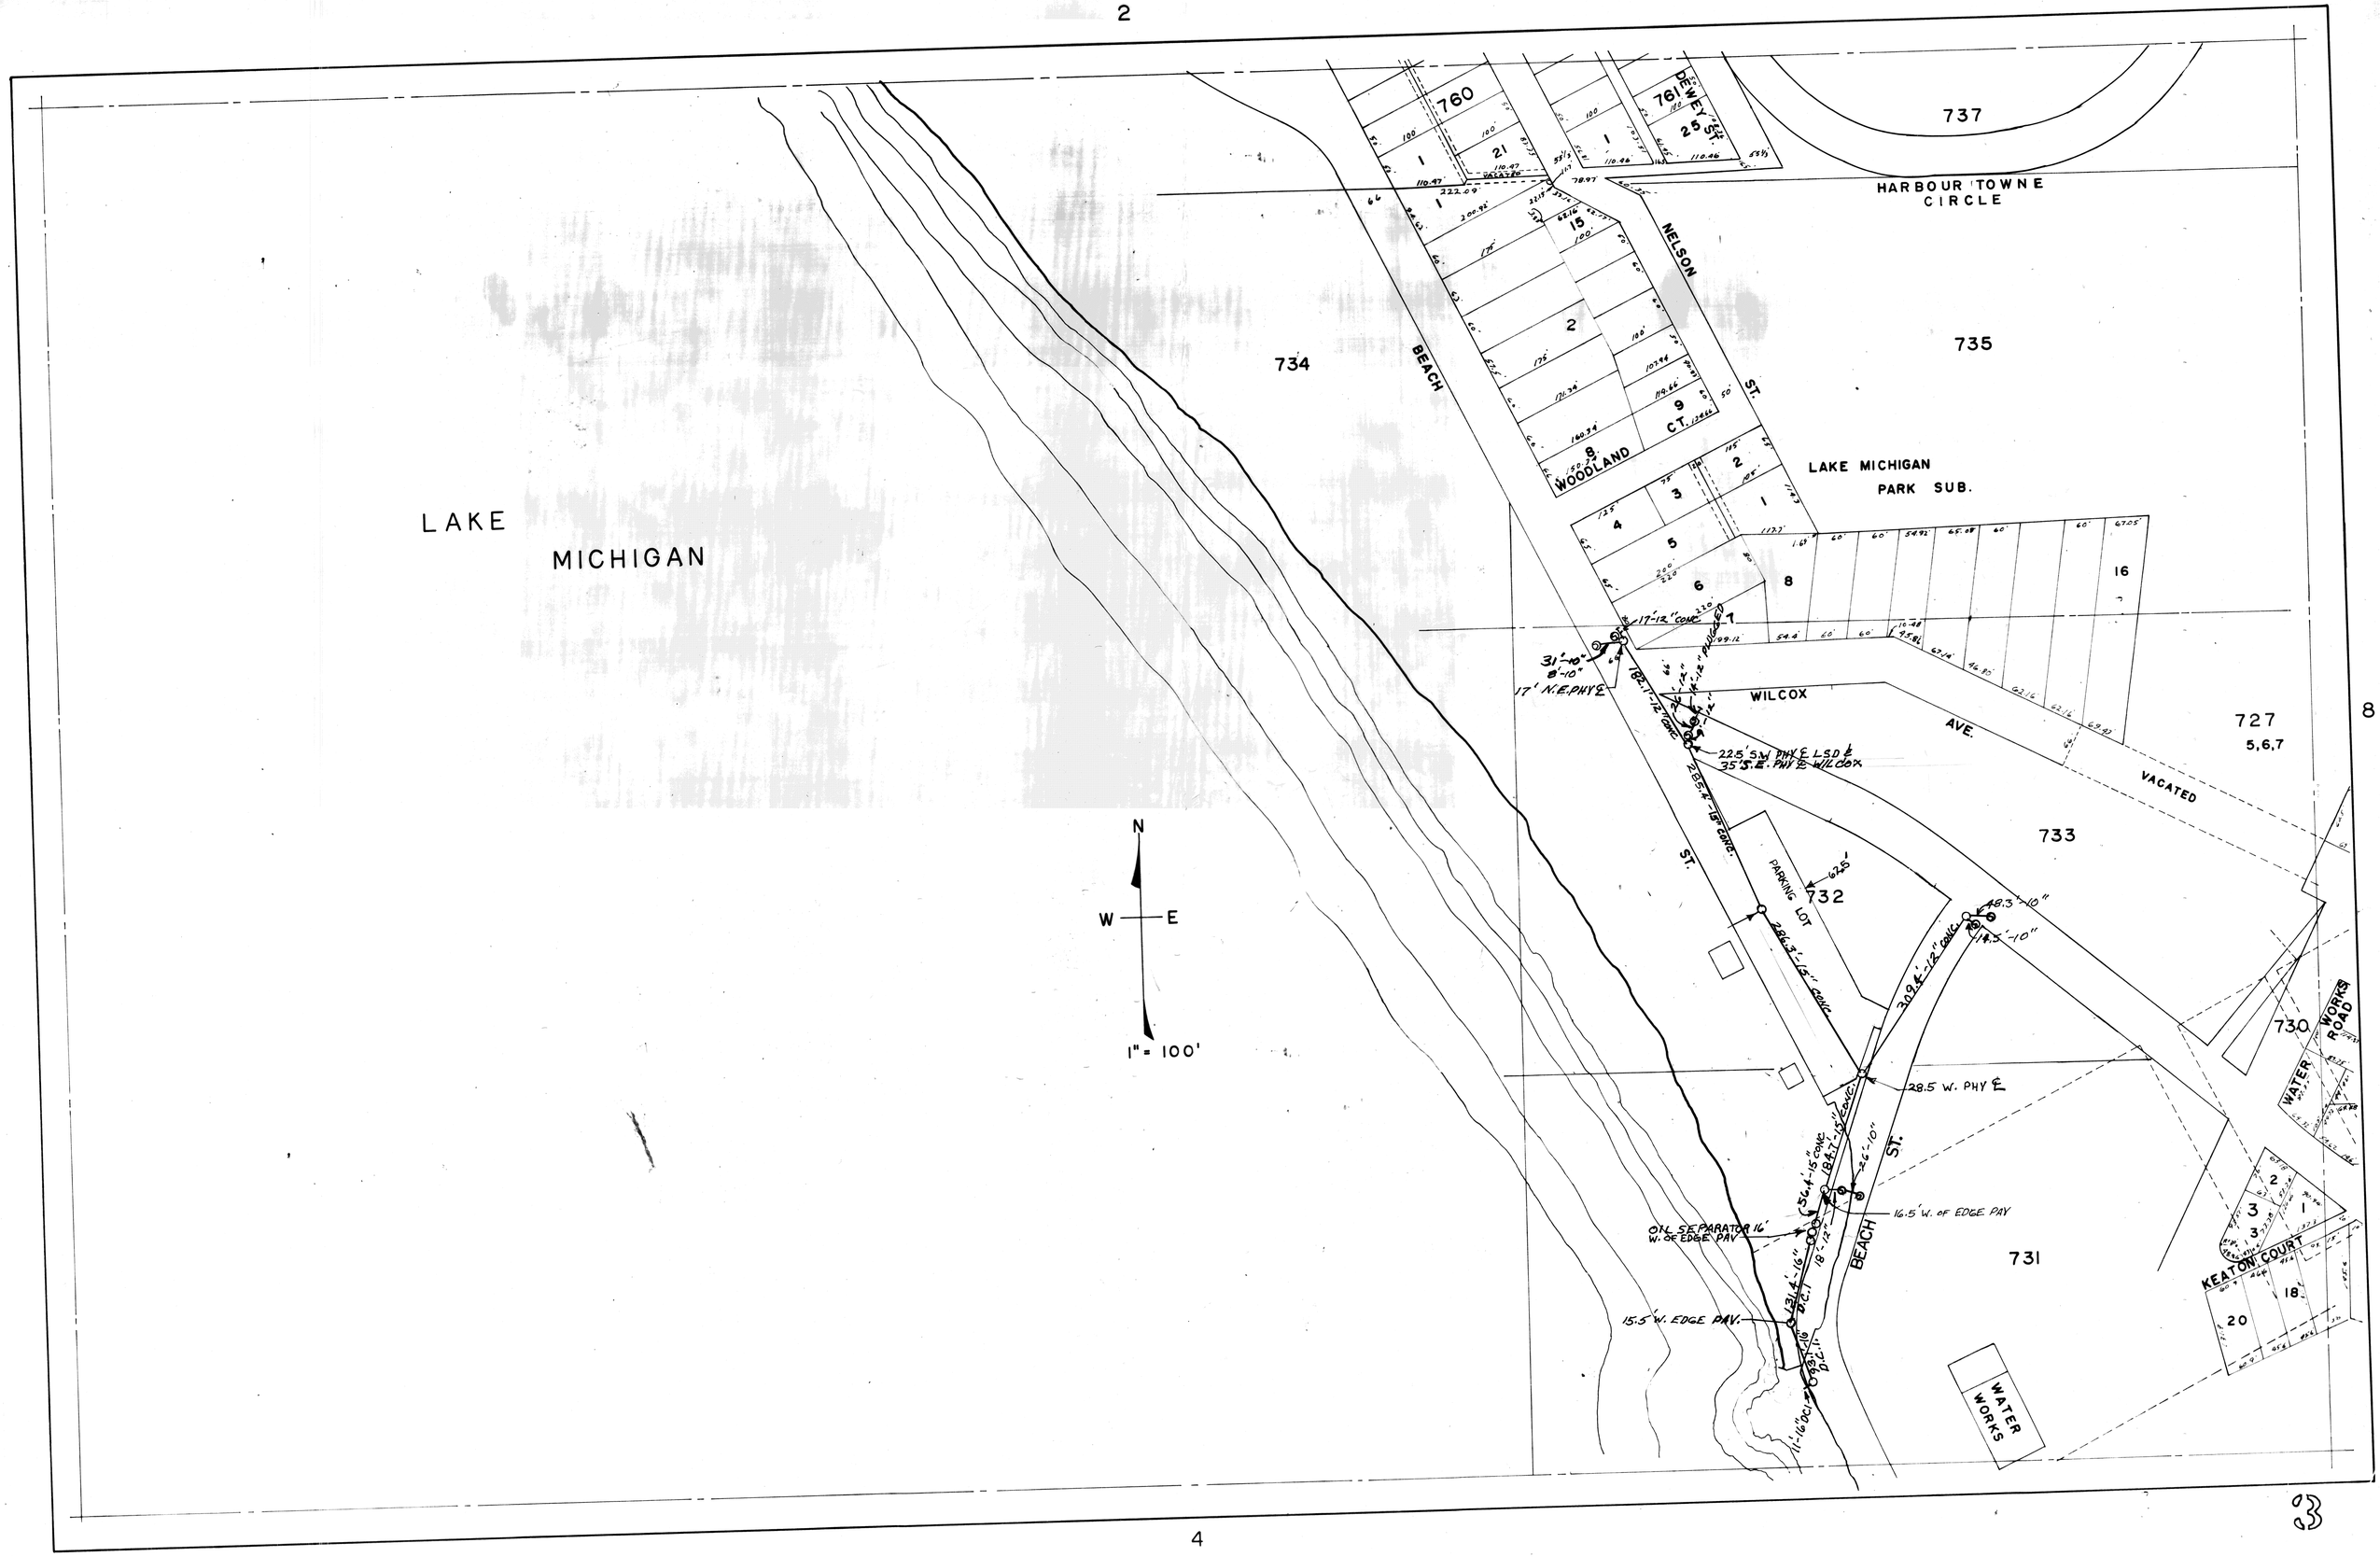

2
LAKE MICHIGAN
N
W
E
1" = 100'
734
735
737
760
761
DEWEY ST.
HARBOUR TOWNE CIRCLE
NELSON ST.
BEACH ST.
WOODLAND CT.
LAKE MICHIGAN PARK SUB.
WILCOX AVE.
VACATED
727
5,6,7
733
732
731
730
PARKING LOT
WATER WORKS ROAD
KEATON COURT
WATER WORKS
17' N.E. PHY ℄
22.5' S.W. PHY ℄ LSD ℄
35' S.E. PHY ℄ WILCOX
28.5 W. PHY ℄
16.5' W. OF EDGE PAV
OIL SEPARATOR 16' W. OF EDGE PAV
15.5' W. EDGE PAV.
4
3