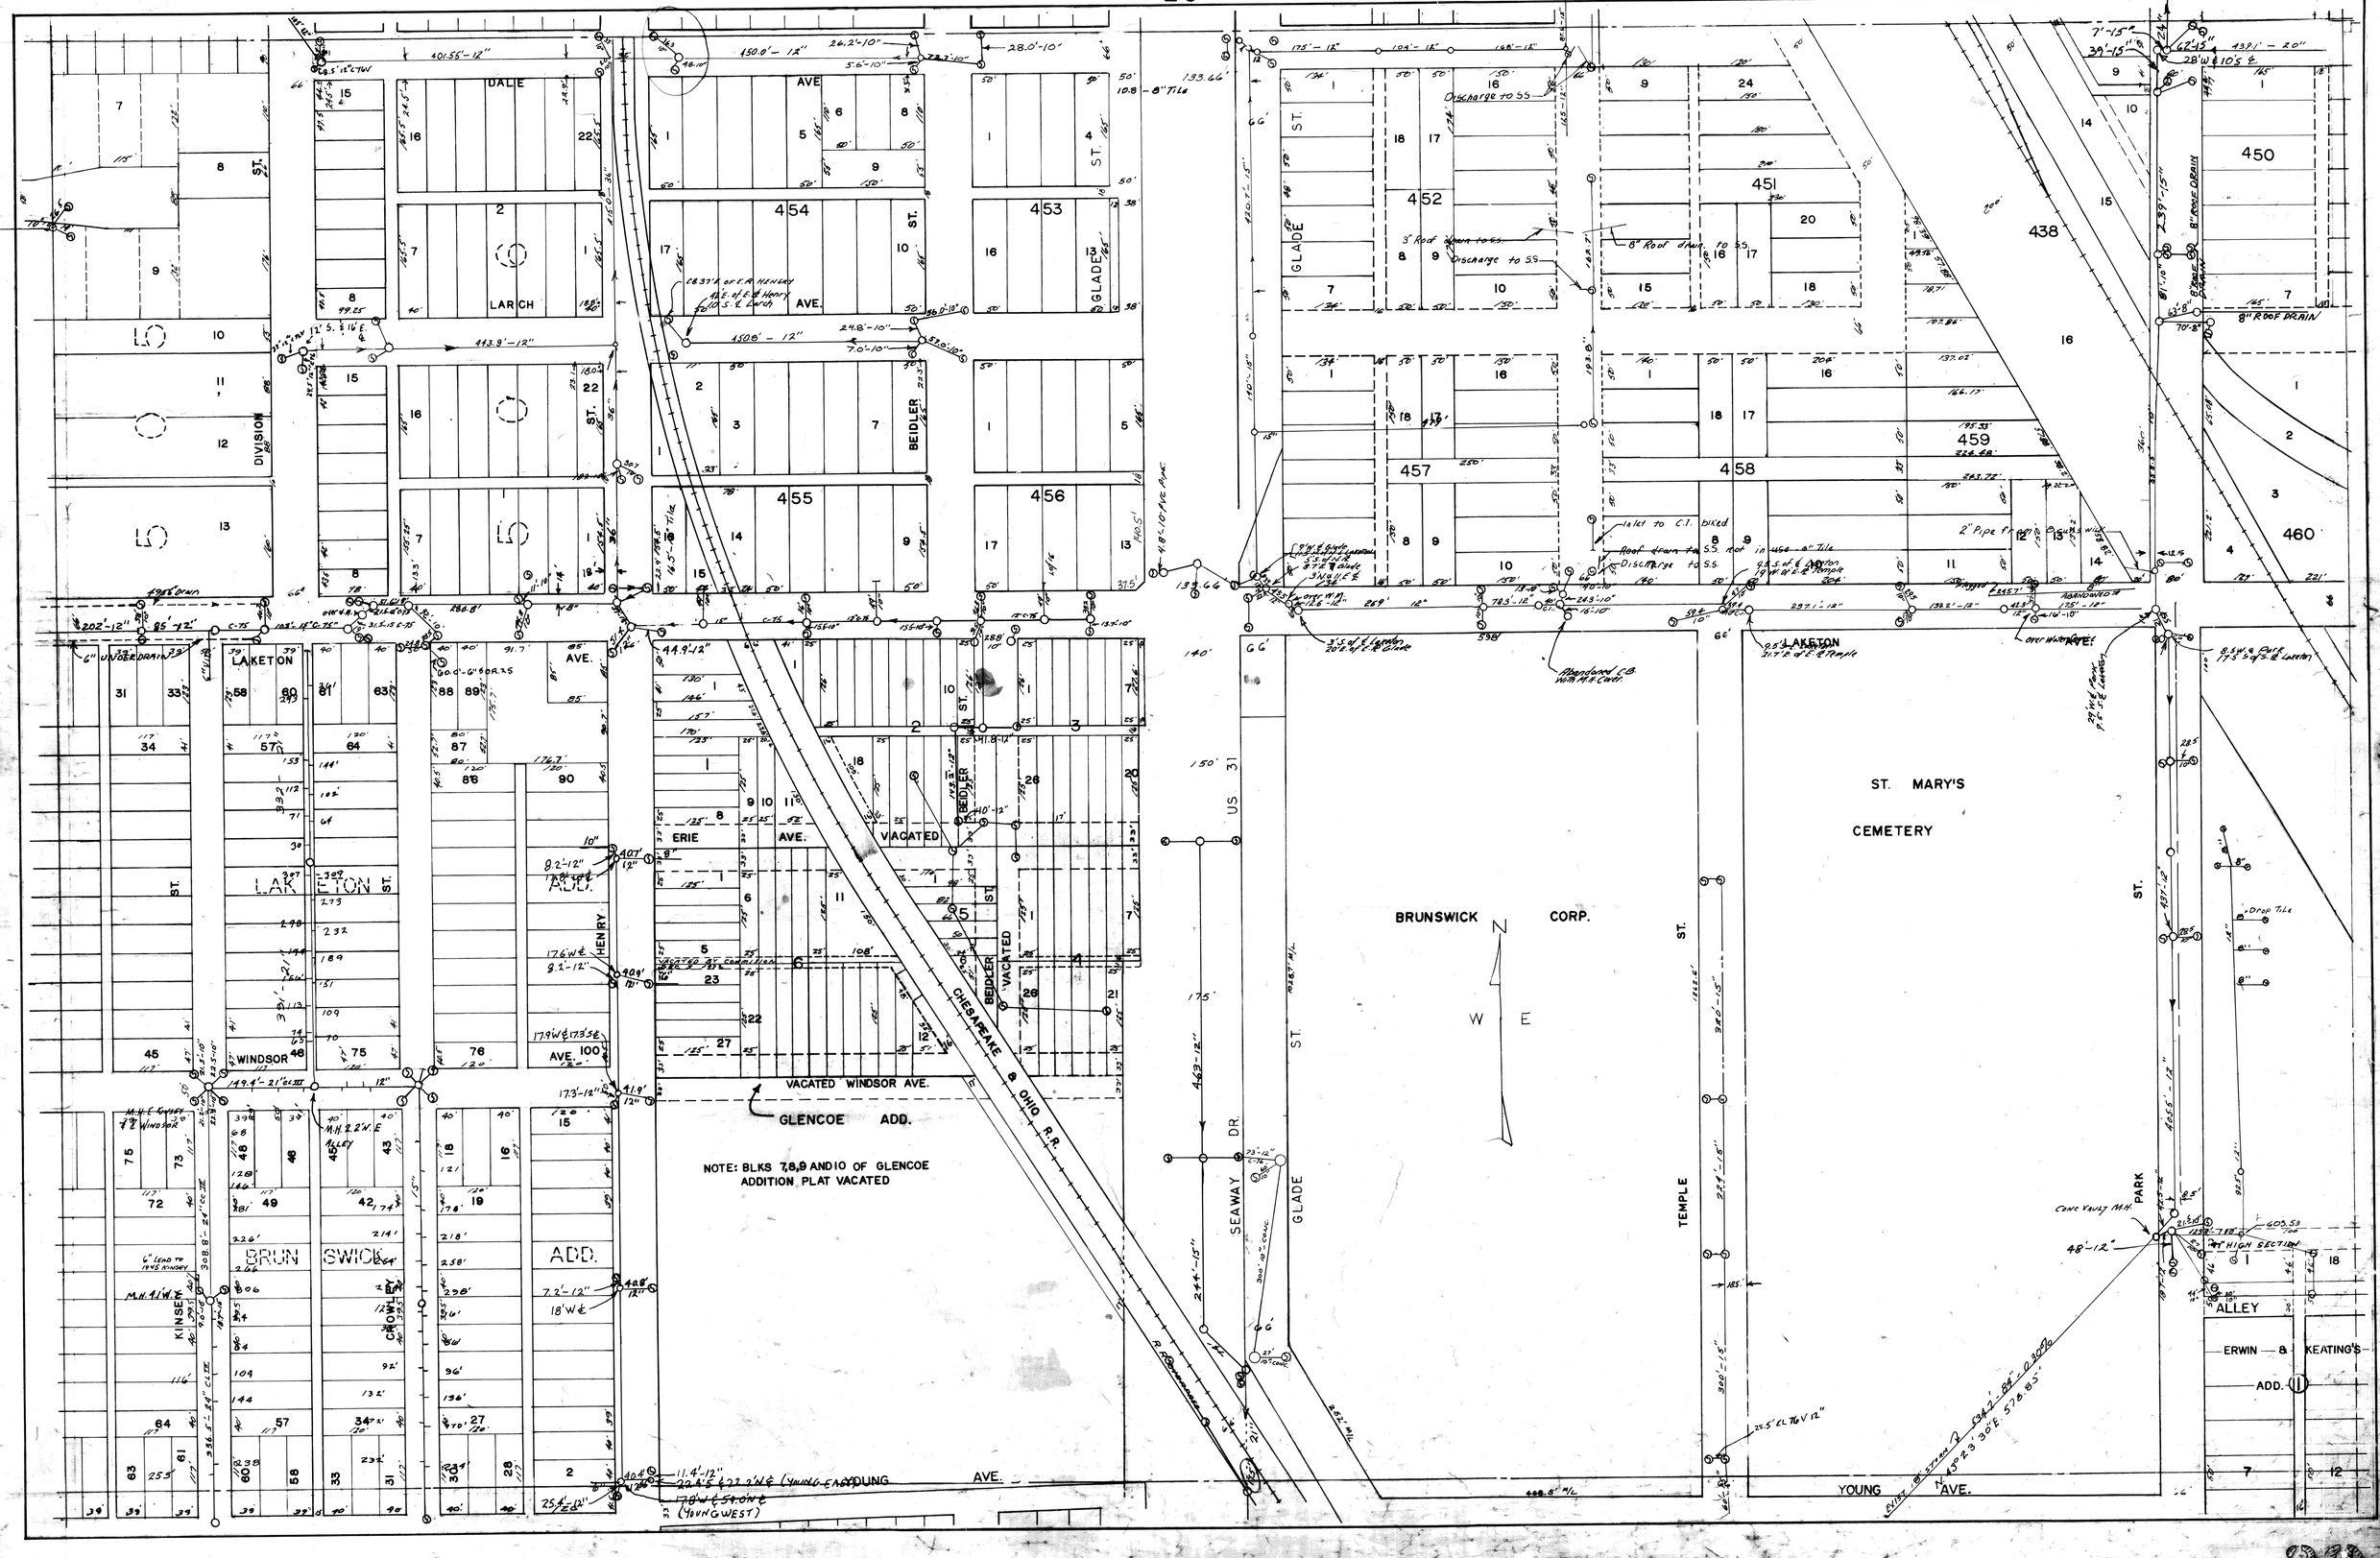
29
23
34
31
30
DALE AVE
LARCH AVE.
LAKETON AVE.
ERIE AVE.
VACATED
VACATED WINDSOR AVE.
WINDSOR AVE.
YOUNG AVE.
DIVISION ST.
HENRY ST.
BEIDLER ST.
GLADE ST.
US 31
SEAWAY DR.
TEMPLE ST.
PARK ST.
ALLEY
CHESAPEAKE & OHIO R.R.
BRUNSWICK CORP.
ST. MARY'S CEMETERY
GLENCOE ADD.
BRUNSWICK ADD.
LAKETON ADD.
ERWIN & KEATING'S ADD.
NOTE: BLKS 7,8,9 AND 10 OF GLENCOE ADDITION PLAT VACATED
8" ROOF DRAIN
Discharge to SS
Abandoned C.B. with M.H. Cover.
Drop Tile
Conc Vault M.H.
N
W
E