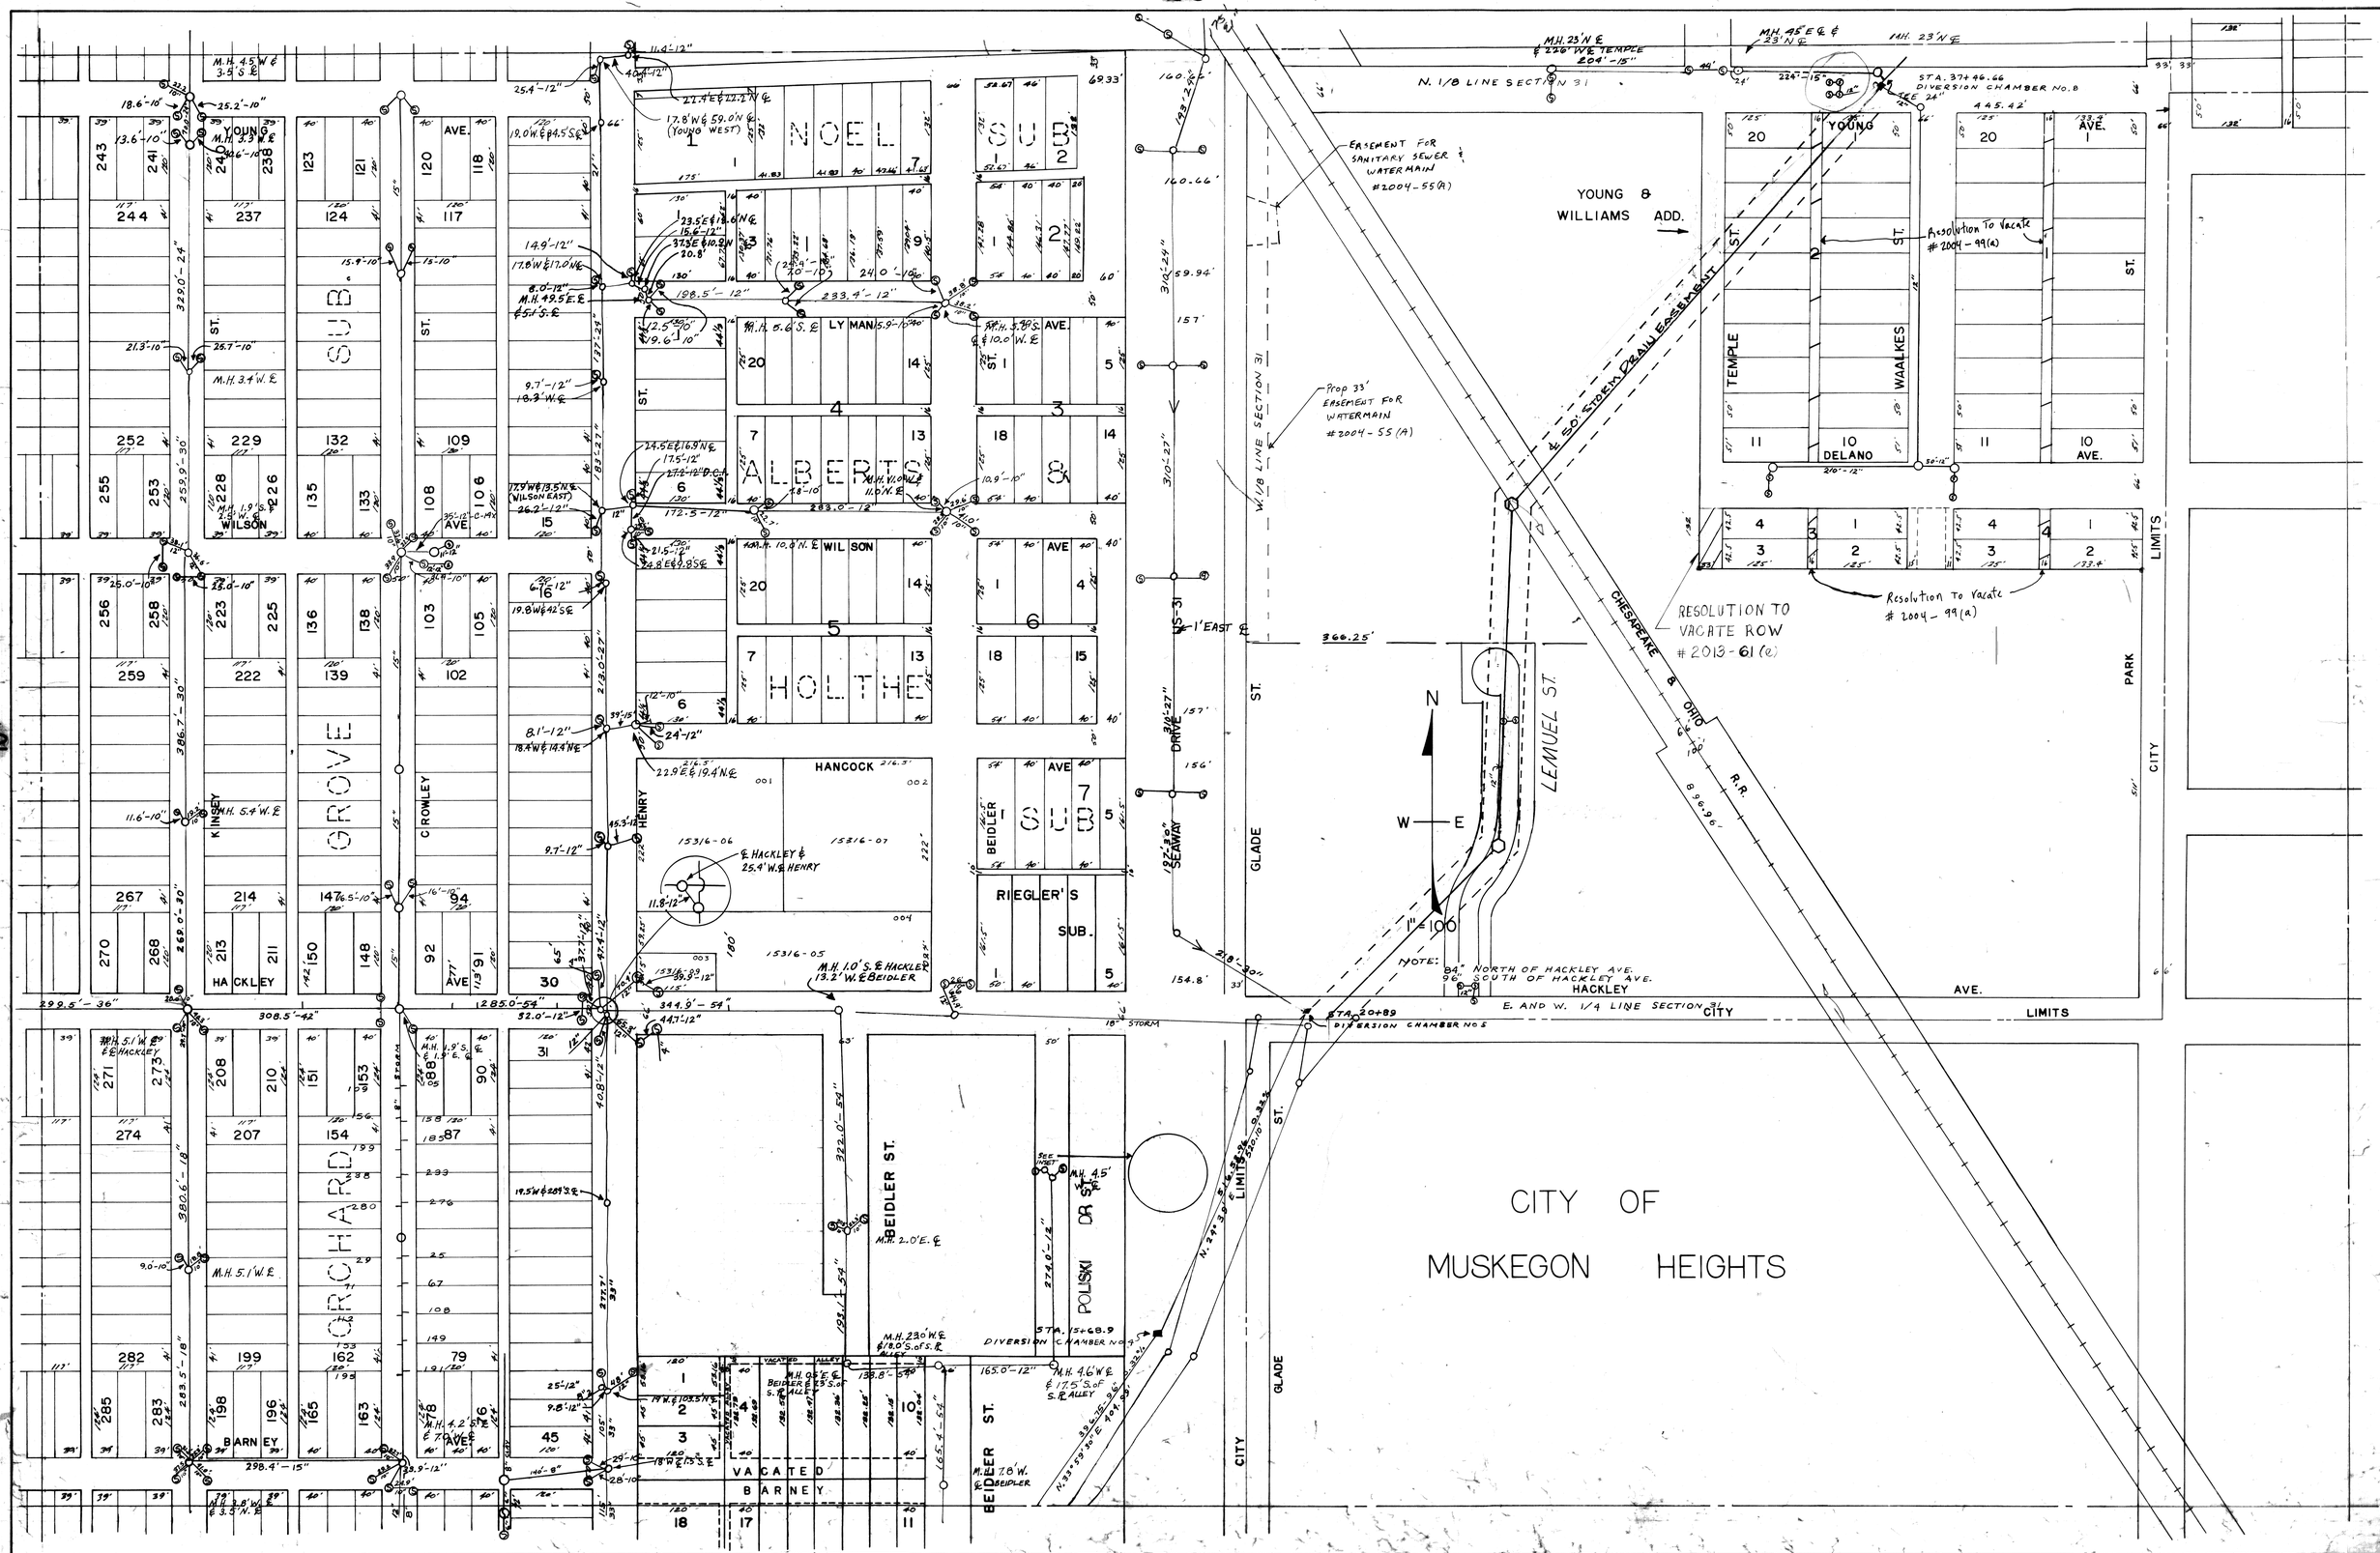

CITY OF
MUSKEGON HEIGHTS
NOEL SUB
ALBERTS
HOLTHE
GROVE SUB
ORCHARD
YOUNG & WILLIAMS ADD.
LEMUEL ST.
CHESAPEAKE & OHIO R.R.
HACKLEY AVE.
BEIDLER ST.
POLISKI DR. ST.
GLADE ST.
CITY LIMITS
PARK ST.
TEMPLE ST.
WAALKES ST.
DELANO AVE.
YOUNG AVE.
WILSON AVE.
HANCOCK
RIEGLER'S SUB.
BARNEY AVE.
VACATED BARNEY
N. 1/8 LINE SECTION 31
E. AND W. 1/4 LINE SECTION 31
W. 1/8 LINE SECTION 31
EASEMENT FOR SANITARY SEWER & WATERMAIN #2004-55(A)
Prop 33' EASEMENT FOR WATERMAIN #2004-55(A)
Resolution To Vacate #2004-99(a)
RESOLUTION TO VACATE ROW #2013-61(e)
NOTE: 84" NORTH OF HACKLEY AVE. 96" SOUTH OF HACKLEY AVE.
1"=100'