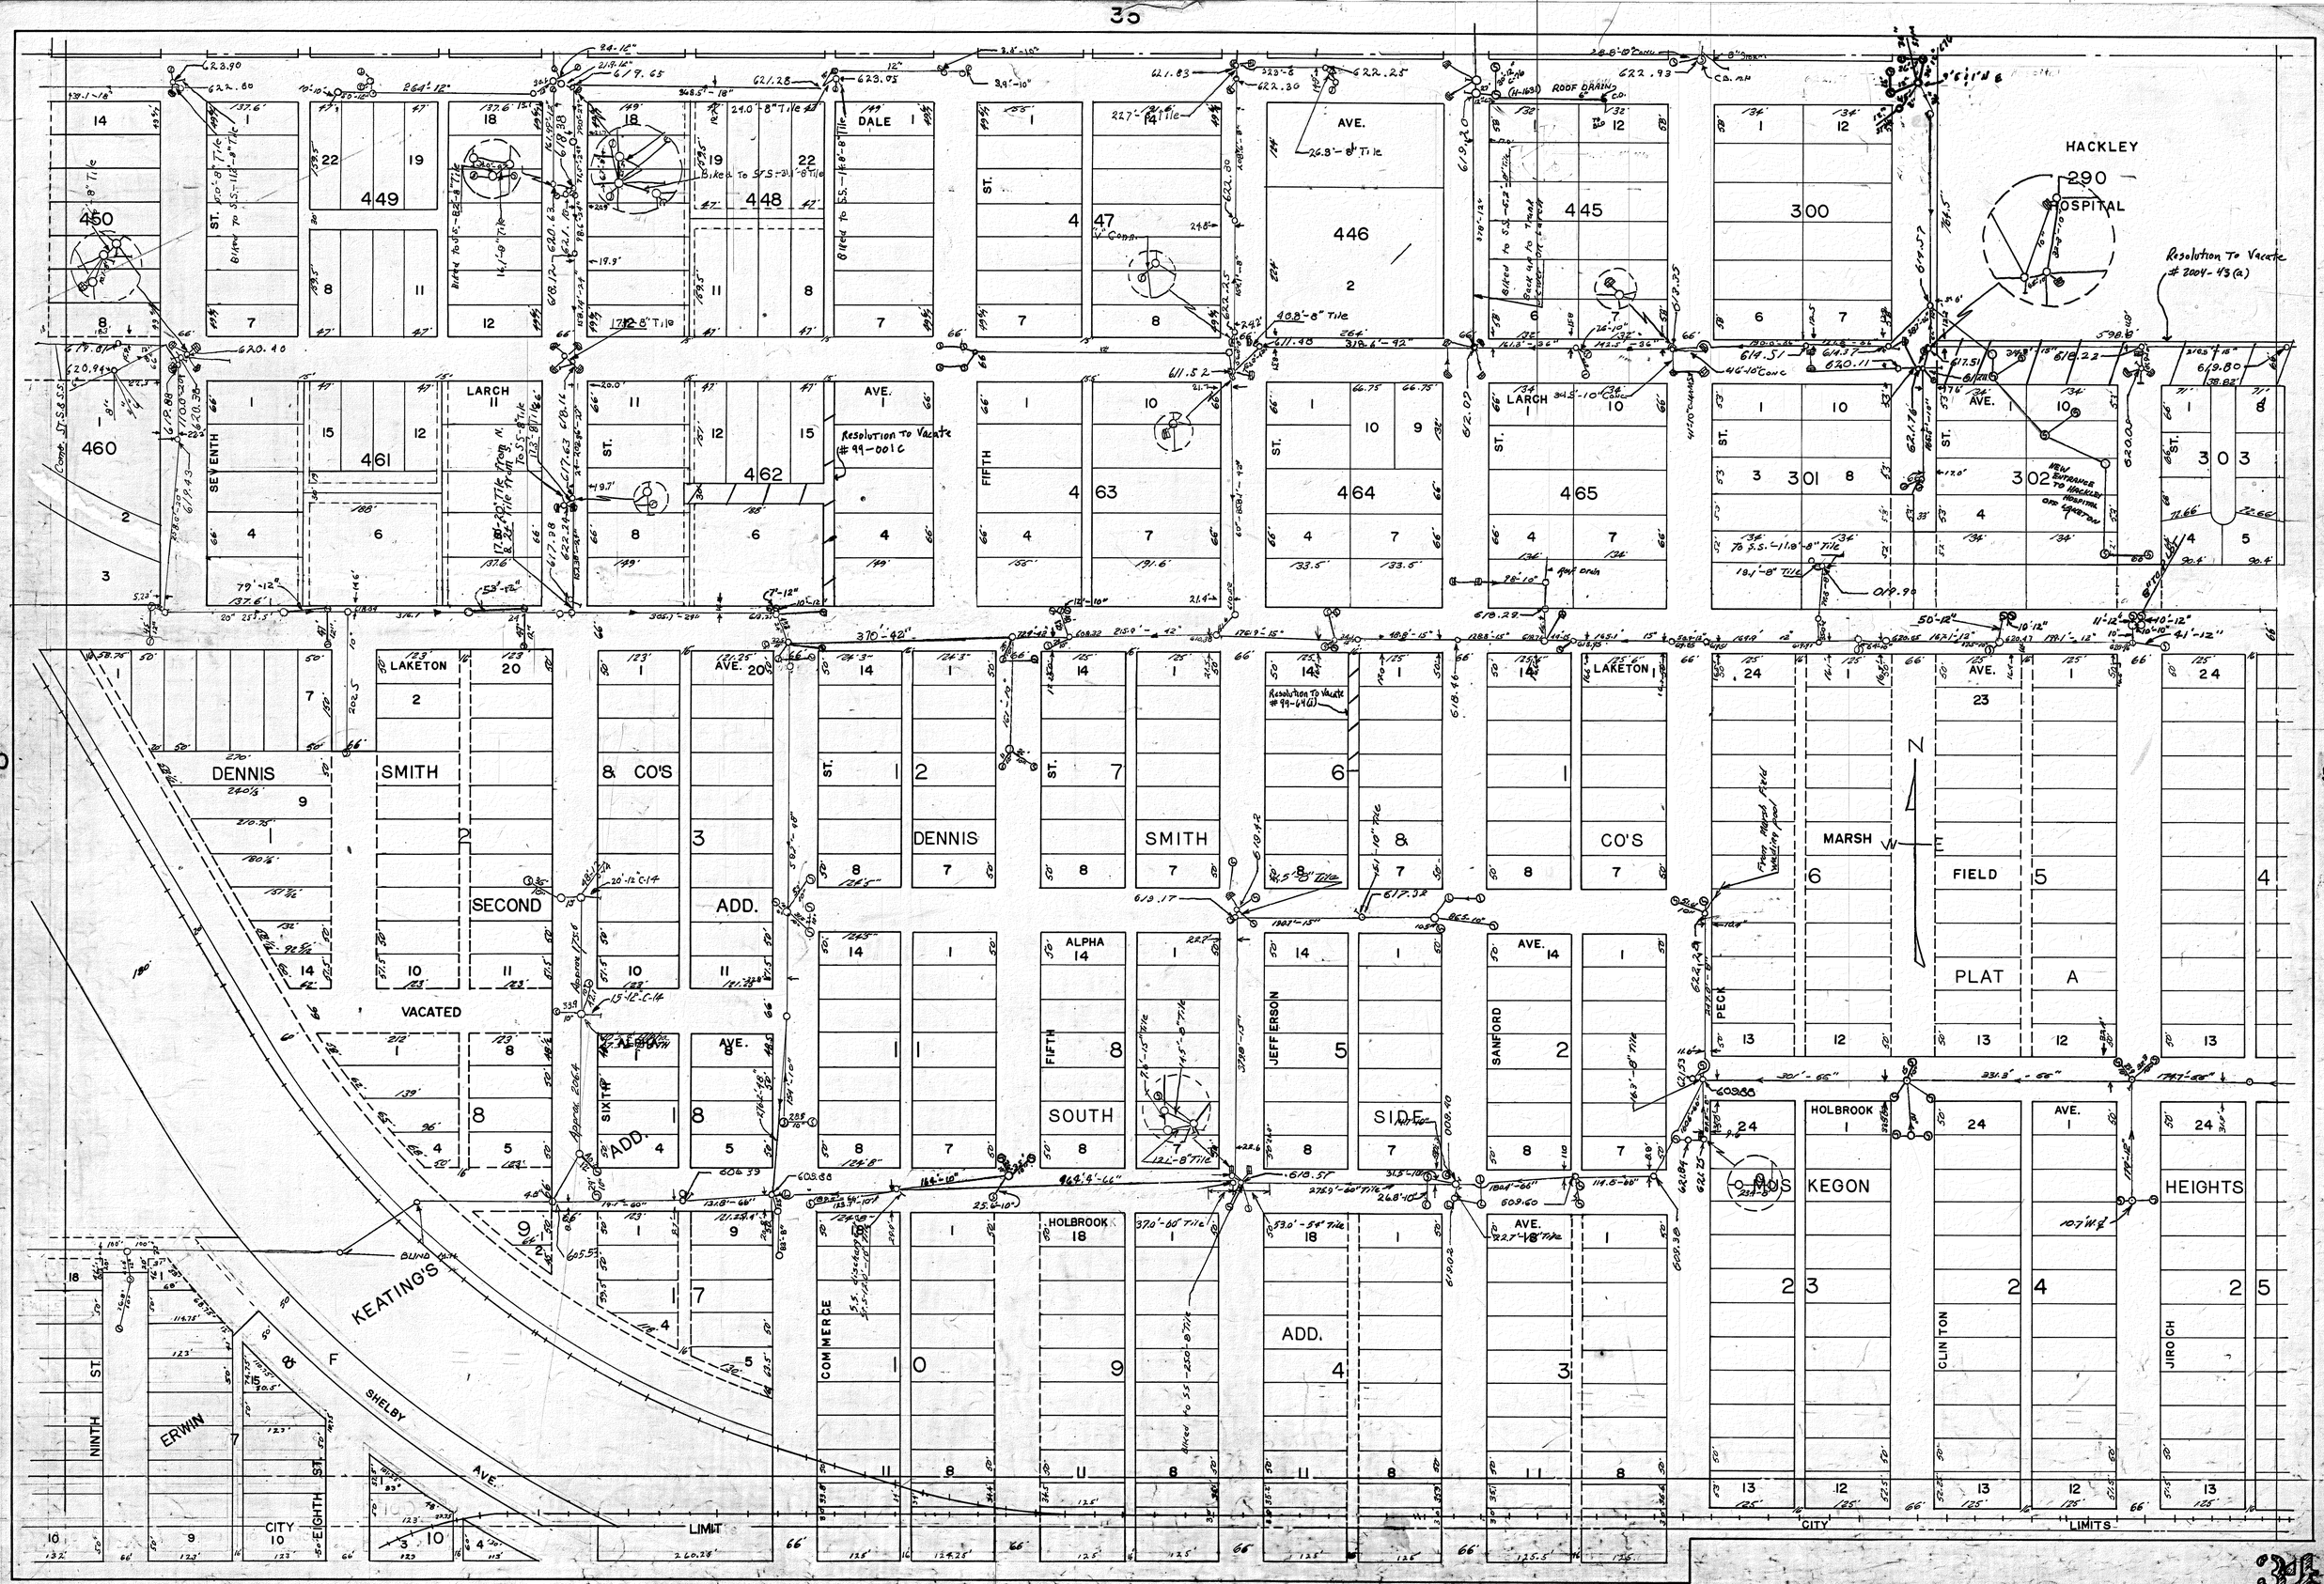

HACKLEY
HOSPITAL
Resolution To Vacate # 2004-43(a)
Resolution To Vacate # 99-001C
Resolution To Vacate # 99-64(a)
DENNIS SMITH & CO'S
SECOND ADD.
VACATED
DENNIS SMITH & CO'S
SOUTH SIDE
ADD.
MARSH FIELD
PLAT A
MUSKEGON HEIGHTS
KEATING'S
SHELBY AVE.
ERWIN
CITY LIMIT
CITY LIMITS
LARCH
LAKETON
DALE
SEVENTH
FIFTH
ALPHA
JEFFERSON
SANFORD
PECK
HOLBROOK
CLINTON
JIROCH
NINTH ST.
EIGHTH ST.
COMMERCE
SIXTH