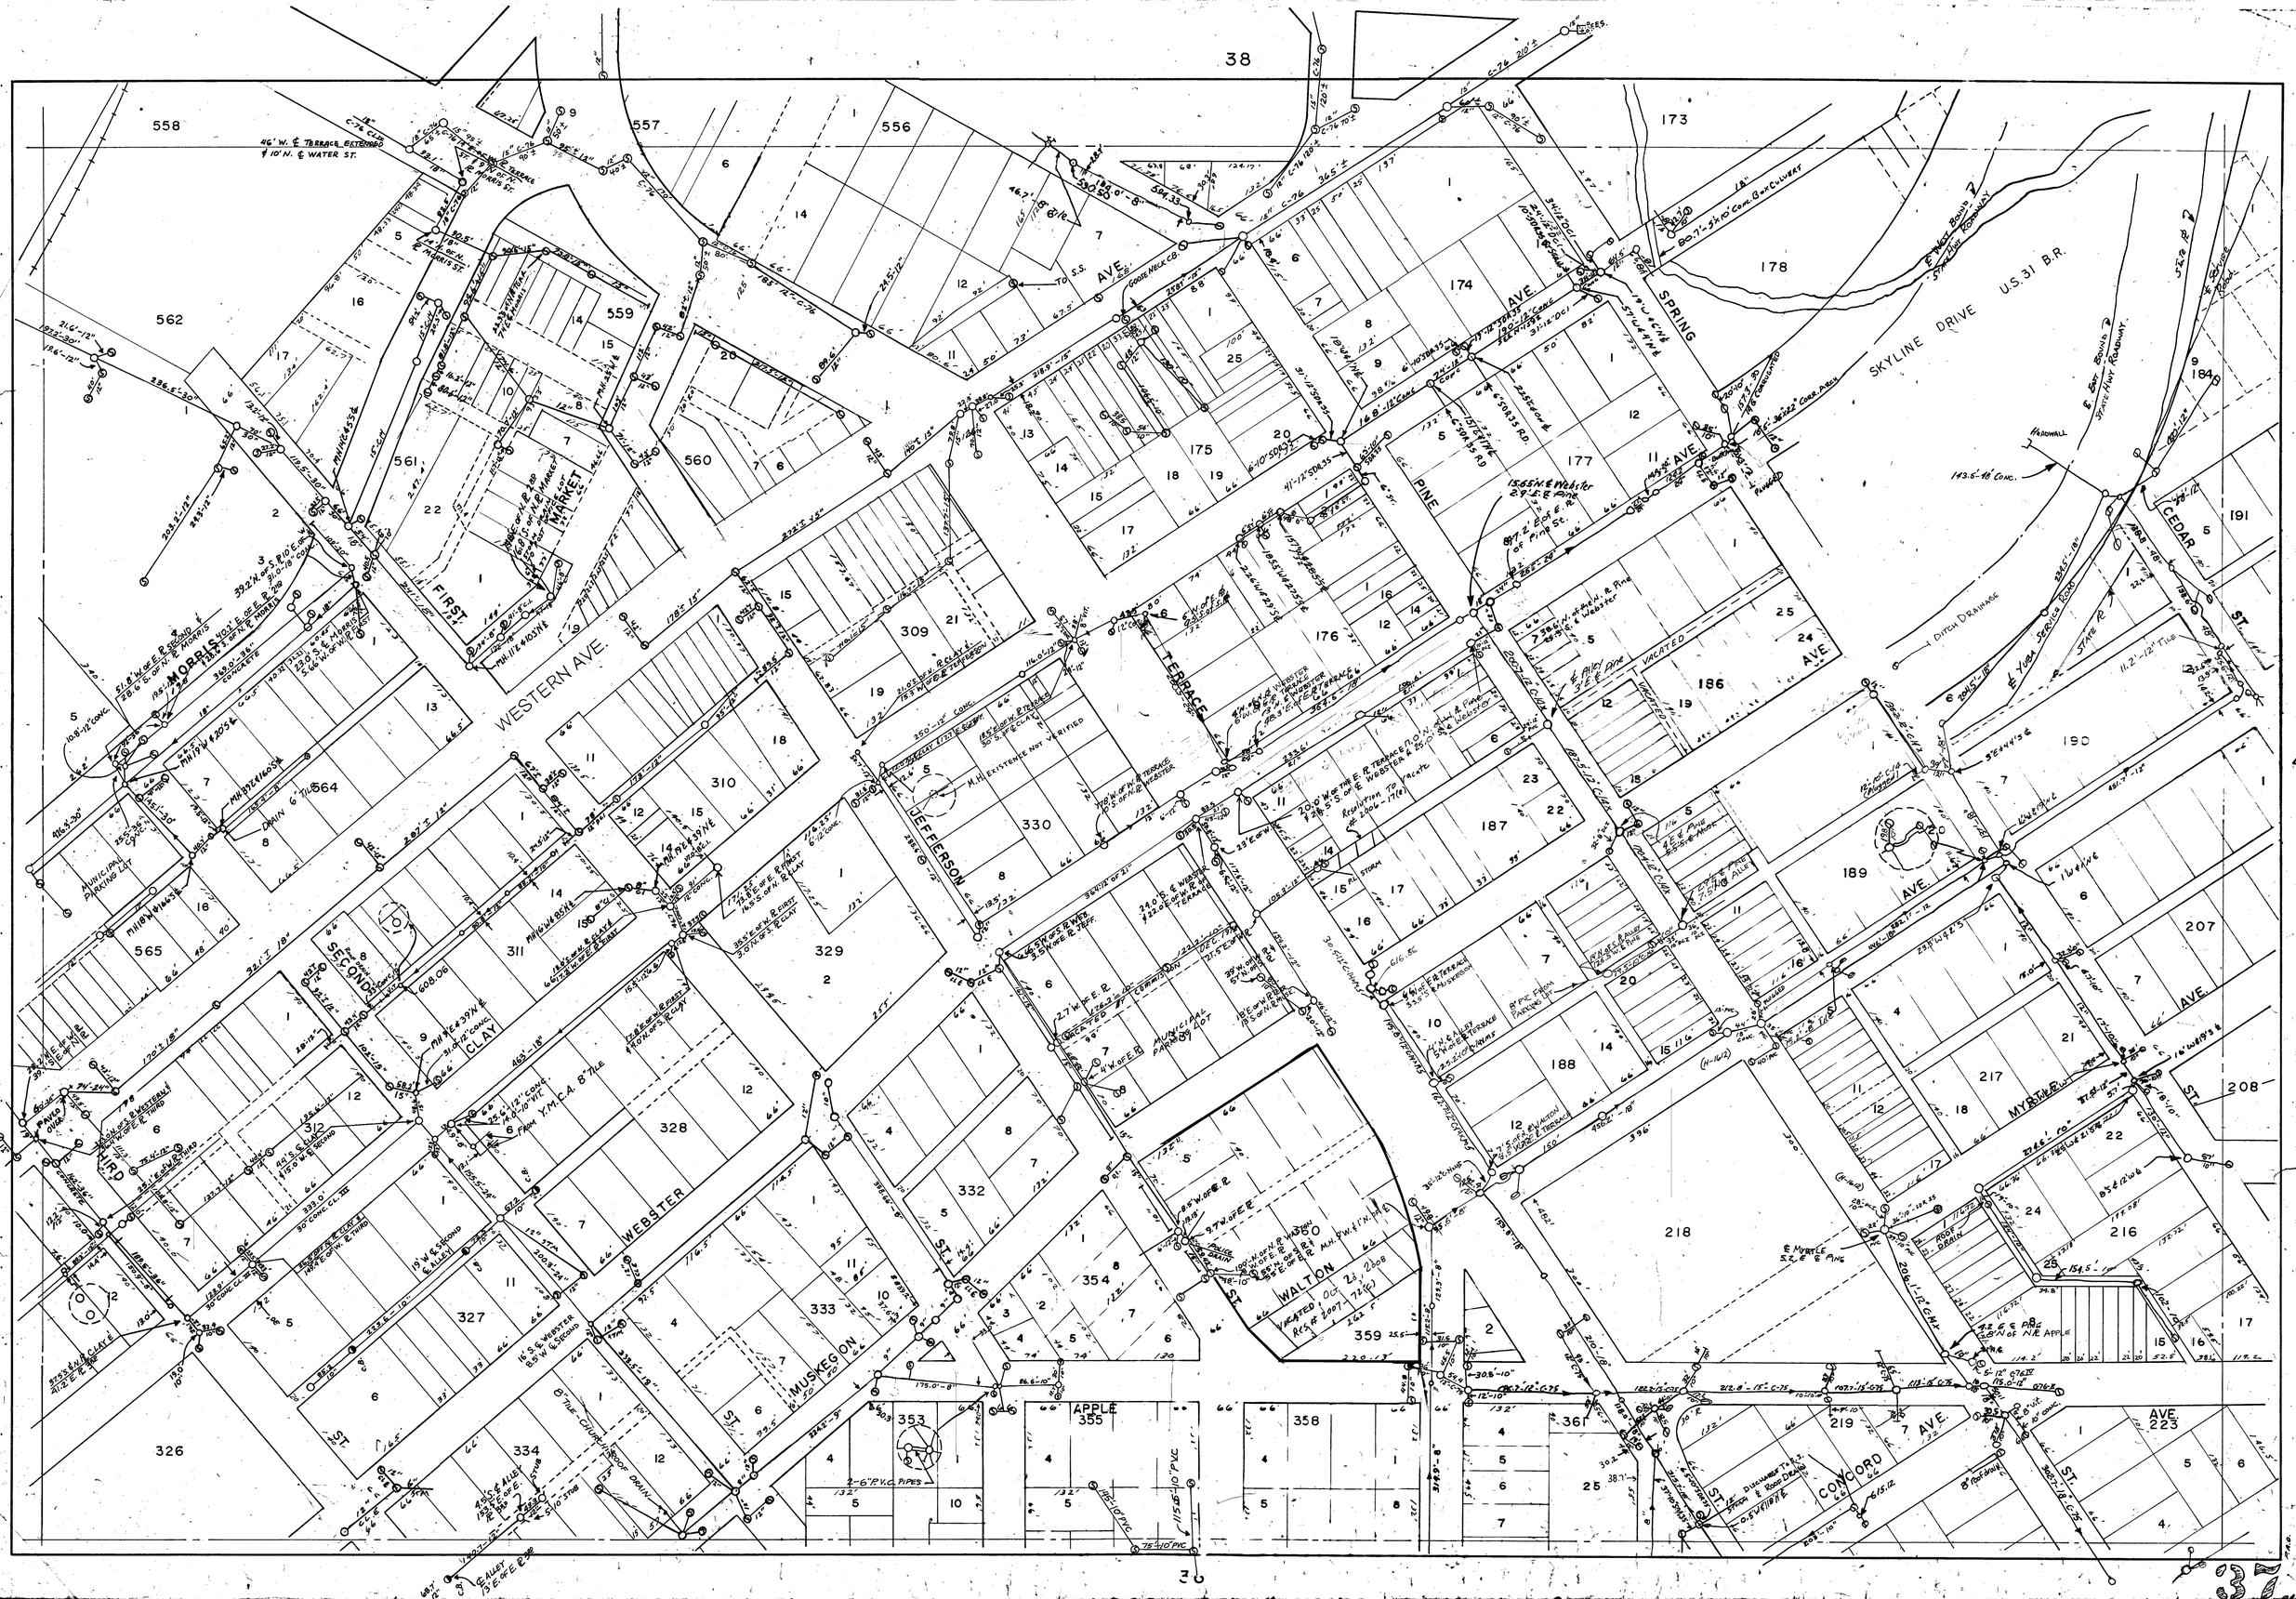

38
27
48
36
WESTERN AVE.
SKYLINE DRIVE U.S. 31 B.R.
SPRING AVE.
PINE AVE.
TERRACE
JEFFERSON
WALTON
WEBSTER
MUSKEGON
CLAY
SECOND
FIRST
MARKET
MORRIS
THIRD
CEDAR ST.
MYRTLE ST.
CONCORD AVE.
APPLE
MUNICIPAL PARKING LOT