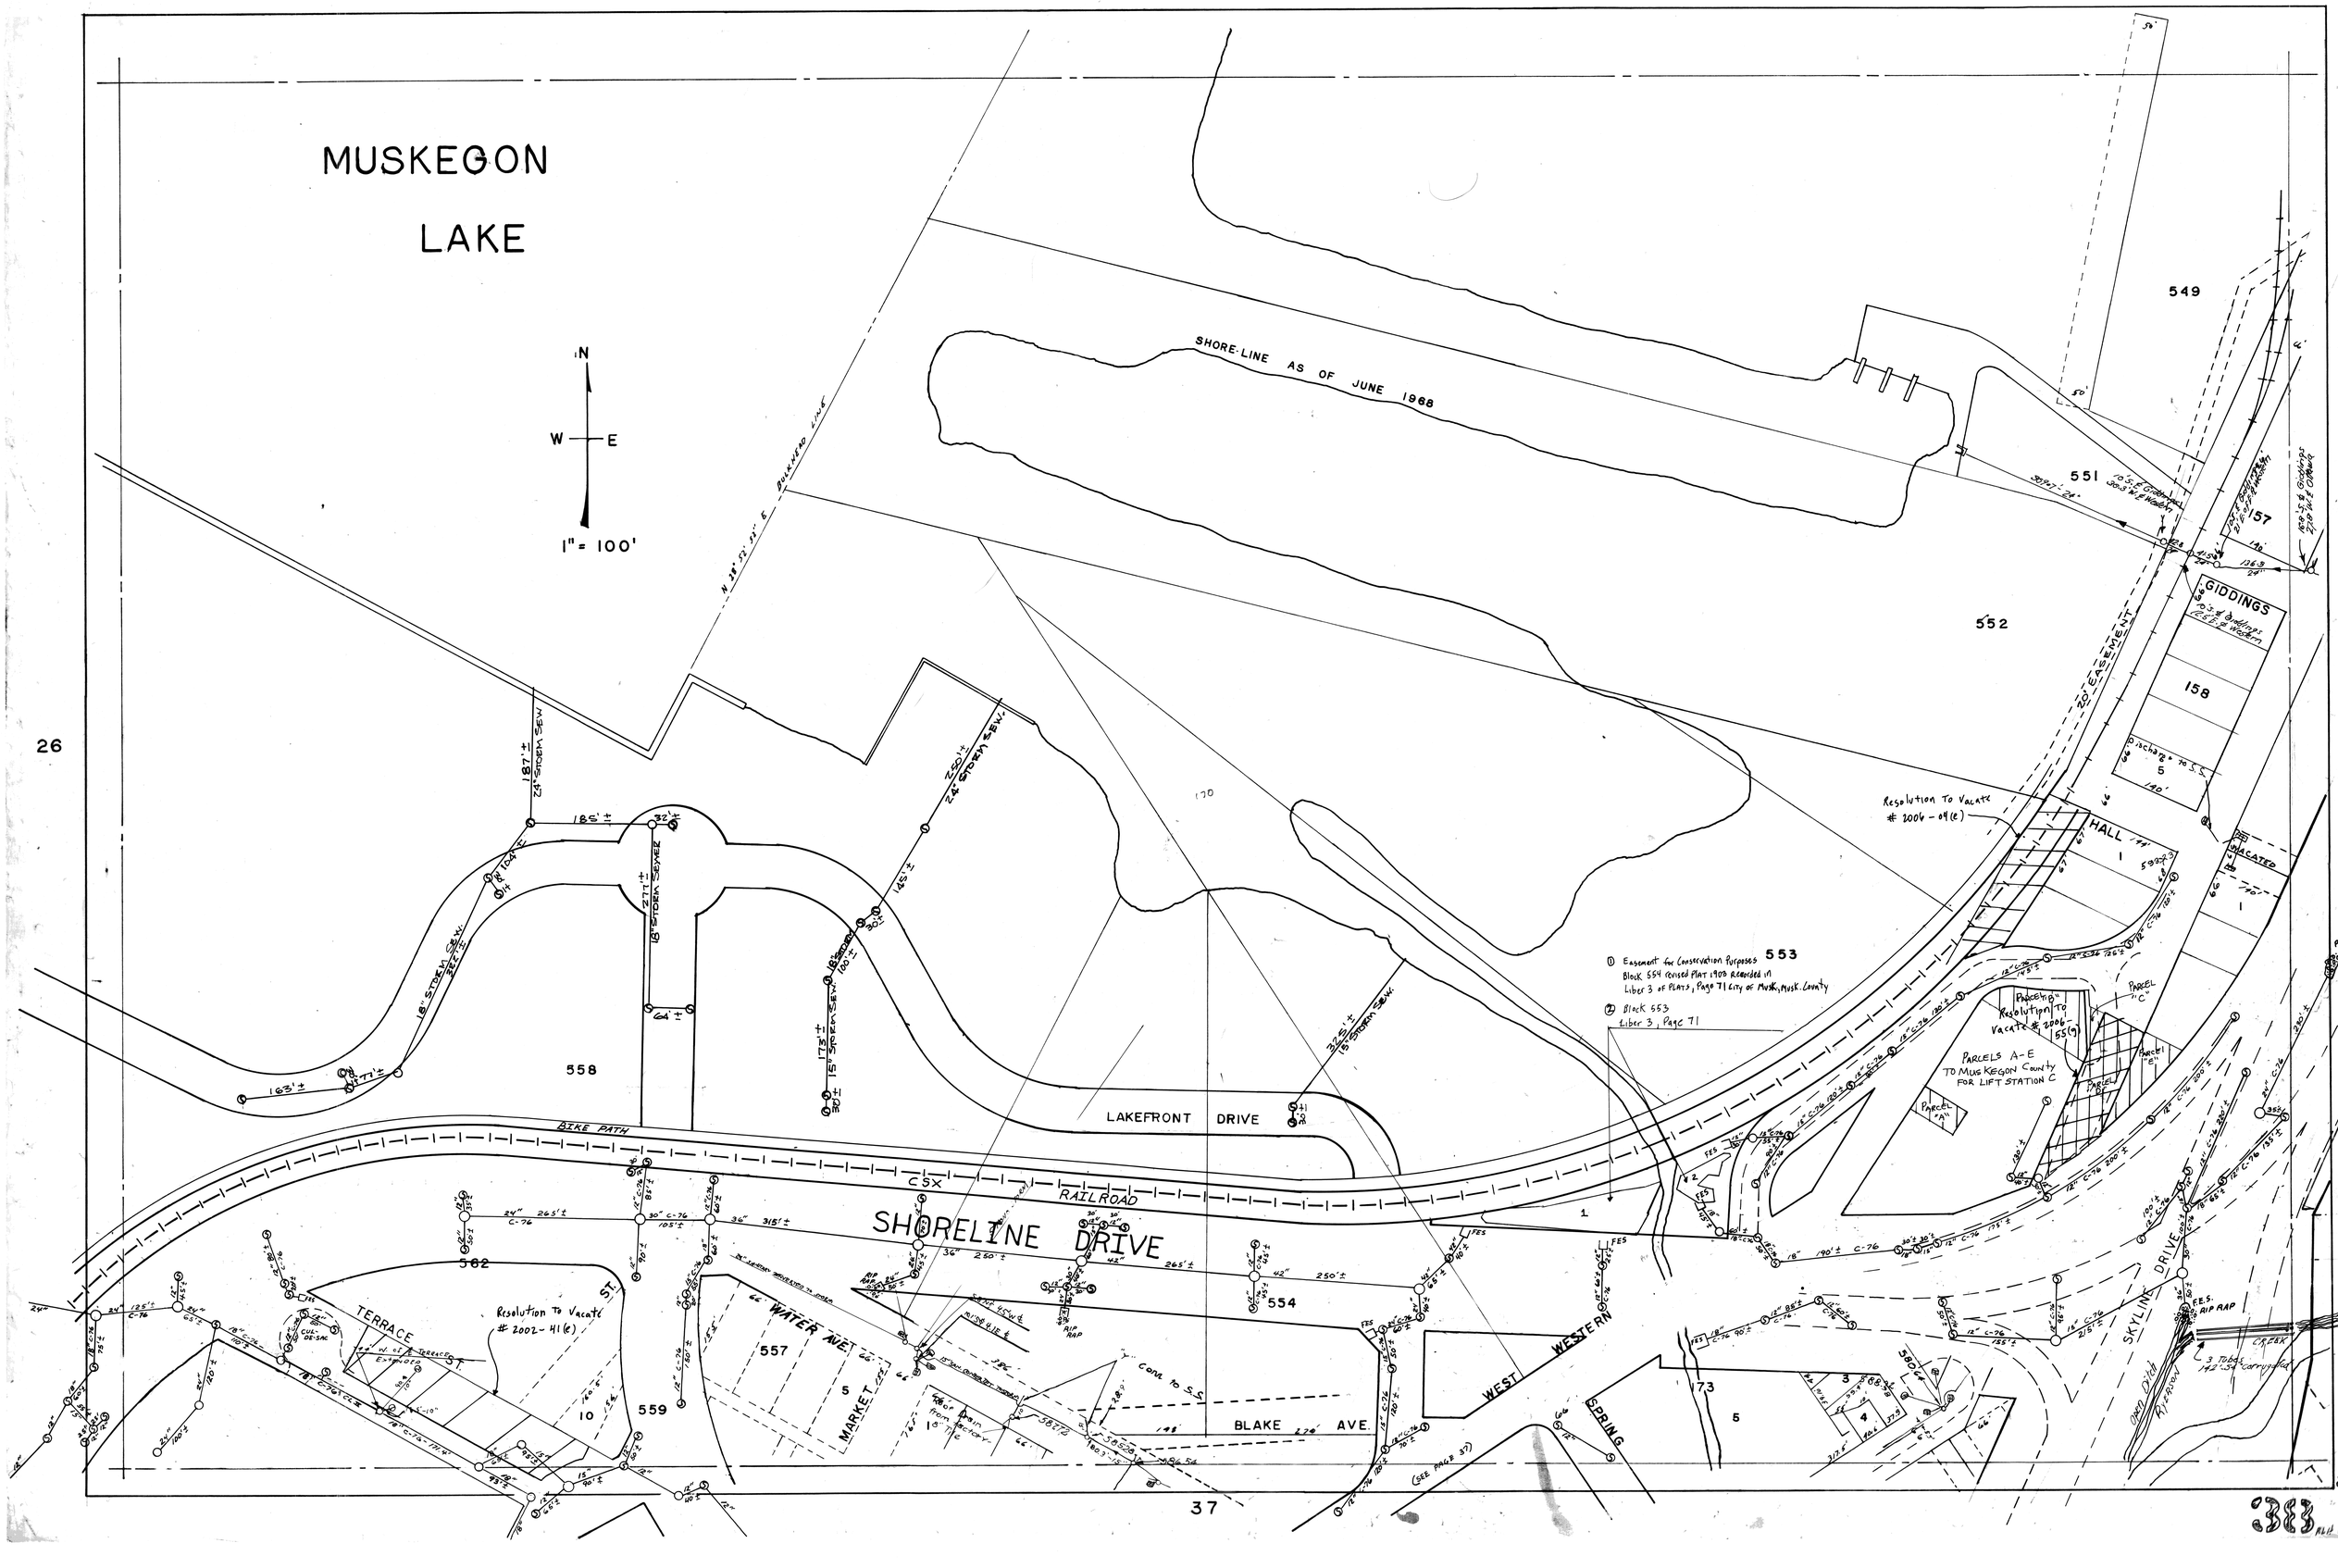
MUSKEGON
LAKE
N
W
E
1" = 100'
SHORE-LINE AS OF JUNE 1968
549
551
552
553
554
557
558
559
562
157
158
GIDDINGS
HALL
20' EASEMENT
Resolution To Vacate # 2006-04(e)
① Easement for Conservation Purposes Block 554 revised Plat 1903 Recorded in Liber 3 of Plats, Page 71 City of Musk, Musk. County
② Block 553 Liber 3, Page 71
PARCELS A-E TO MUSKEGON County FOR LIFT STATION C
LAKEFRONT DRIVE
BIKE PATH
CSX RAILROAD
SHORELINE DRIVE
TERRACE ST.
Resolution To Vacate # 2002-41(e)
WATER AVE.
MARKET
BLAKE AVE.
WEST WESTERN
SPRING
SKYLINE DRIVE
RIP RAP
CREEK
(SEE PAGE 37)