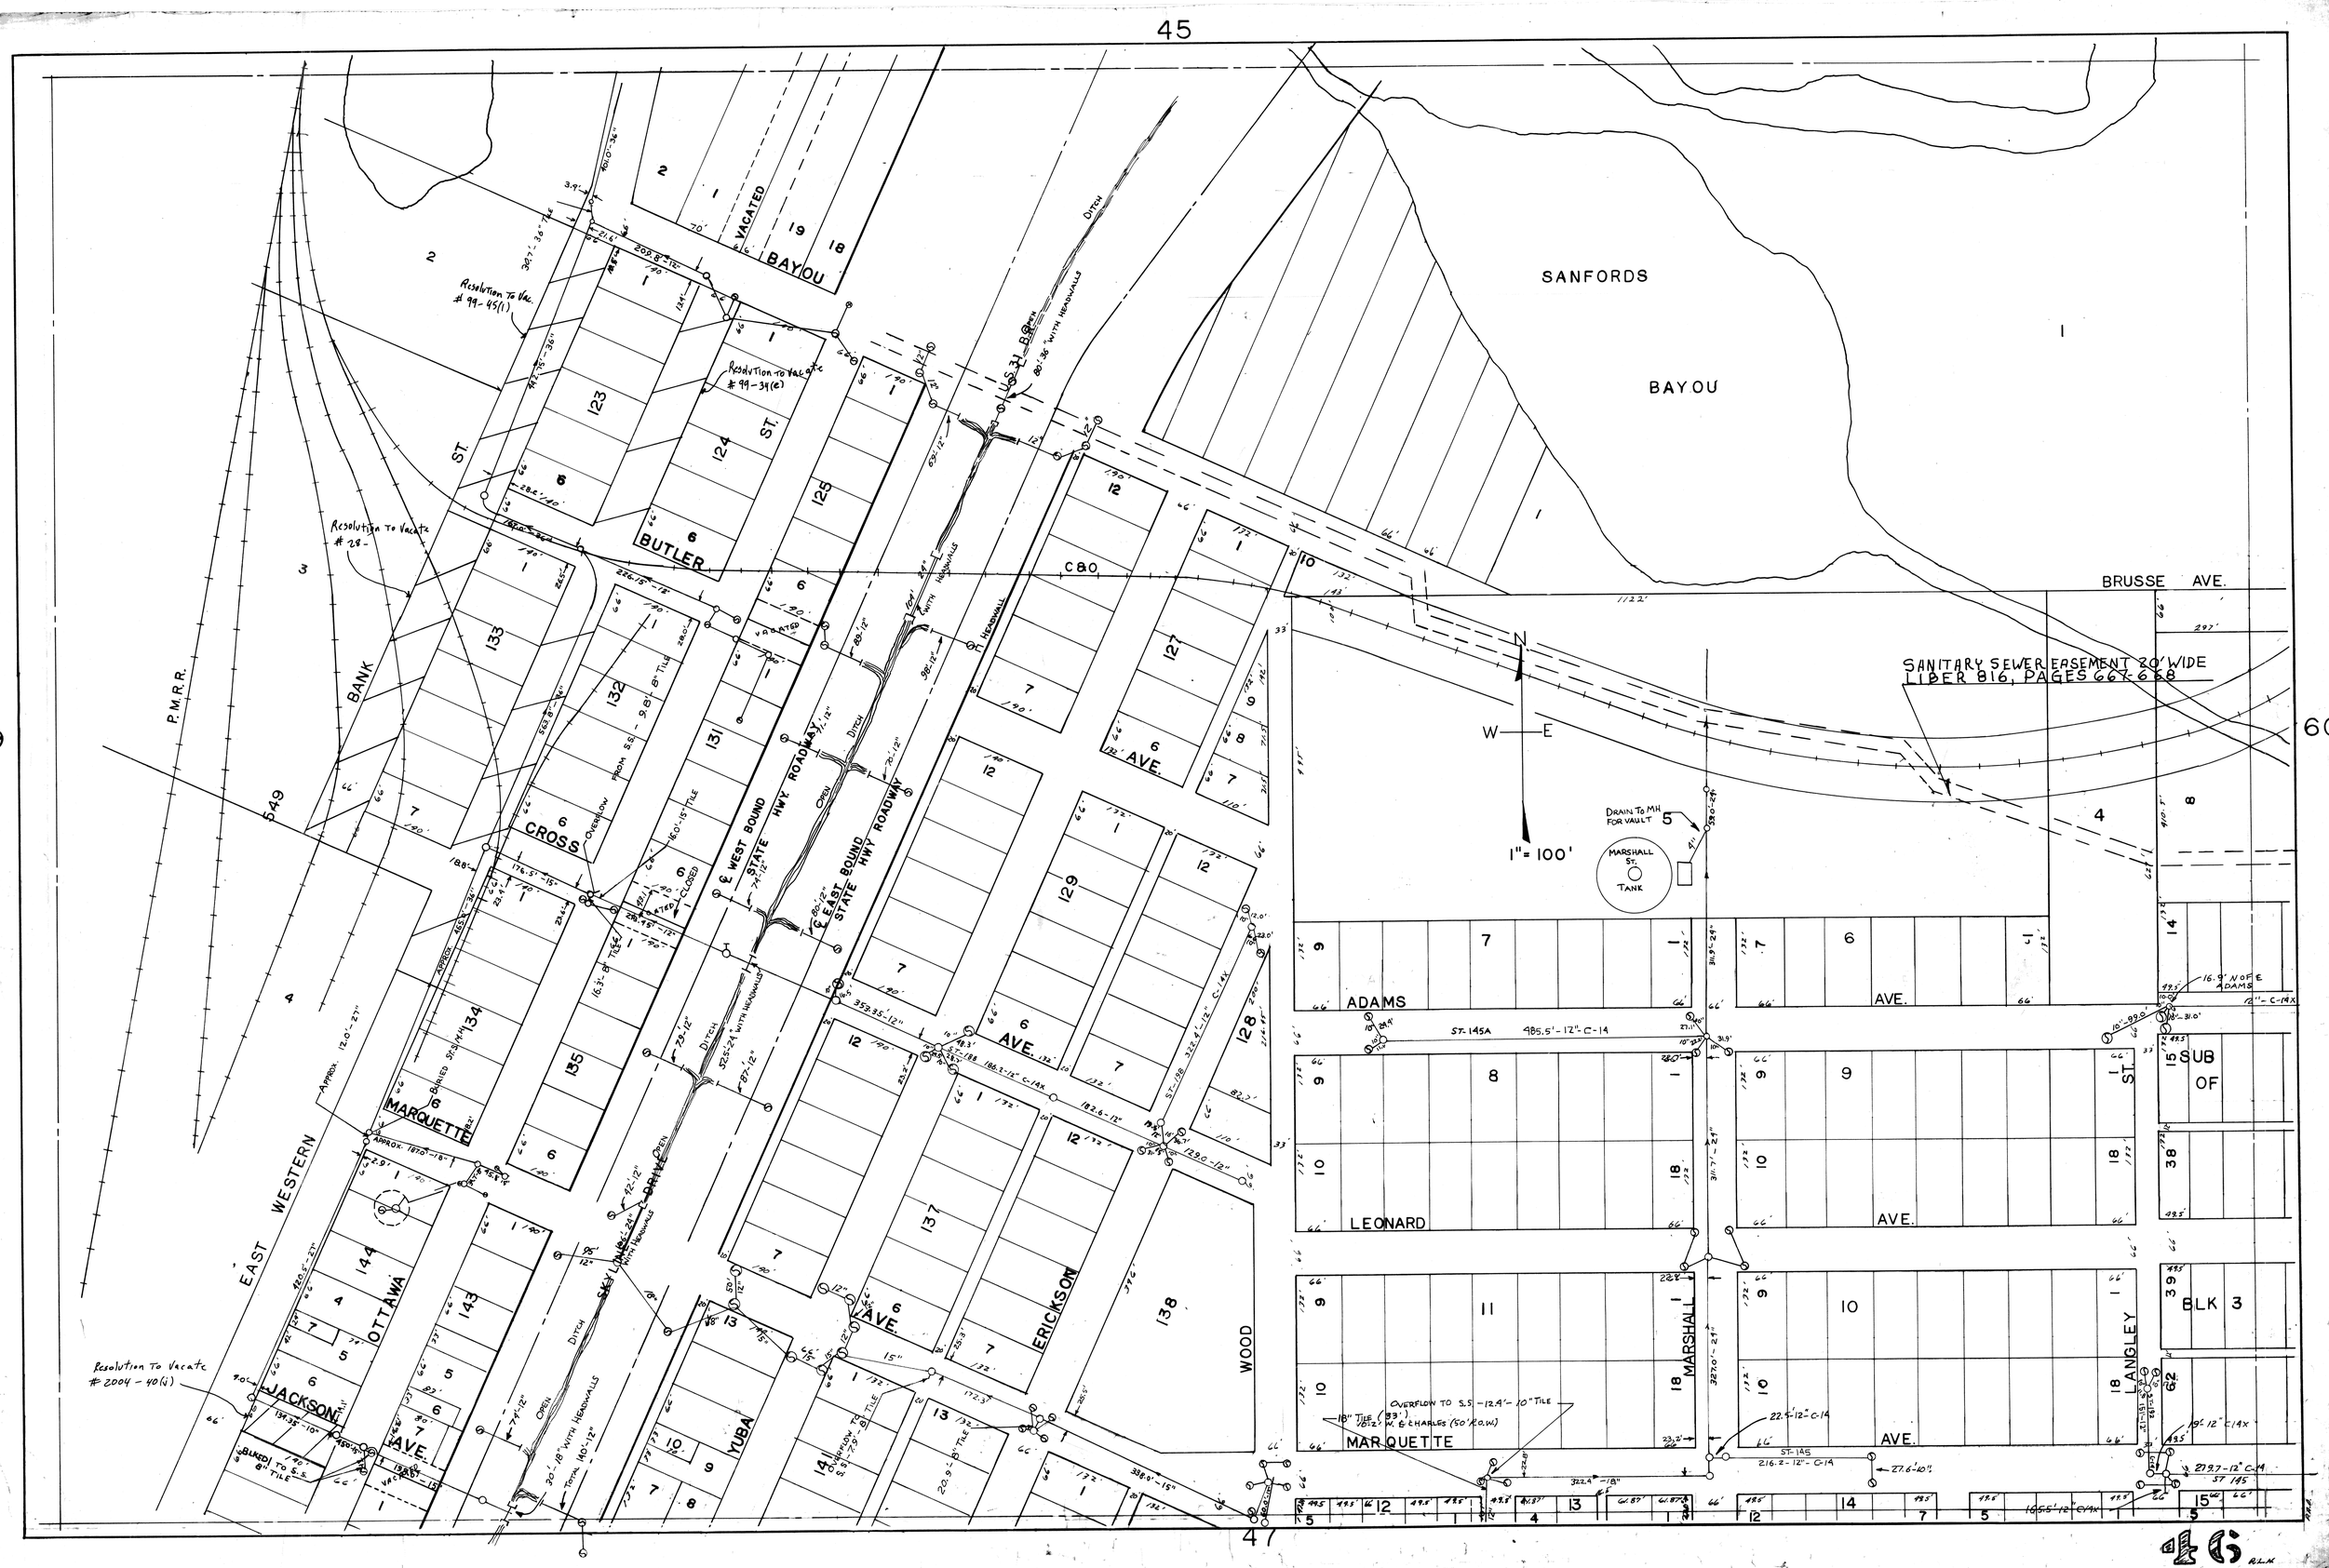
45
39
60
47
SANFORDS
BAYOU
BRUSSE AVE.
SANITARY SEWER EASEMENT 20' WIDE
LIBER 816, PAGES 667-668
1" = 100'
DRAIN TO MH FOR VAULT
MARSHALL ST. TANK
ADAMS AVE.
LEONARD AVE.
MARQUETTE AVE.
MARSHALL
LANGLEY ST.
SUB OF
BLK 3
BUTLER ST.
CROSS
MARQUETTE
JACKSON AVE.
OTTAWA
YUBA
ERICKSON AVE.
WOOD
BANK
EAST WESTERN
P.M.R.R.
VACATED
BAYOU
C&O
WEST BOUND STATE HWY ROADWAY
EAST BOUND STATE HWY ROADWAY
DITCH
OPEN
Resolution To Vac. # 99-45(1)
Resolution To Vacate # 99-34(e)
Resolution To Vacate # 28-
Resolution To Vacate # 2004-40(i)
OVERFLOW TO S.S. -12.4'-10" TILE
18" TILE (33') 10.2' W. & CHARLES (50' R.O.W.)
ST-145A 485.5'-12"-C-14
ST-145 216.2-12"-C-14
ST-198 322.4'-12"-C-14X
16.9' N OF E ADAMS
22.5'-12"-C-14
27.6'-10"
19'-12" C14X
279.7-12" C-14
ST 145
165.5'-12" C14X
46