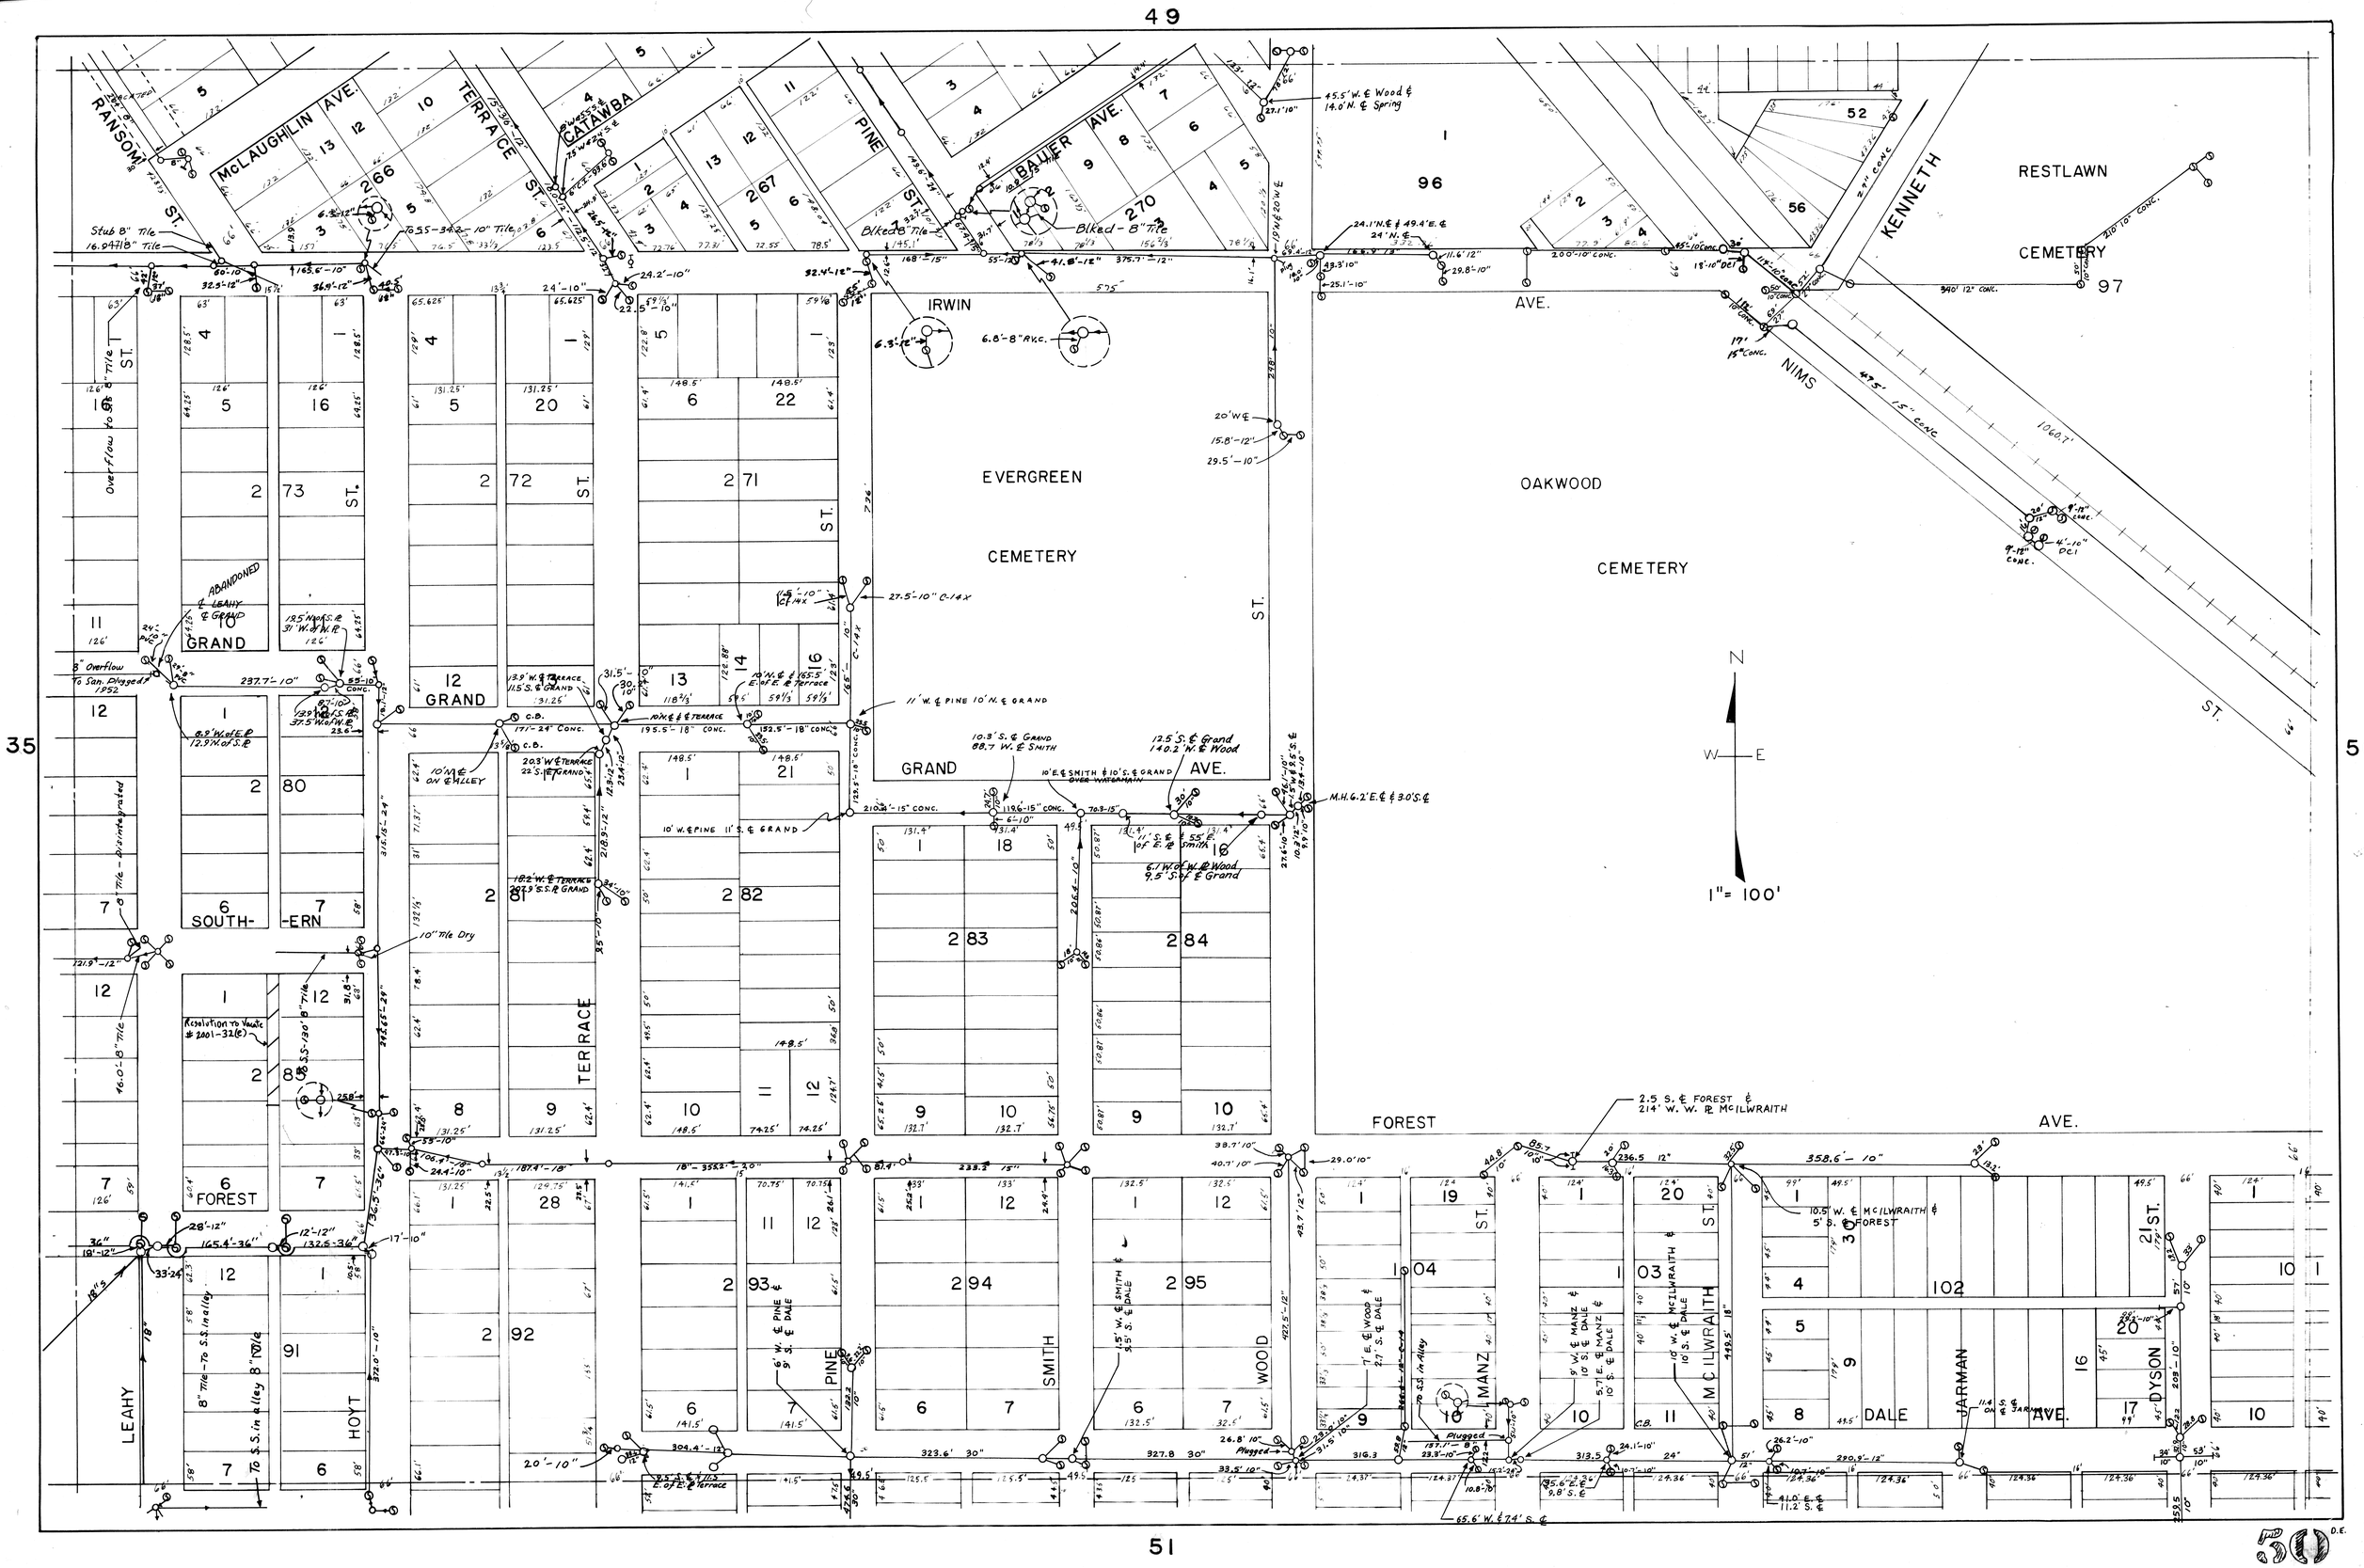
49
51
35
56
RANSOM ST.
McLAUGHLIN AVE.
TERRACE ST.
CATAWBA
PINE ST.
BAUER AVE.
IRWIN
AVE.
KENNETH
NIMS
RESTLAWN
CEMETERY
EVERGREEN
CEMETERY
OAKWOOD
CEMETERY
GRAND
AVE.
SOUTH-
-ERN
FOREST
AVE.
LEAHY
HOYT
TERRACE
PINE
SMITH
WOOD
MANZ
McILWRAITH
DALE
JARMAN
DYSON
N
W
E
1" = 100'