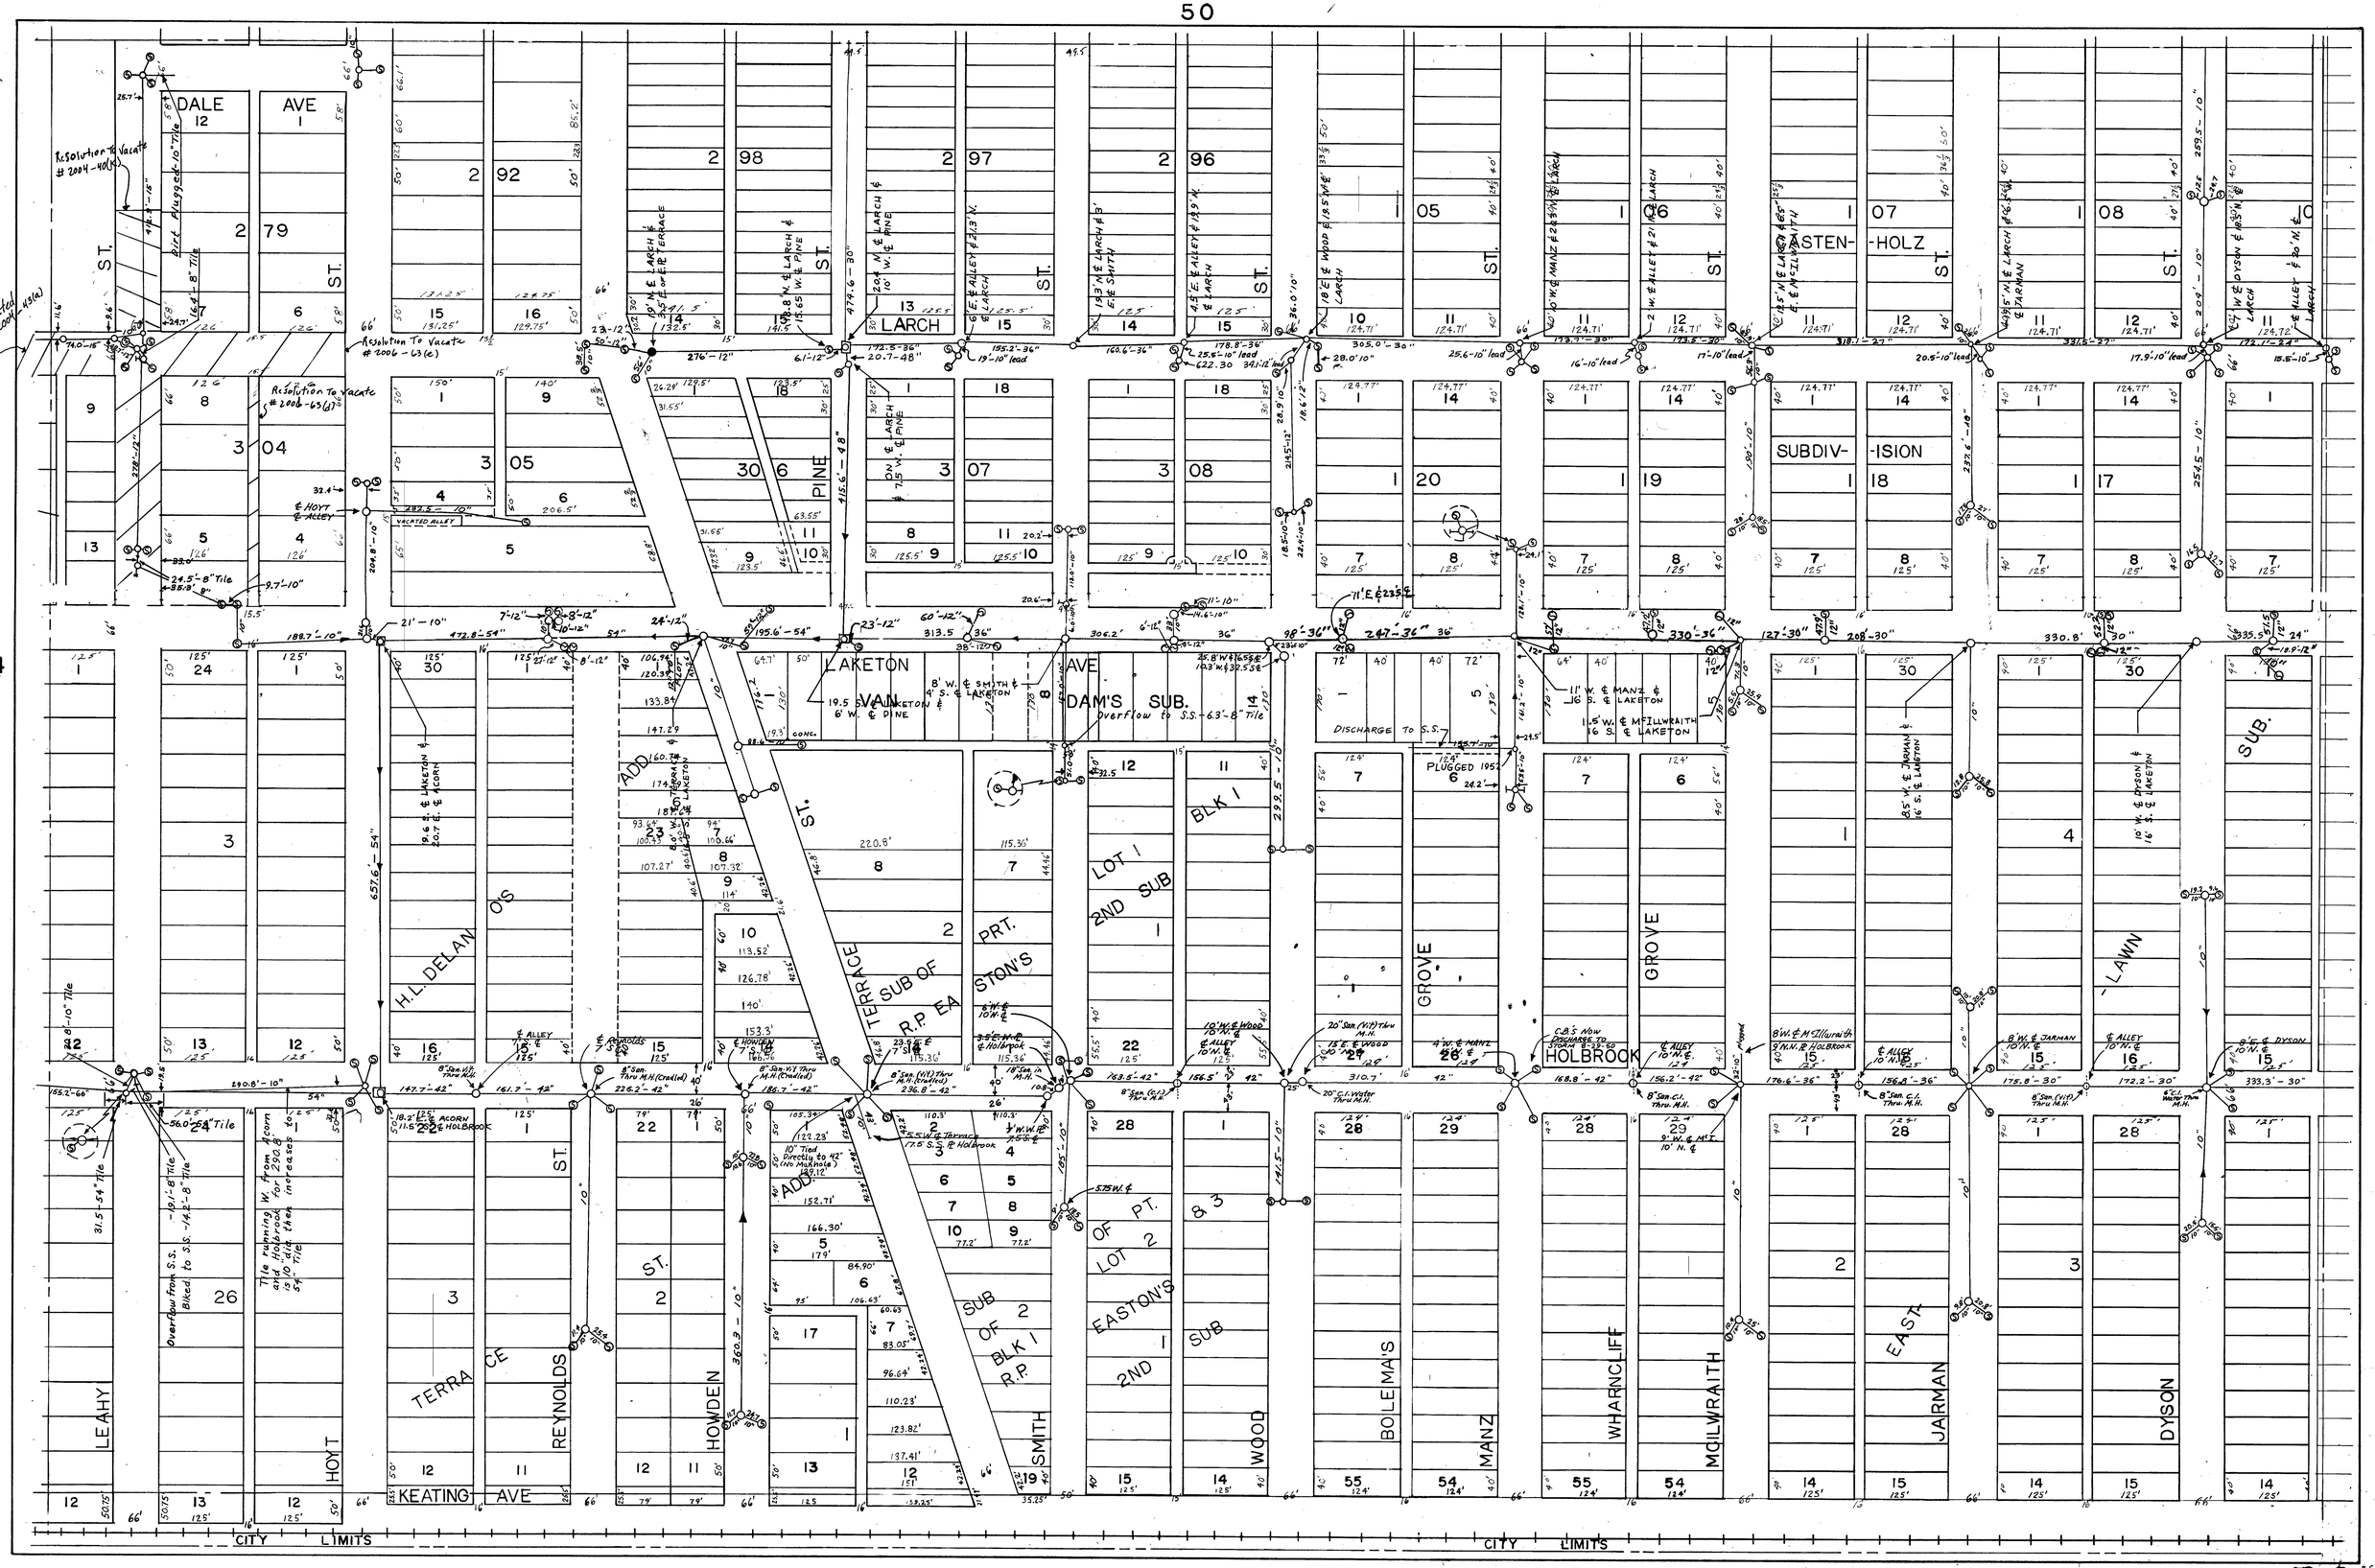
50
34
55
52
DALE AVE
LARCH
PINE
LAKETON AVE
DAM'S SUB.
ASTEN-HOLZ
SUBDIV-ISION
H.L. DELANO'S
ADD.
TERRACE ST.
SUB OF PRT. R.P. EASTON'S
LOT 1 2ND SUB
BLK 1
GROVE
HOLBROOK
LAWN SUB.
LEAHY
HOYT
REYNOLDS
HOWDEN
SMITH
WOOD
BOLEMA'S
MANZ
WHARNCLIFF
MCILWRAITH
JARMAN
DYSON
KEATING AVE
CITY LIMITS
CITY LIMITS