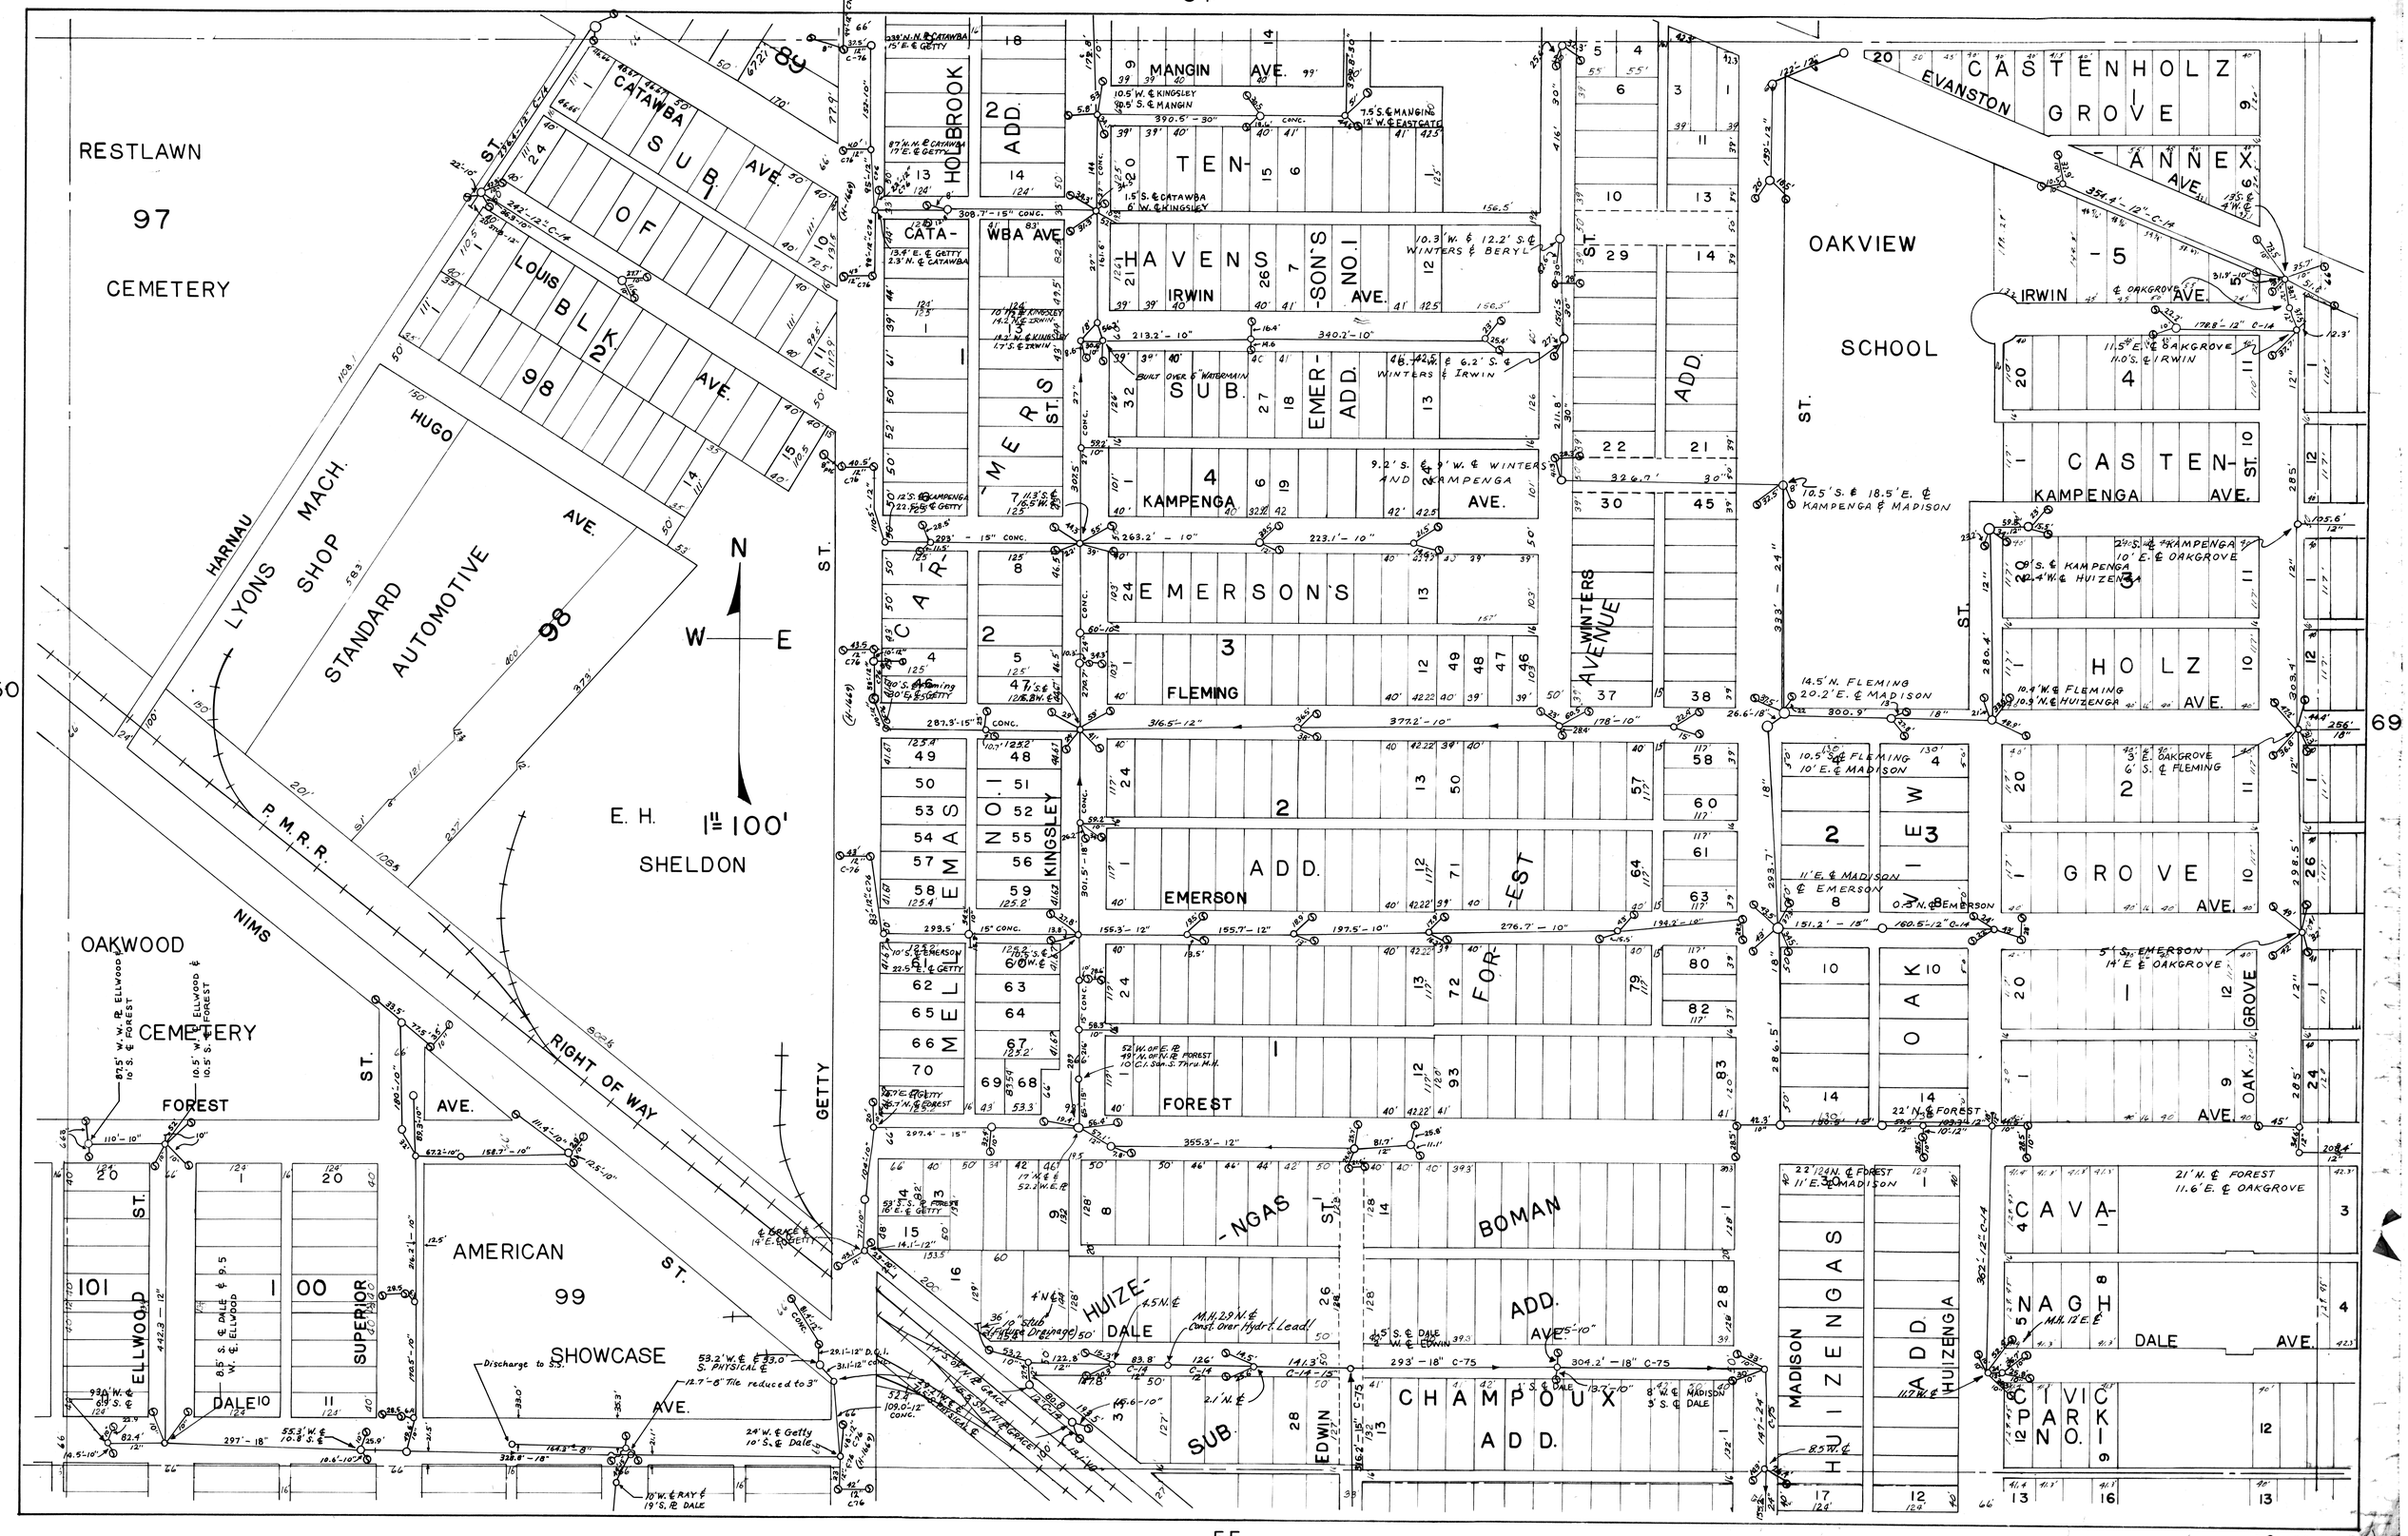
RESTLAWN
97
CEMETERY
CATAWBA AVE.
SUB. OF BLK. 98
LOUIS AVE.
HUGO AVE.
HARNAU
LYONS MACH. SHOP
STANDARD AUTOMOTIVE
98
P.M.R.R.
NIMS
RIGHT OF WAY
E. H. SHELDON
1" = 100'
N
W
E
OAKWOOD CEMETERY
FOREST AVE.
ELLWOOD ST.
SUPERIOR ST.
DALE
AMERICAN 99 SHOWCASE
AVE.
GETTY ST.
HOLBROOK ADD.
CATAWBA AVE.
MANGIN AVE.
TEN-HAVENS SUB.
IRWIN AVE.
EMERSON'S NO. 1
EMERSON'S ADD.
KAMPENGA AVE.
CARMERS ST.
EMERSON'S
FLEMING
MELLEMAS NO. 1
KINGSLEY
EMERSON ADD.
FOREST
FOREST ADD.
WINTERS AVENUE
OAKVIEW SCHOOL
EVANSTON
CASTENHOLZ GROVE
ANNEX AVE.
IRWIN AVE.
CASTENHOLZ
KAMPENGA AVE.
HOLZ AVE.
GROVE AVE.
OAKVIEW
OAK GROVE AVE.
HUIZENGAS ADD.
MADISON
HUIZENGA
CAVANAGH
DALE AVE.
CIVIC PARK NO. 1
HUIZENGAS
DALE
CHAMPOUX ADD.
EDWIN
BOMAN ADD.
SUB.
50
69