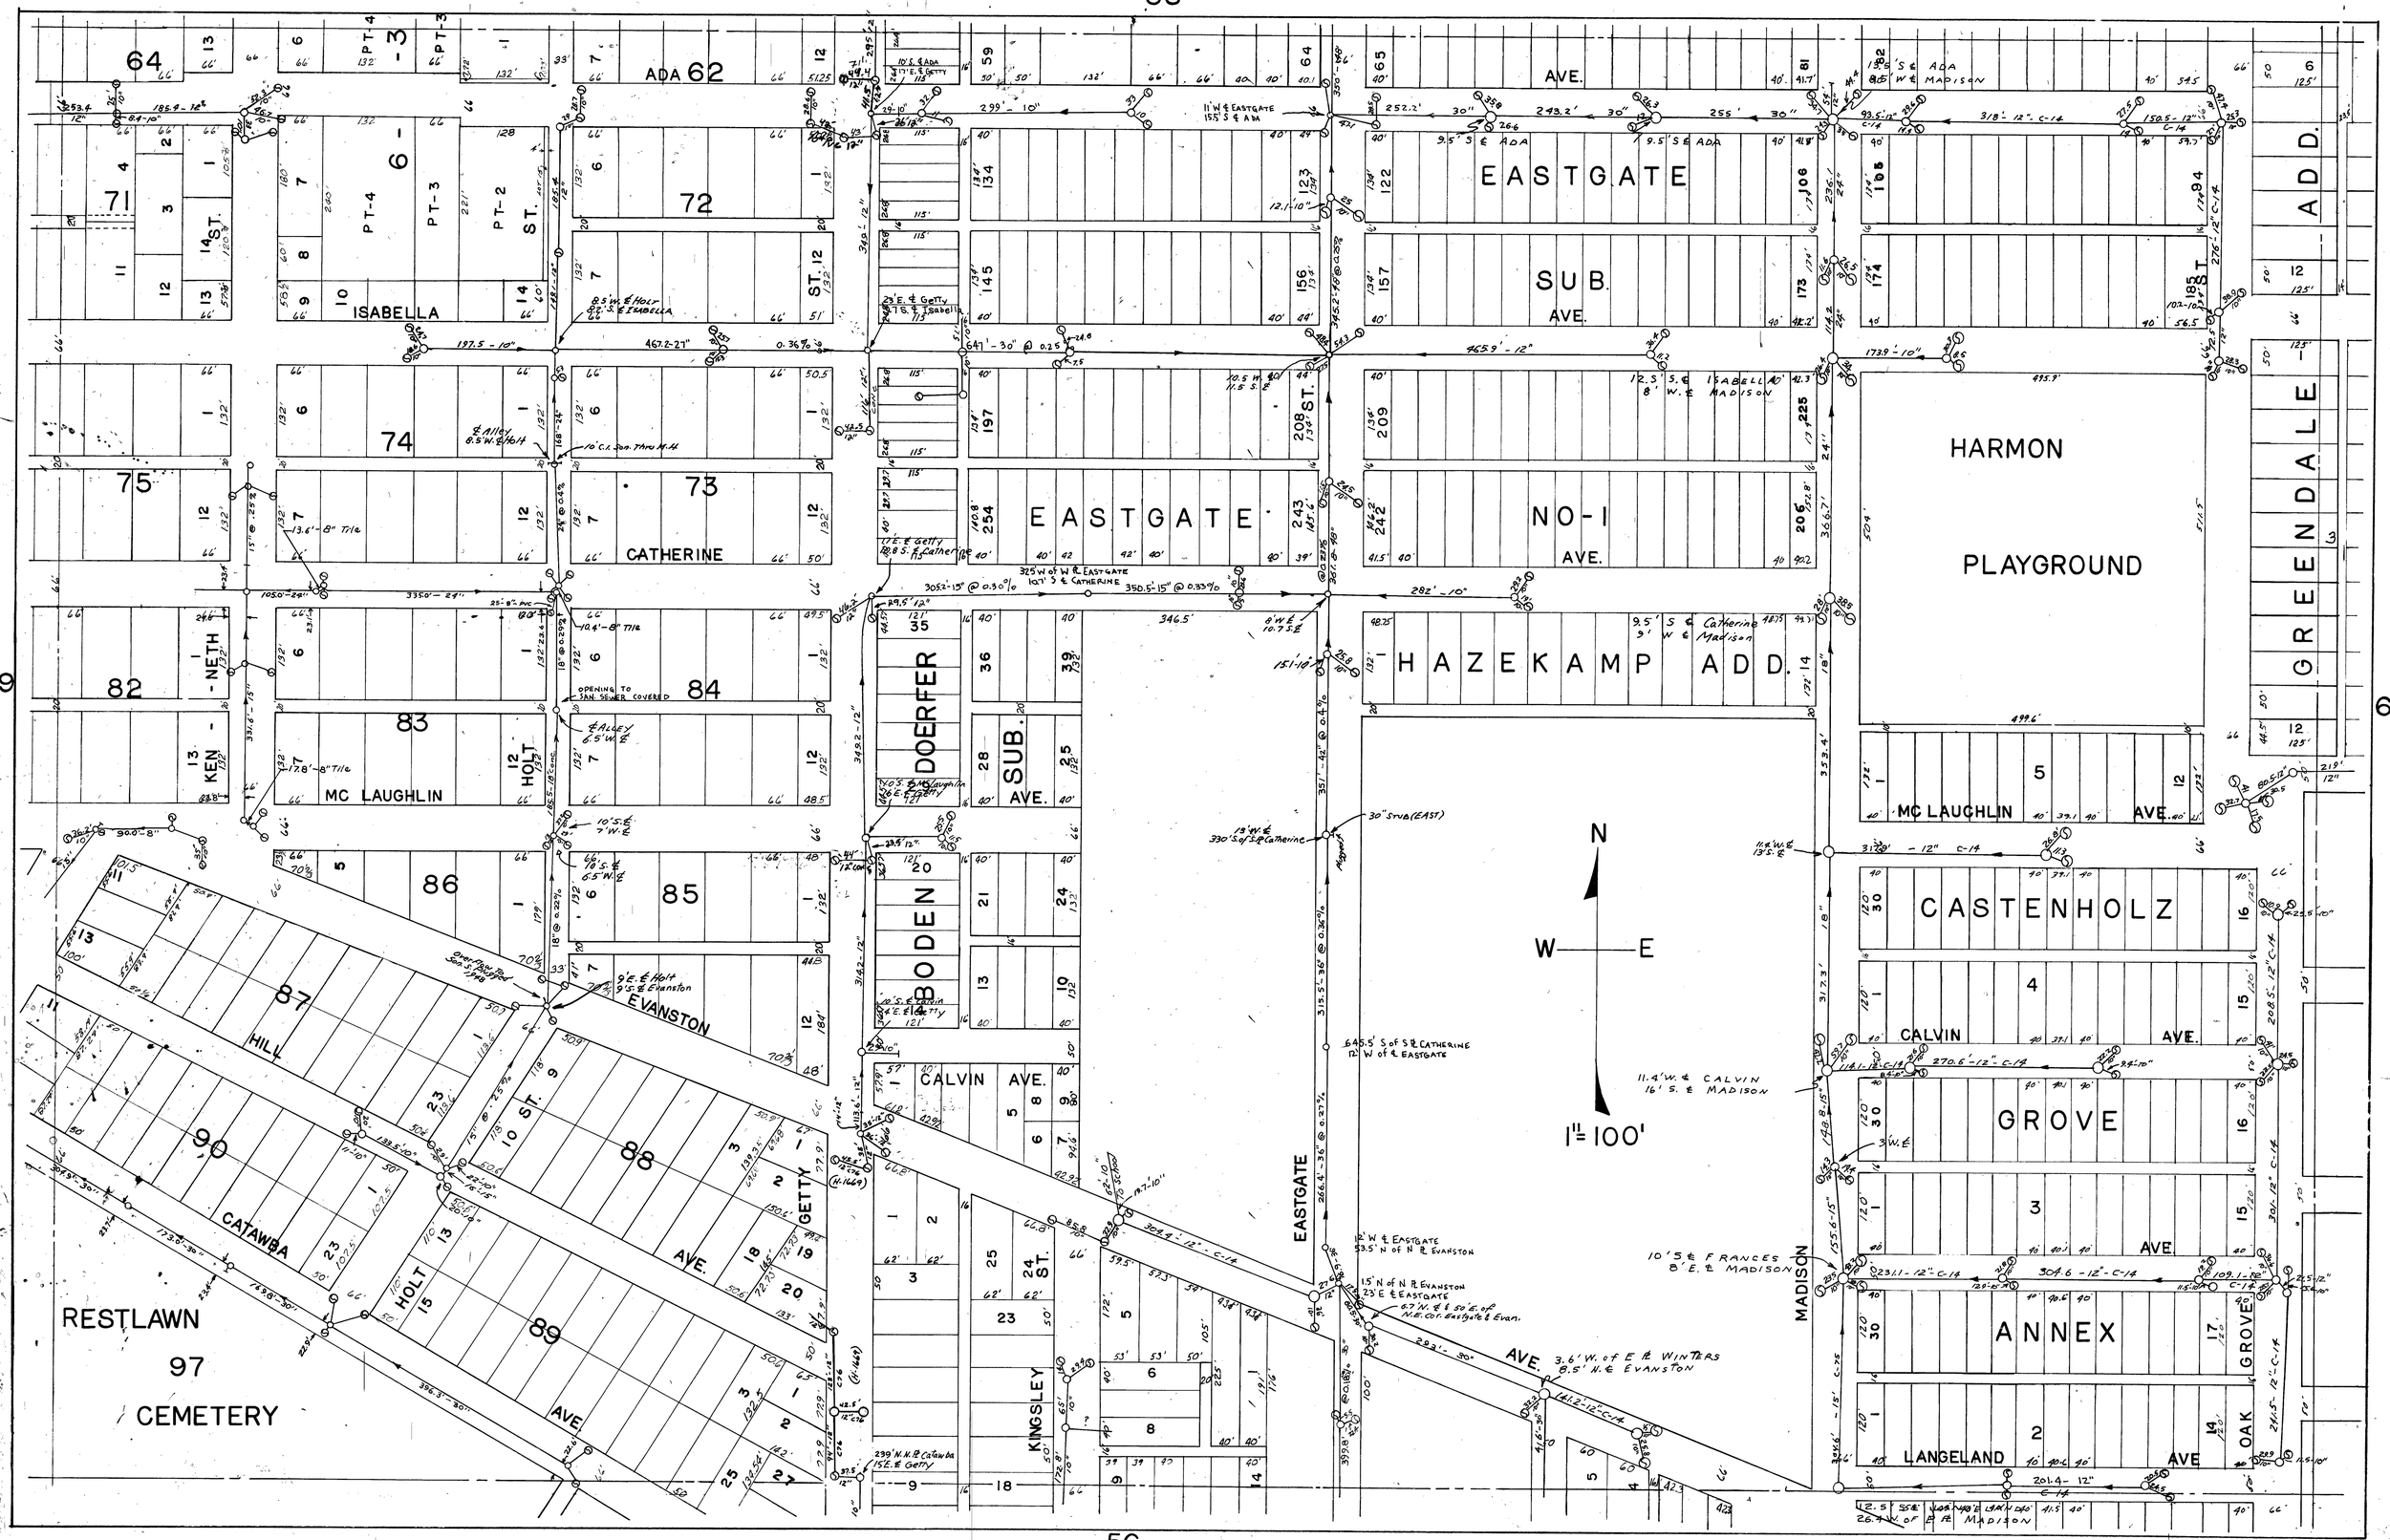
58
56
49
68
N
W
E
1" = 100'
ADA
ISABELLA
CATHERINE
MC LAUGHLIN
HOLT
EVANSTON
HILL
CATAWBA
AVE.
RESTLAWN
97
CEMETERY
DOERFER
SUB.
BODEN
CALVIN
AVE.
GETTY
KINGSLEY
EASTGATE
SUB.
EASTGATE
NO-1
AVE.
HAZEKAMP ADD.
HARMON
PLAYGROUND
MC LAUGHLIN
AVE.
CASTENHOLZ
CALVIN
AVE.
GROVE
AVE
ANNEX
LANGELAND
AVE
MADISON
GREENDALE ADD.
OAK
GROVE